





BRANDED ELEVATION A
(scale 1:100@A3)

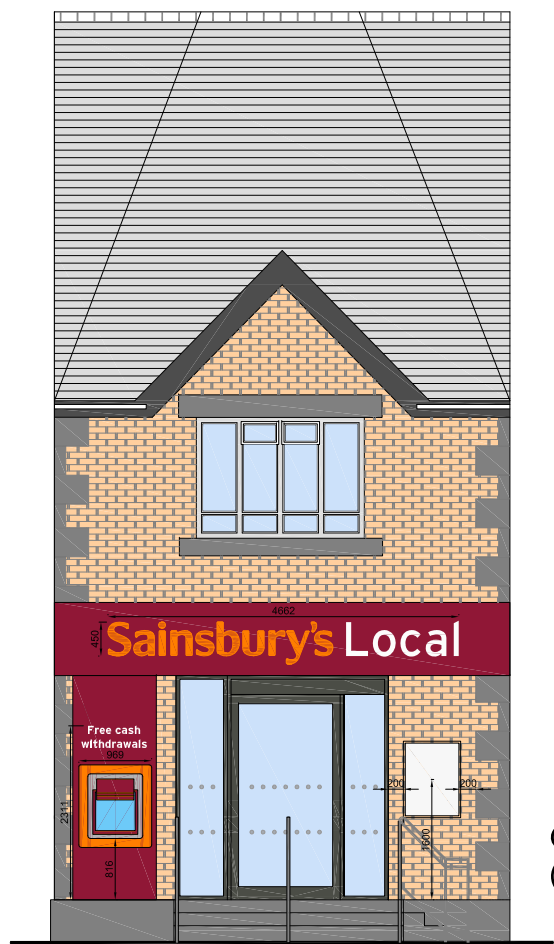

BRANDED TRUE ELEVATION
(scale 1:100@A3)

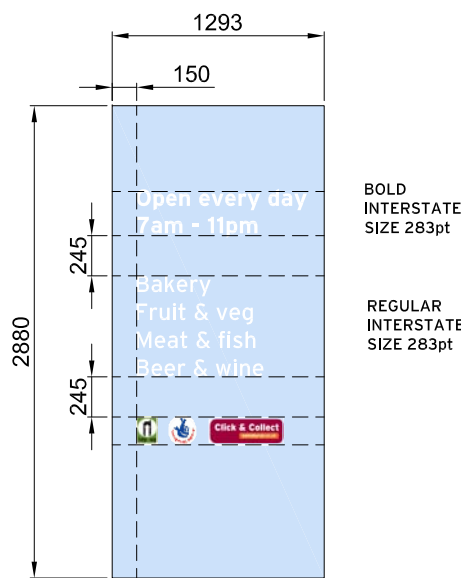

Opening Times/Commodities
(scale 1:50@A3)

Revision	Date	Description
Walbrook management New Broad Street House 35 New Broad Street London EC2M 1NH tel: 020 3009 3061 email: Info@walbrookmanagement.com		
Status	PLANNING	
Client	SAINSBURY'S LOCAL	
Project Title	THE FRIENDSHIP INN BARNSELEY, REDBROOK ROAD SOUTH YORKSHIRE S75 2RE	
Drawing Title	PROPOSED BRANDED ELEVATION A SITE REF. 7725	
Project Number	Drawing Number	Revision
11/W7725	210	
Drawn	Checked	Scale
AM		1:100@A3
Date	14/05/2012	
The content of this drawing is the property of Walbrook Management LLP and may not be copied in whole or part without formal consent.		