AEW Architects
Century Building
Tunsgate Arcade
Manchester M3 1LW
T +44 (0) 161 214 4270
E mail@aew.co.uk

Please Note: Existing Modular Building Type based ondrawing E195 MK2 FMS Modular. Drawing No. E195/M/A/1

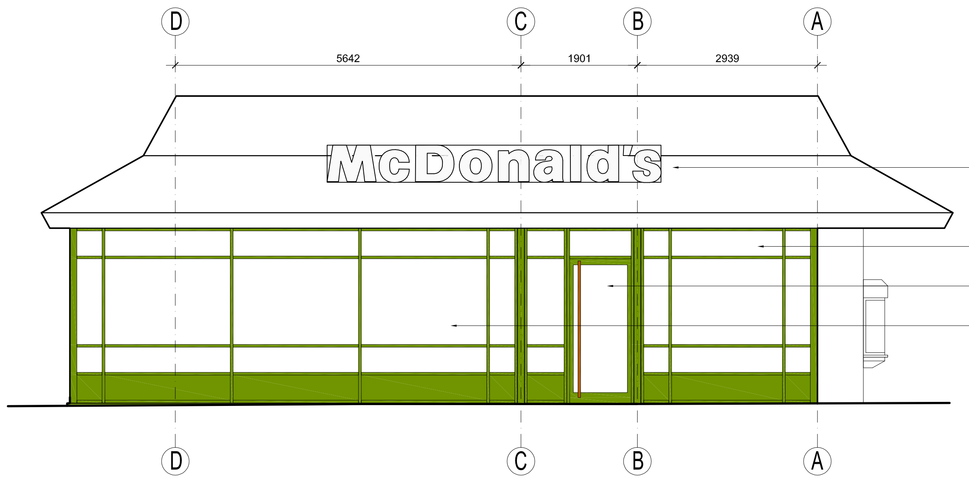

Existing Elevation A - Scale 1:50

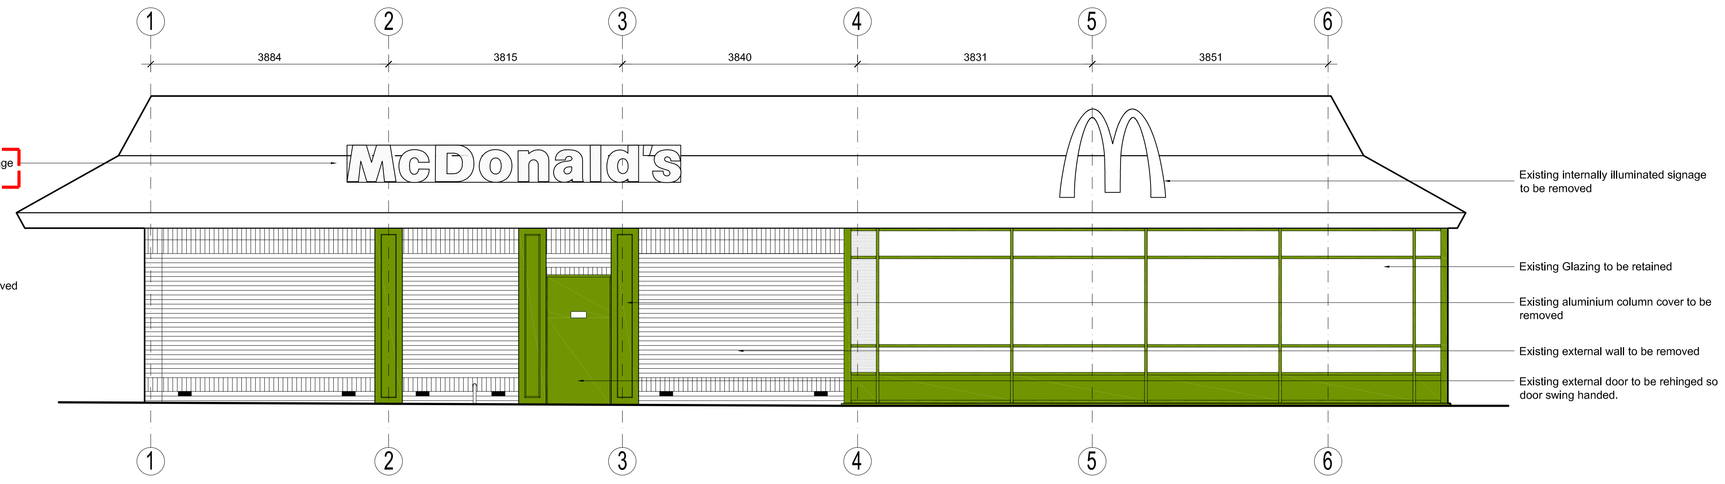

Existing Elevation B - Scale 1:50

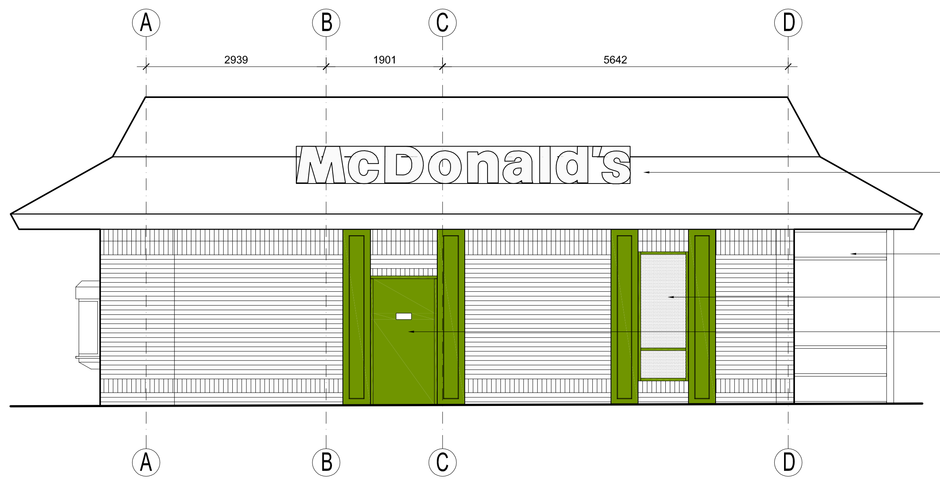

Existing Elevation C - Scale 1:50

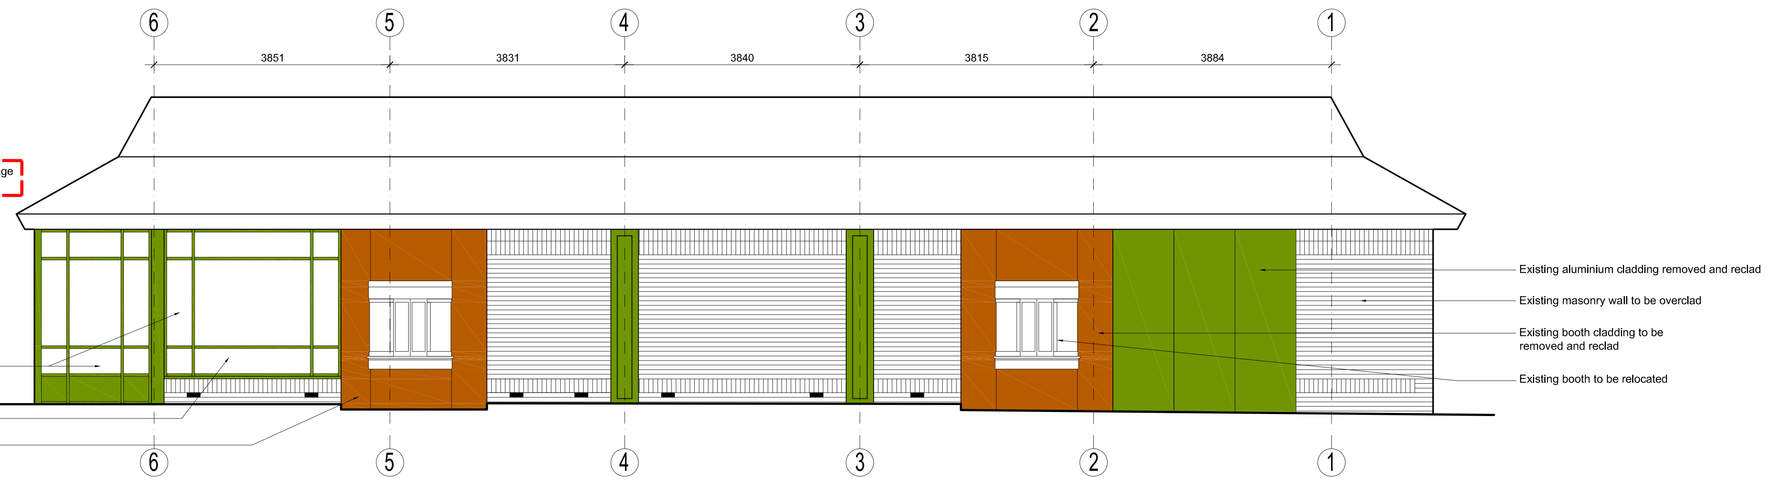

Existing Elevation D - Scale 1:50

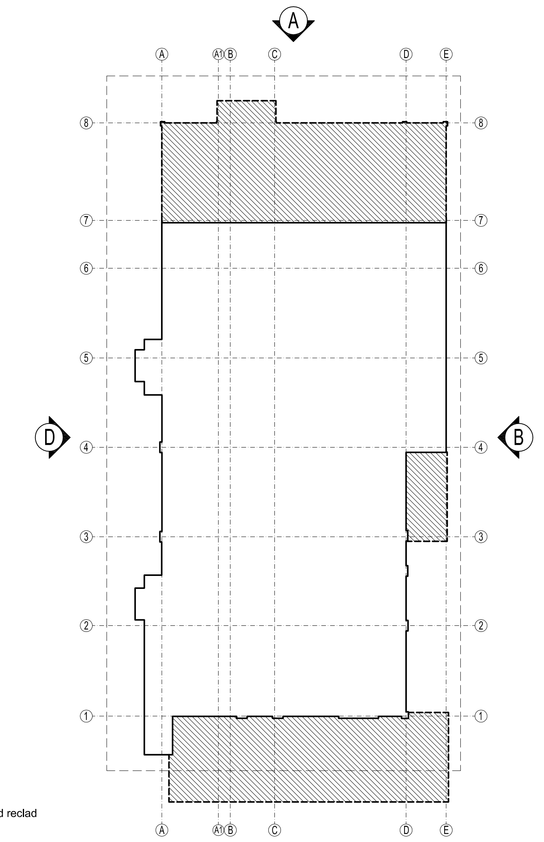

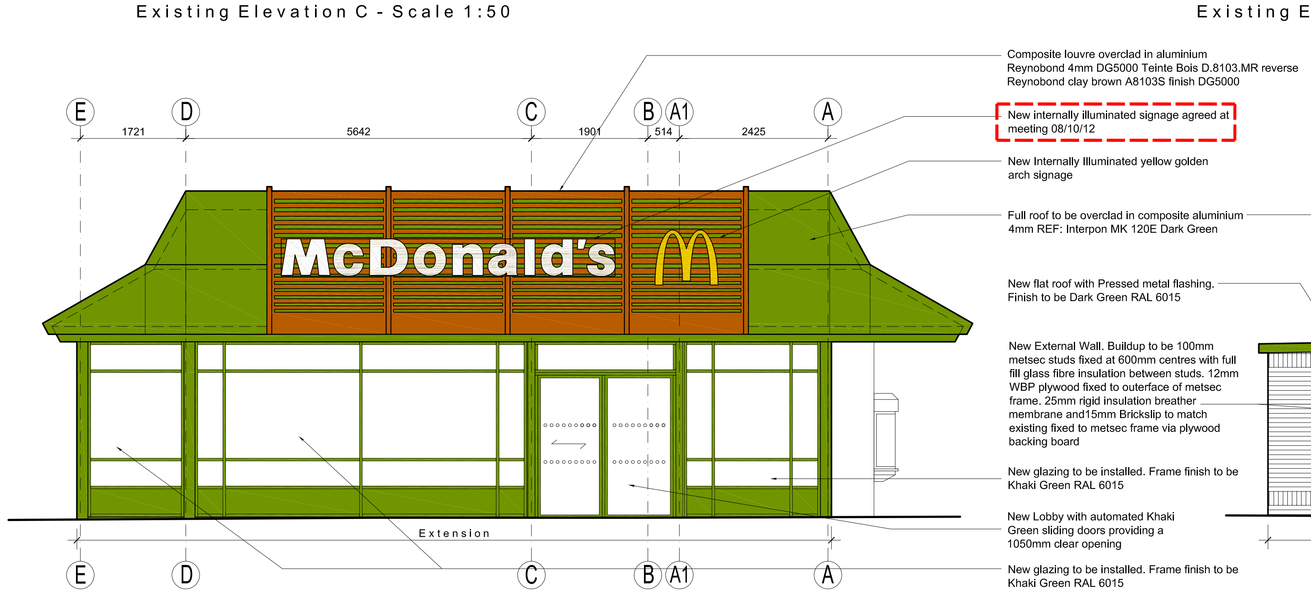

Proposed Elevation A - Scale 1:50

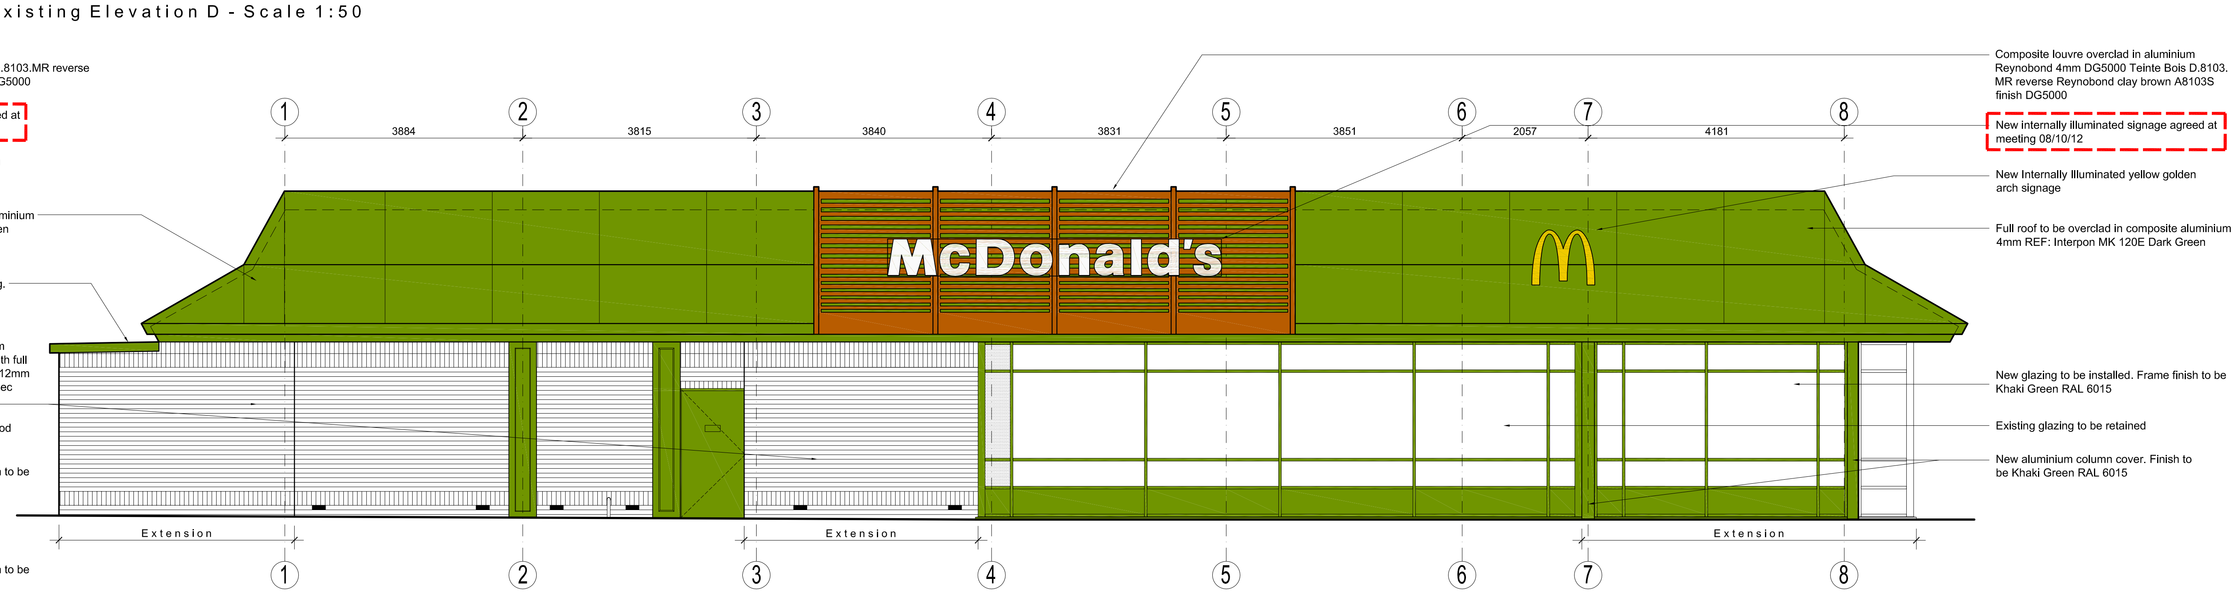

Proposed Elevation B - Scale 1:50

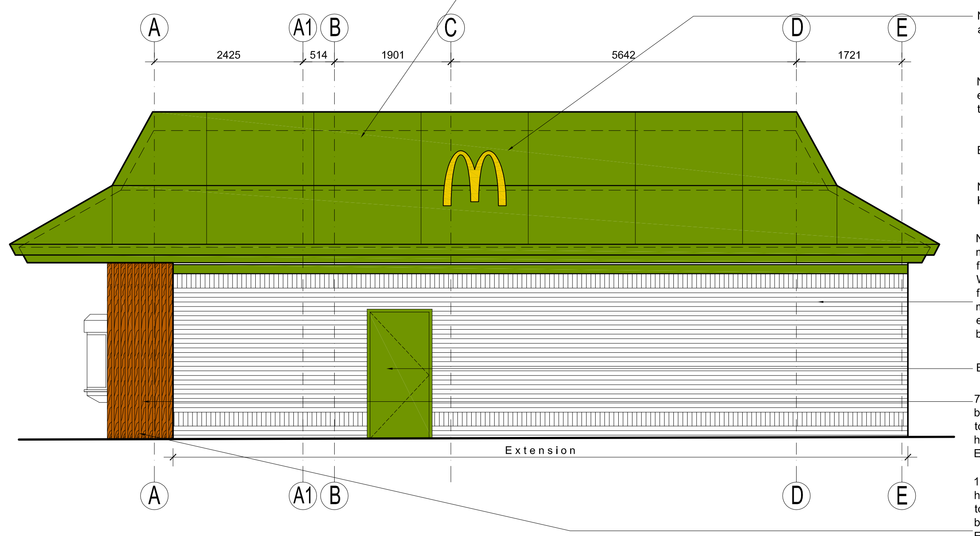

Proposed Elevation C - Scale 1:50

Proposed Elevation D - Scale 1:50

REV.	DATE.	DRAWING REVISION.	BY.	CHECKED
B	10.10.12	'MCDONALD' SIGNAGE NOTE AMENDED TO STATE NEW FOLLOWING MEETING 08/10/12. THICK DASHED LINE INDICATES AMENDMENTS	AKS	RD
A	03.10.12	ADDITIONAL DRAWING INFORMATION ADDED	AKS	JC

GENERAL NOTES:
All works are to be carried out in accordance with the Building Regulations and the latest British Standards.
All proprietary materials and products are to be used strictly in accordance with the manufacturer's recommendations.
All dimensions to be checked on site prior to construction.

PROPOSED DEVELOPMENT AT :-
Old Mill Lane,
Barnsley S70 2LA

STORE No :-
0464

ON BEHALF OF :-
McDonald's Restaurant Ltd

DRAWING TITLE :-
Existing & Proposed Elevations

DRAWN BY	CHECKED BY	DRAWING No.	REV No.
AKS	JCRD	5051_0464_0005	B
SCALE & SIZE	DATE		
1:50 @ A0	05/08/12		

AEW Architects
Century Building
Tunsgate Arcade
Manchester M3 1LW
T +44 (0) 161 214 4270
E mail@aew.co.uk