




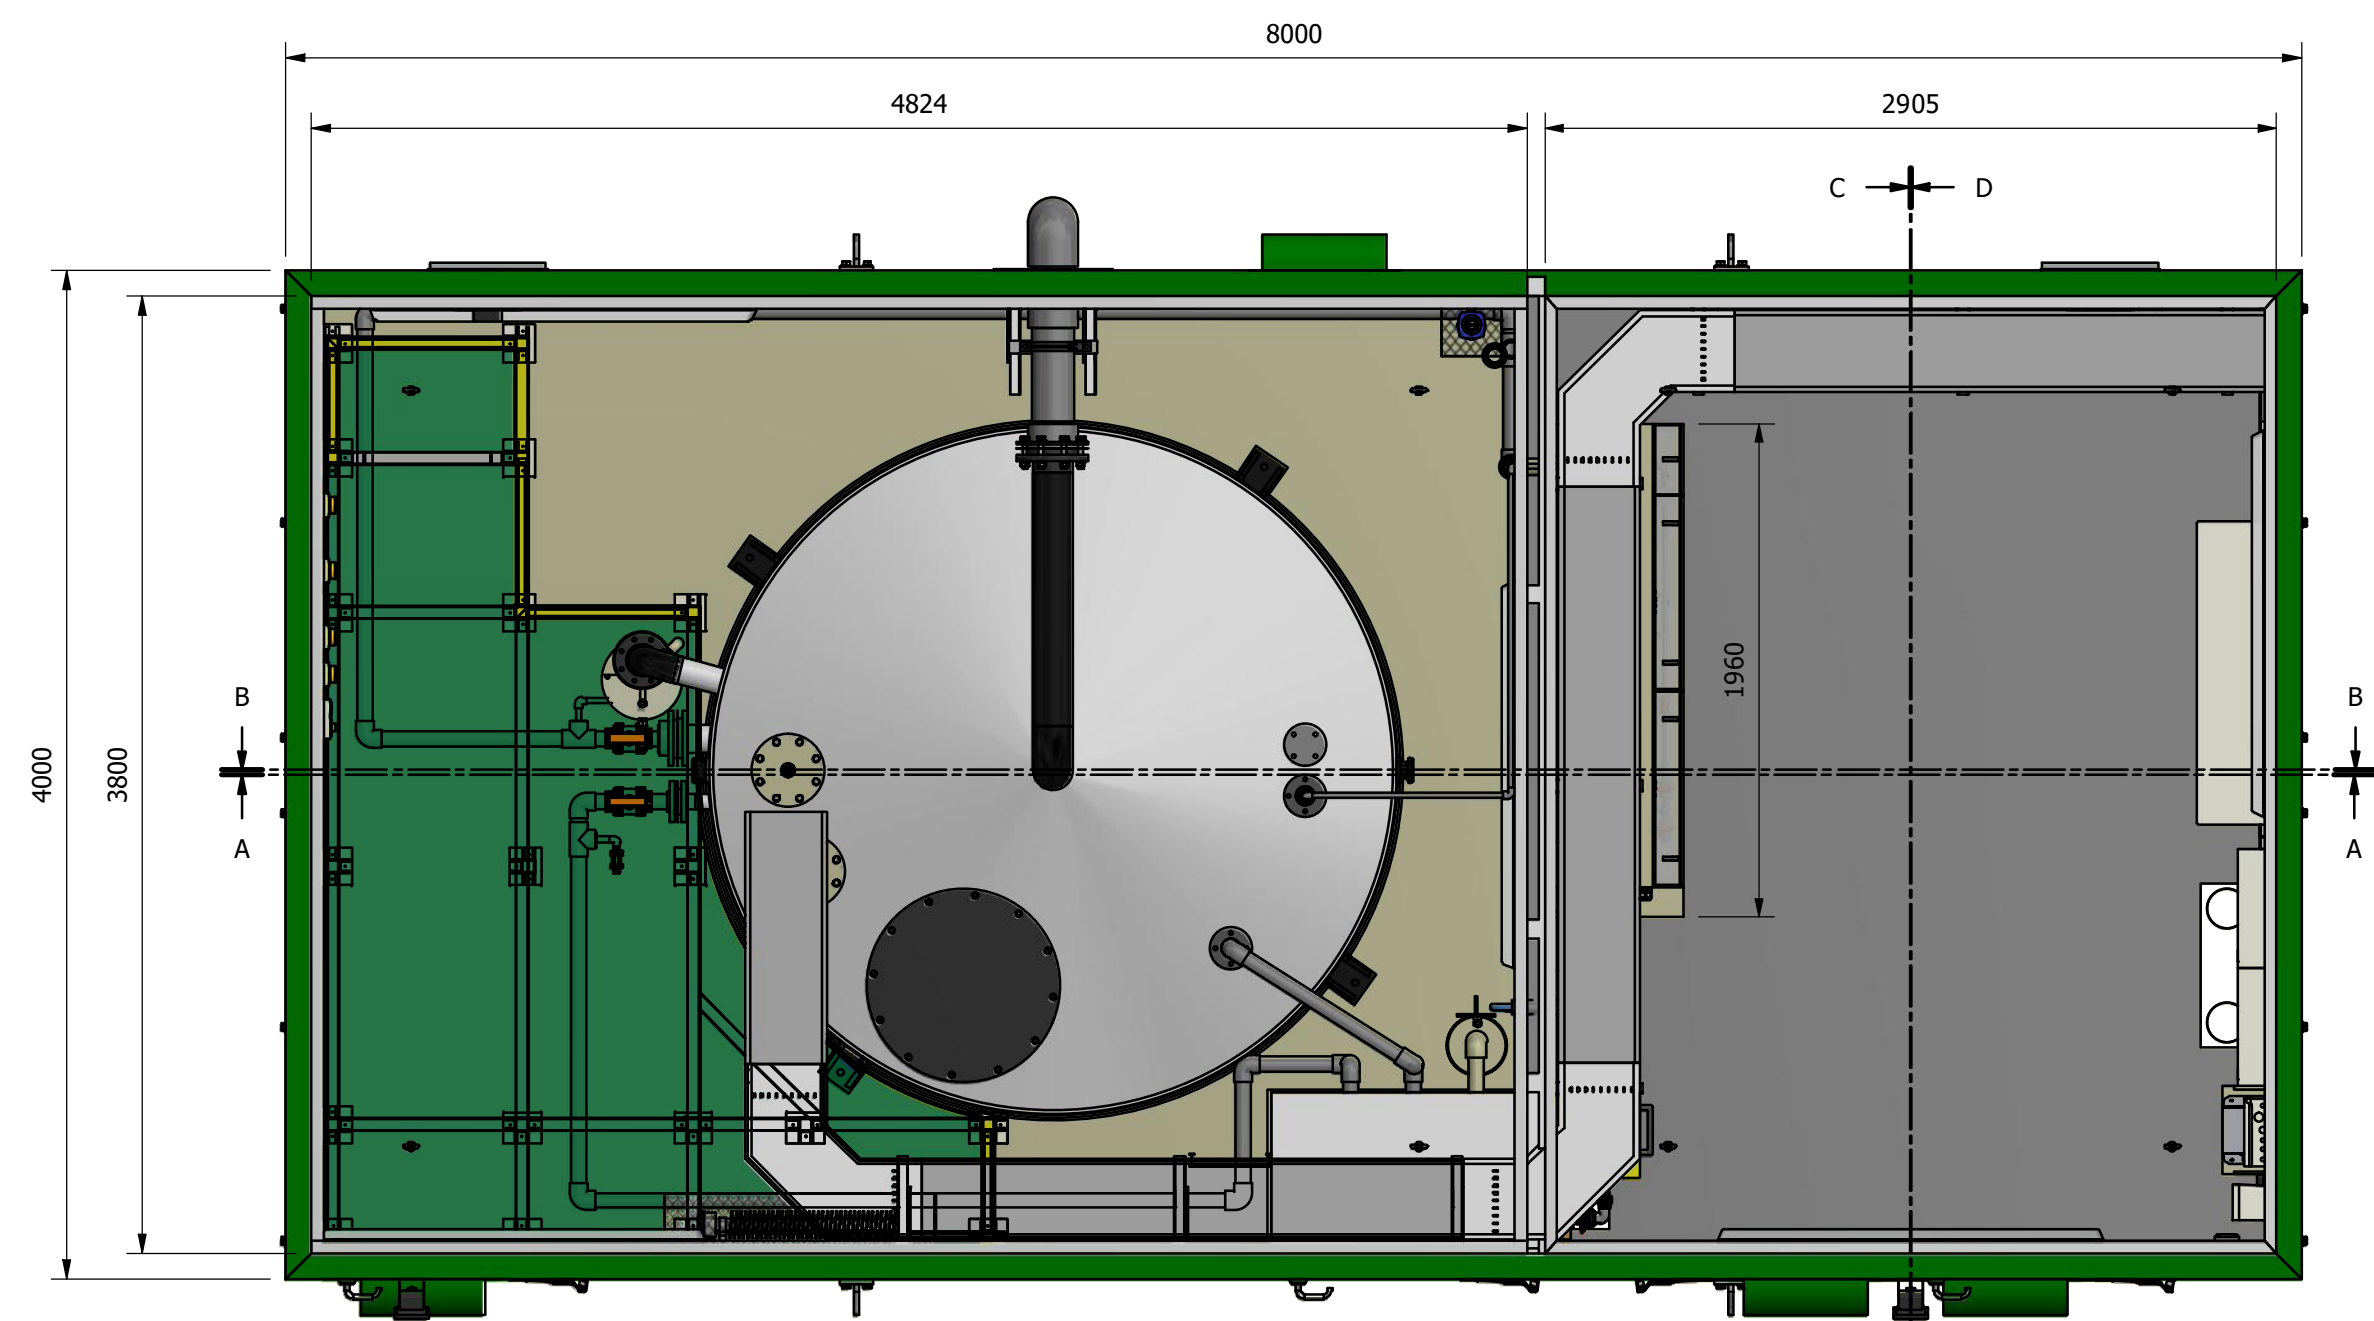


PLAN VIEW
(1 : 30)

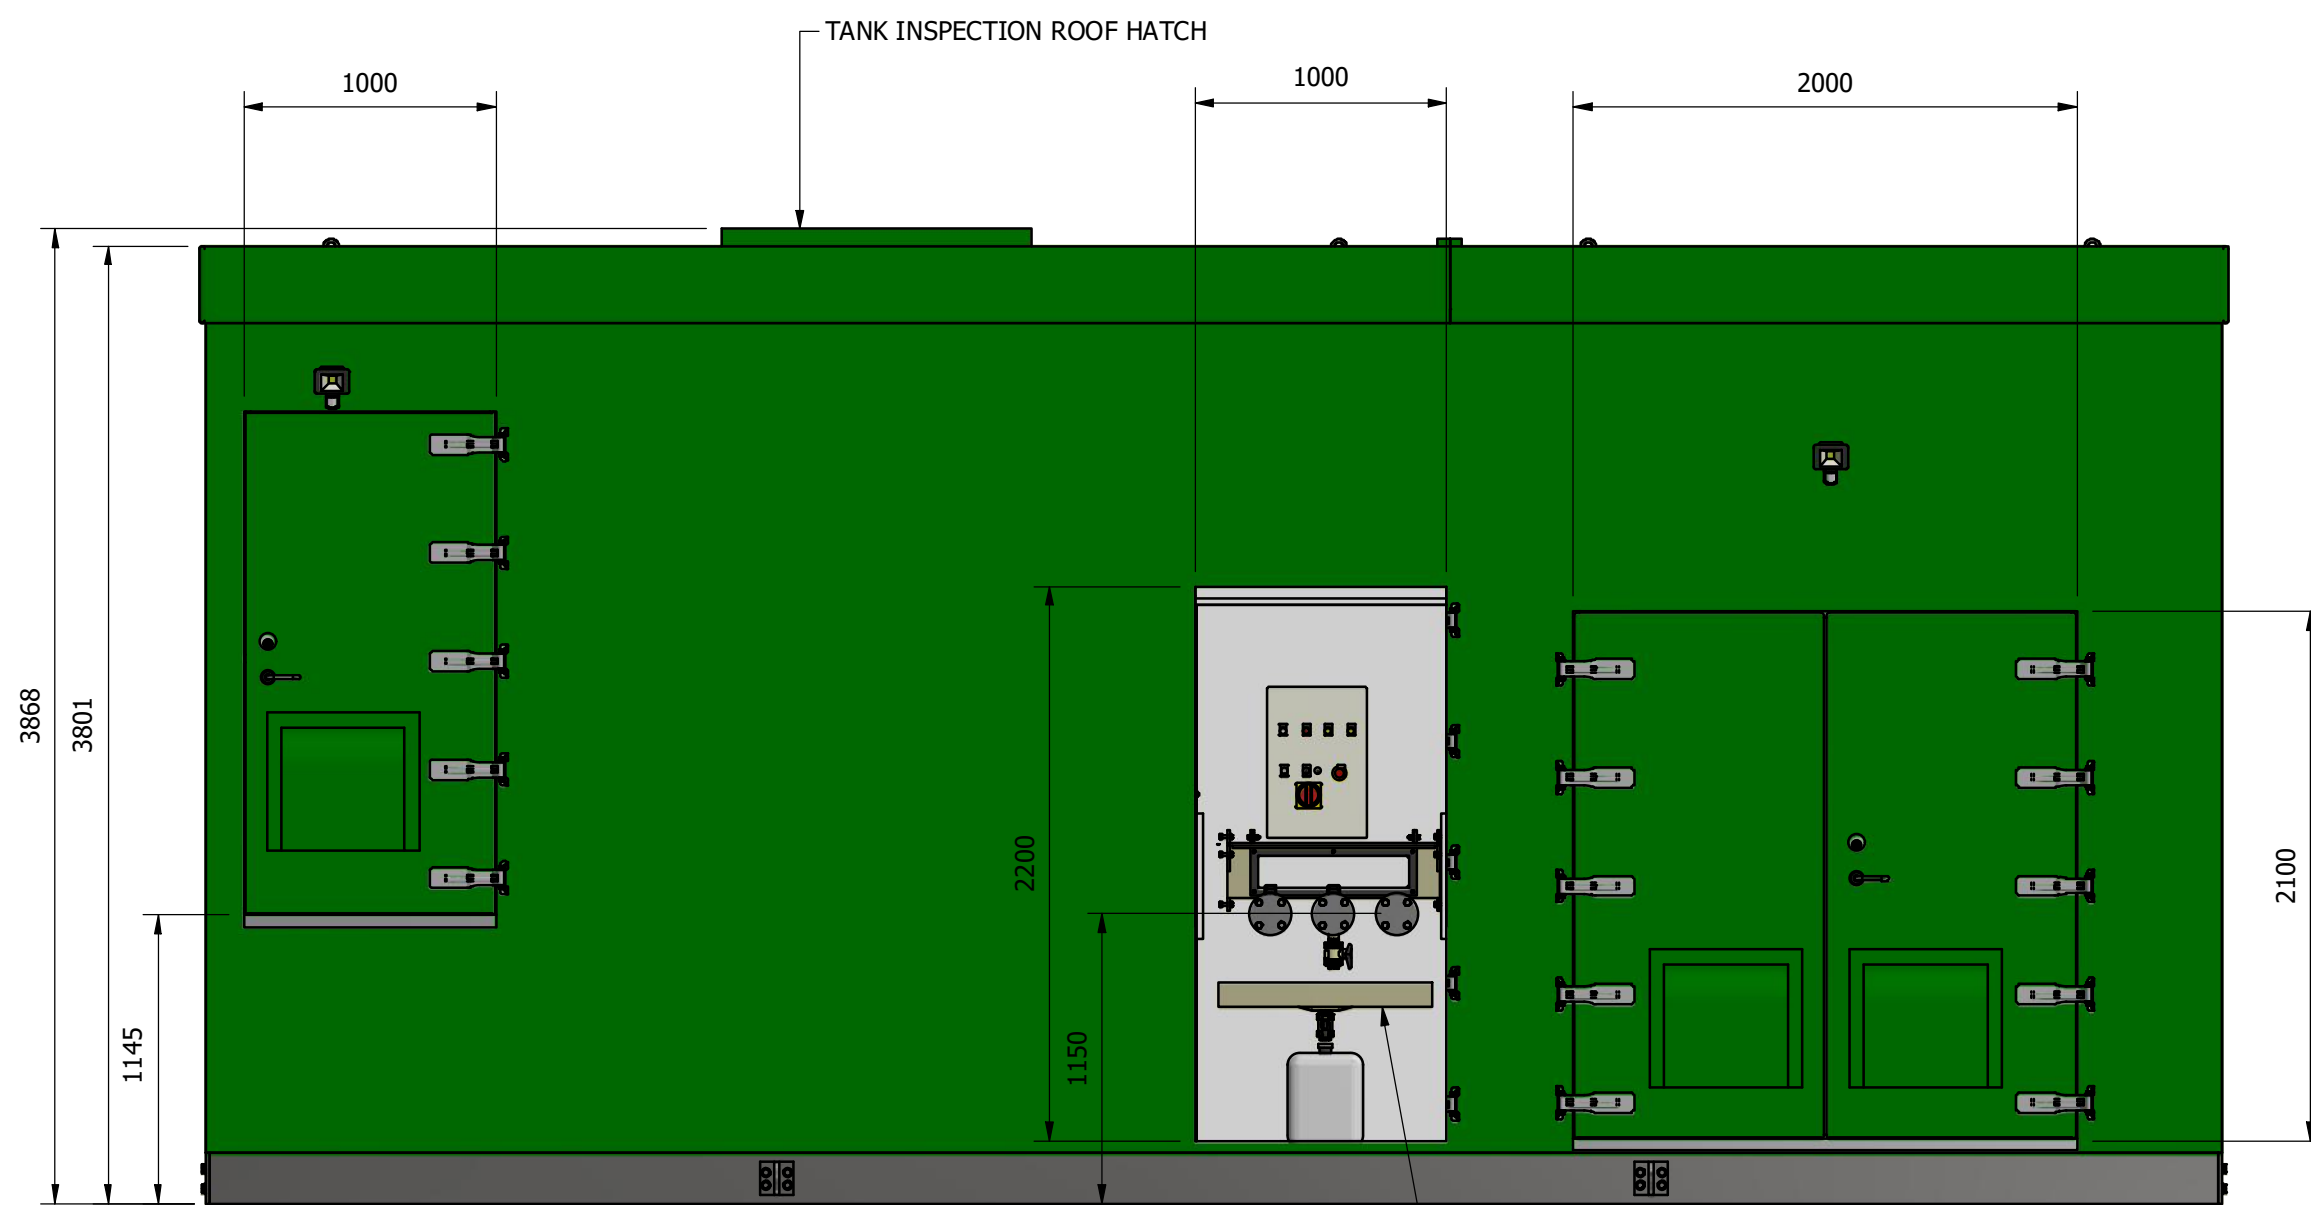


EXTERNAL ELEVATION
(1 : 30)

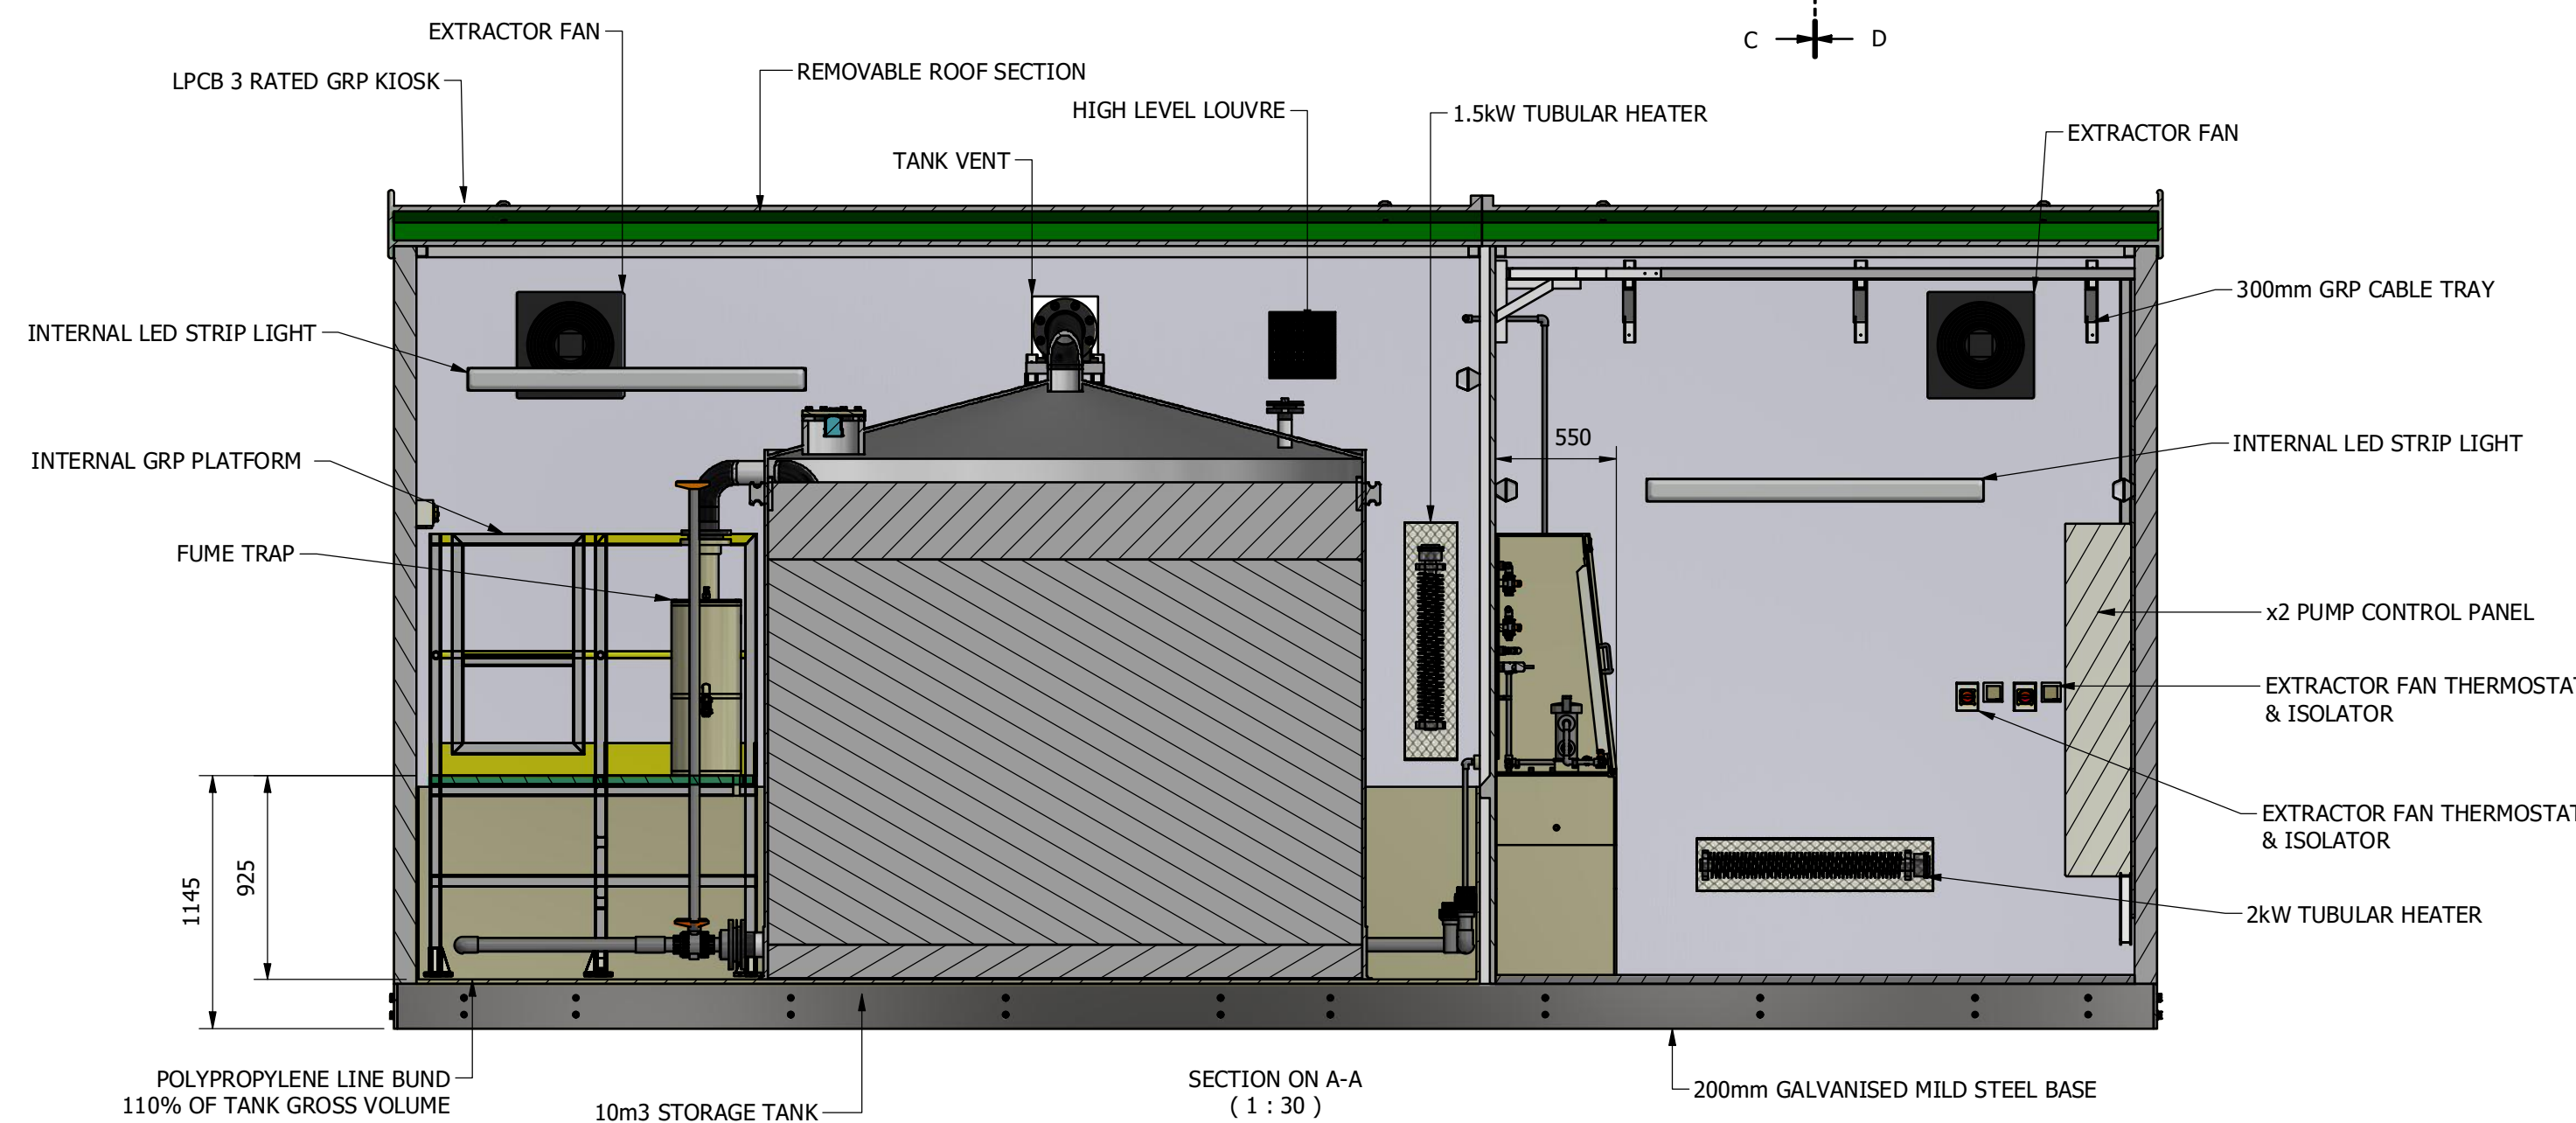


SECTION ON A-A
(1 : 30)

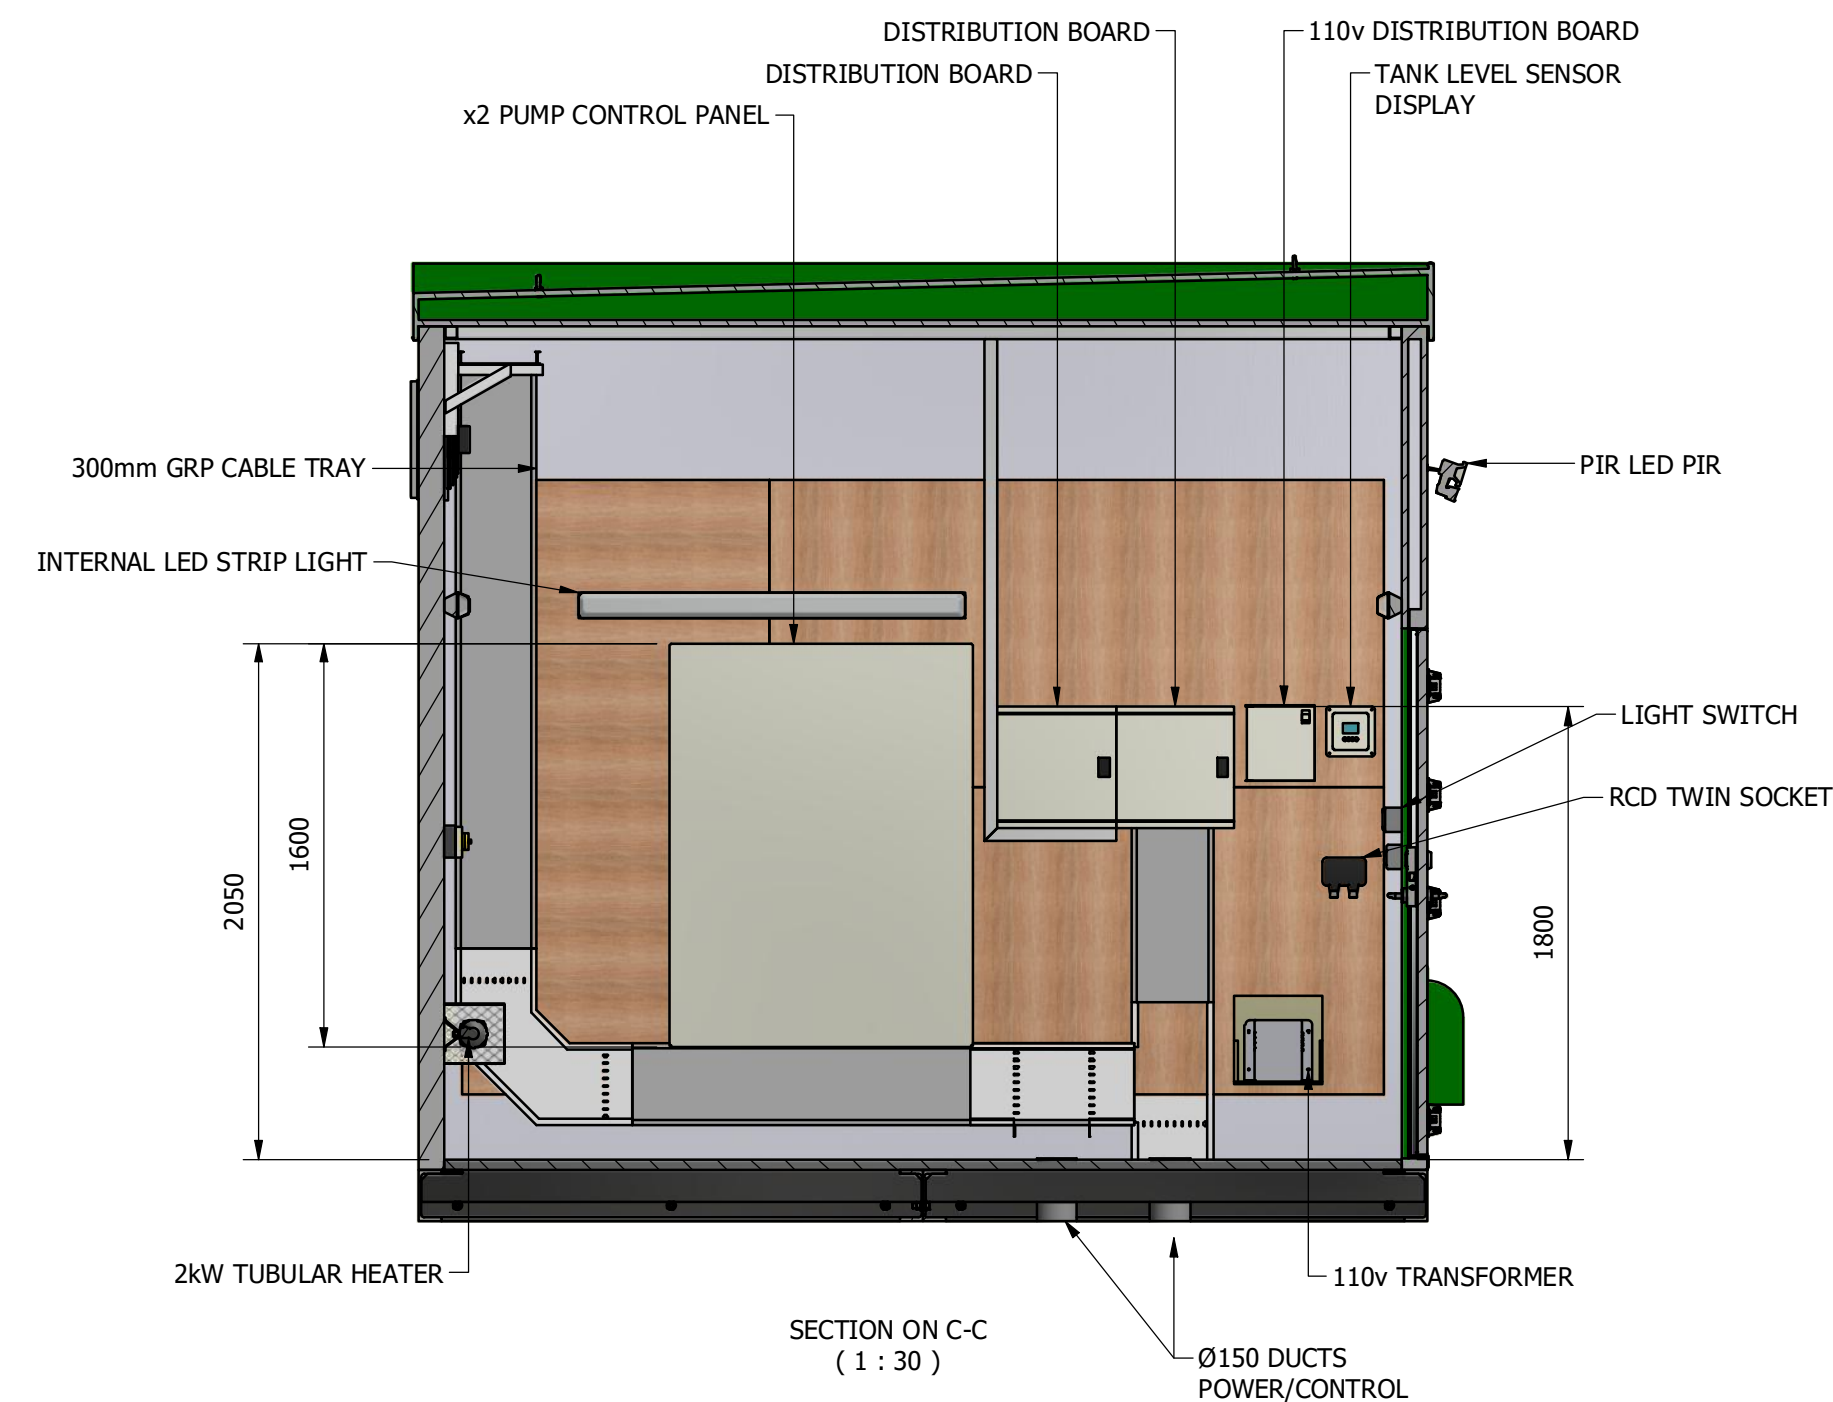

SECTION ON C-C
(1 : 30)

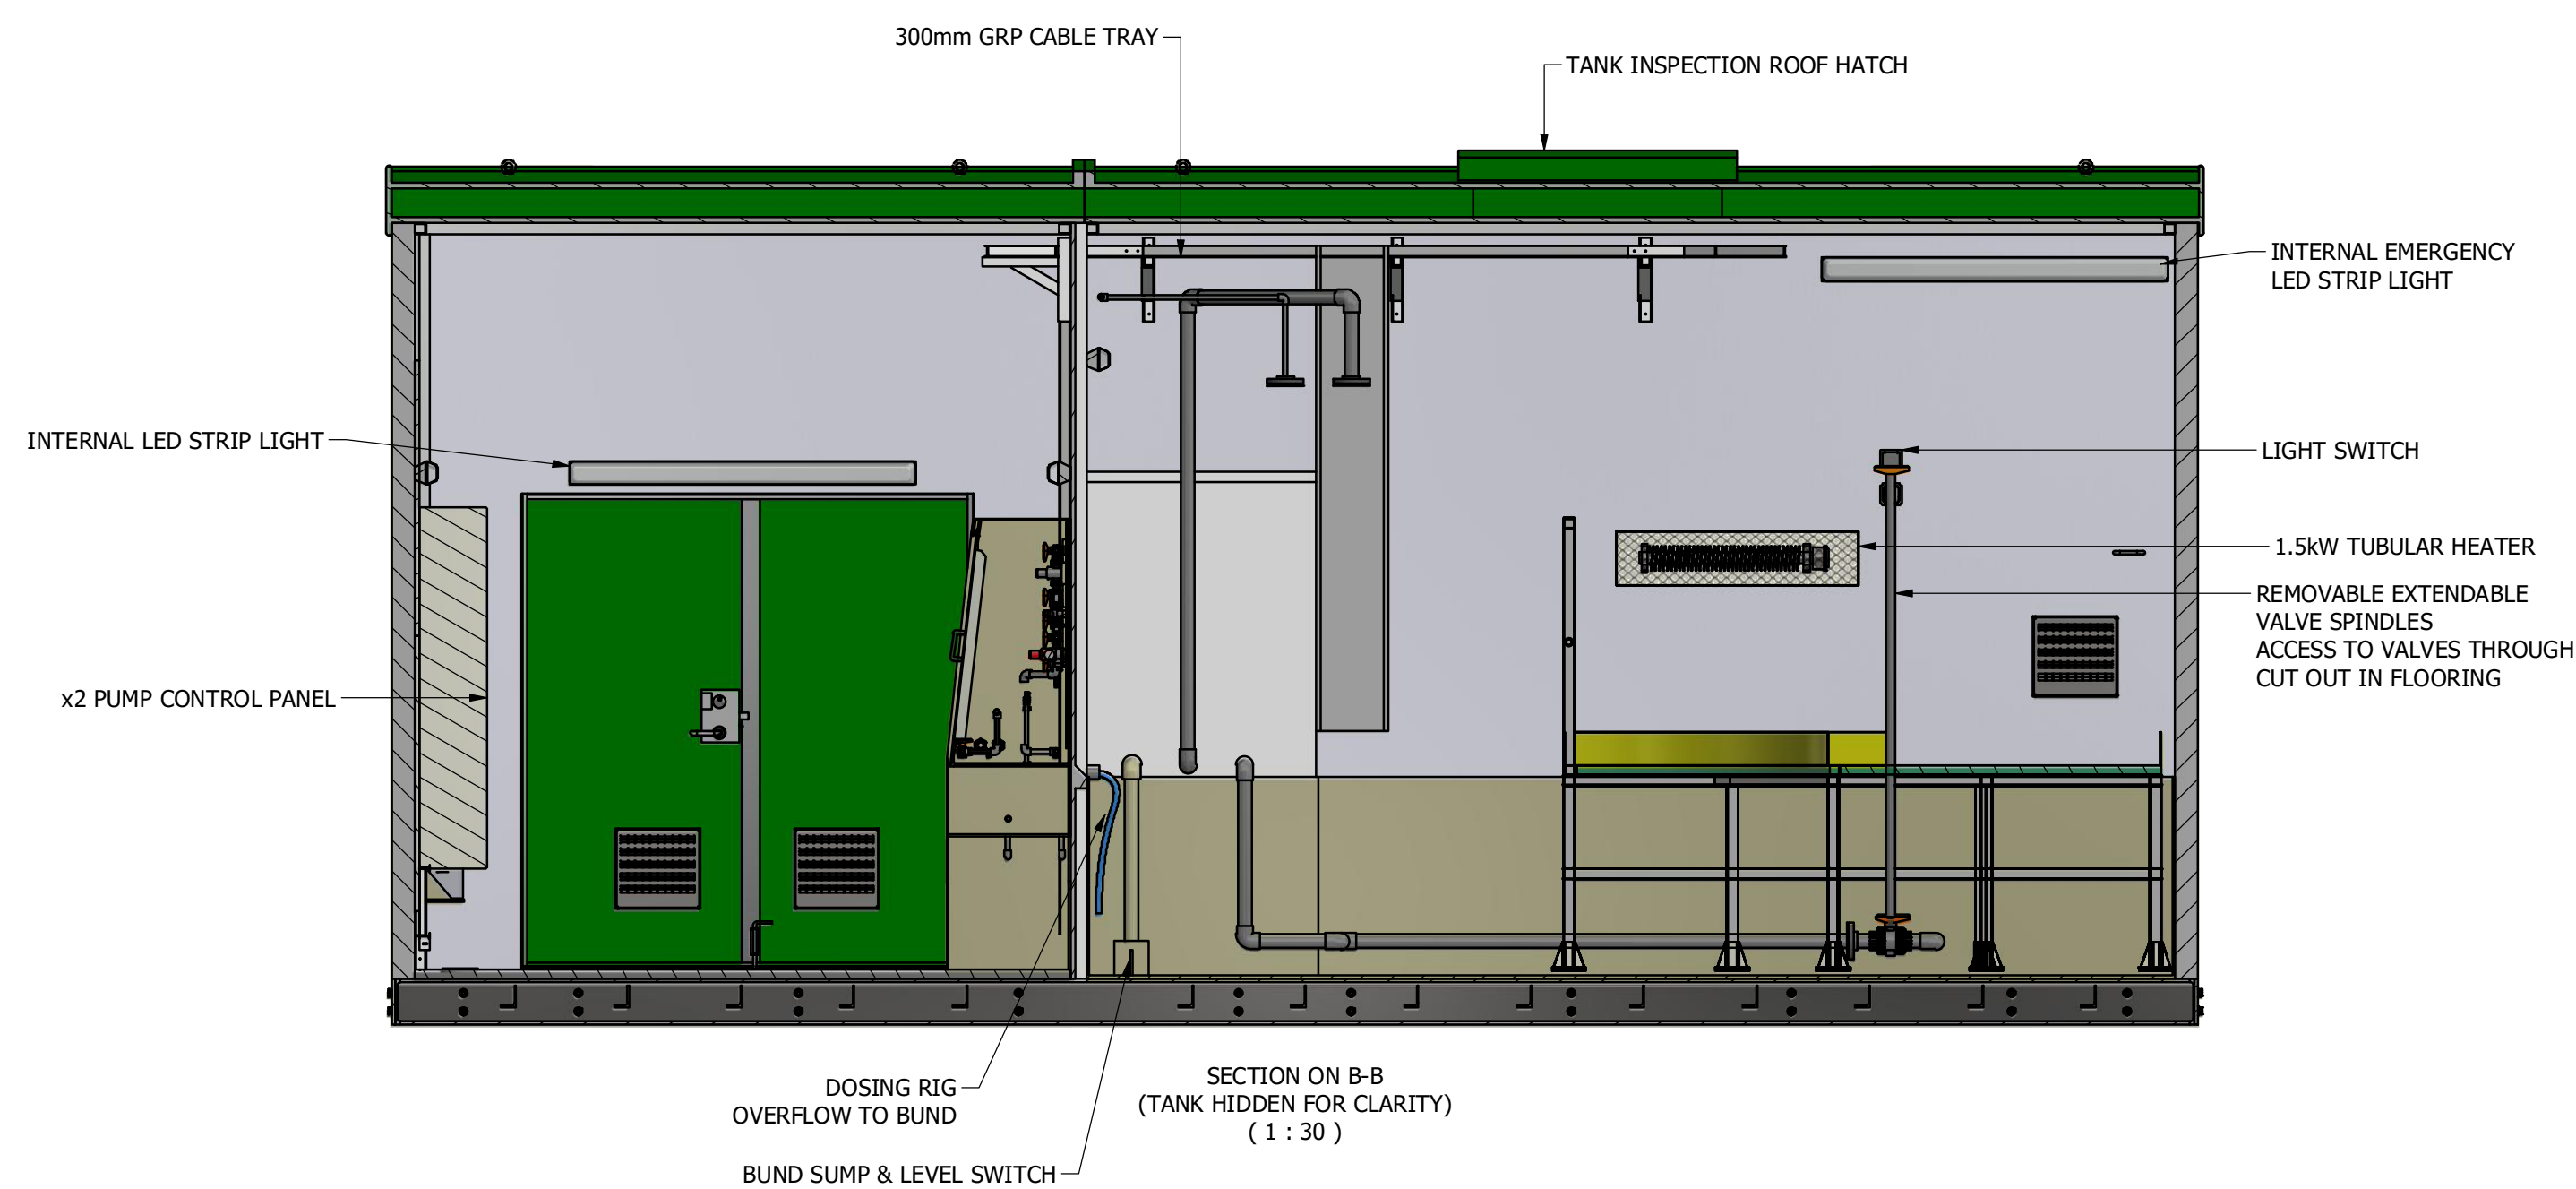

SECTION ON B-B
(TANK HIDDEN FOR CLARITY)
(1 : 30)

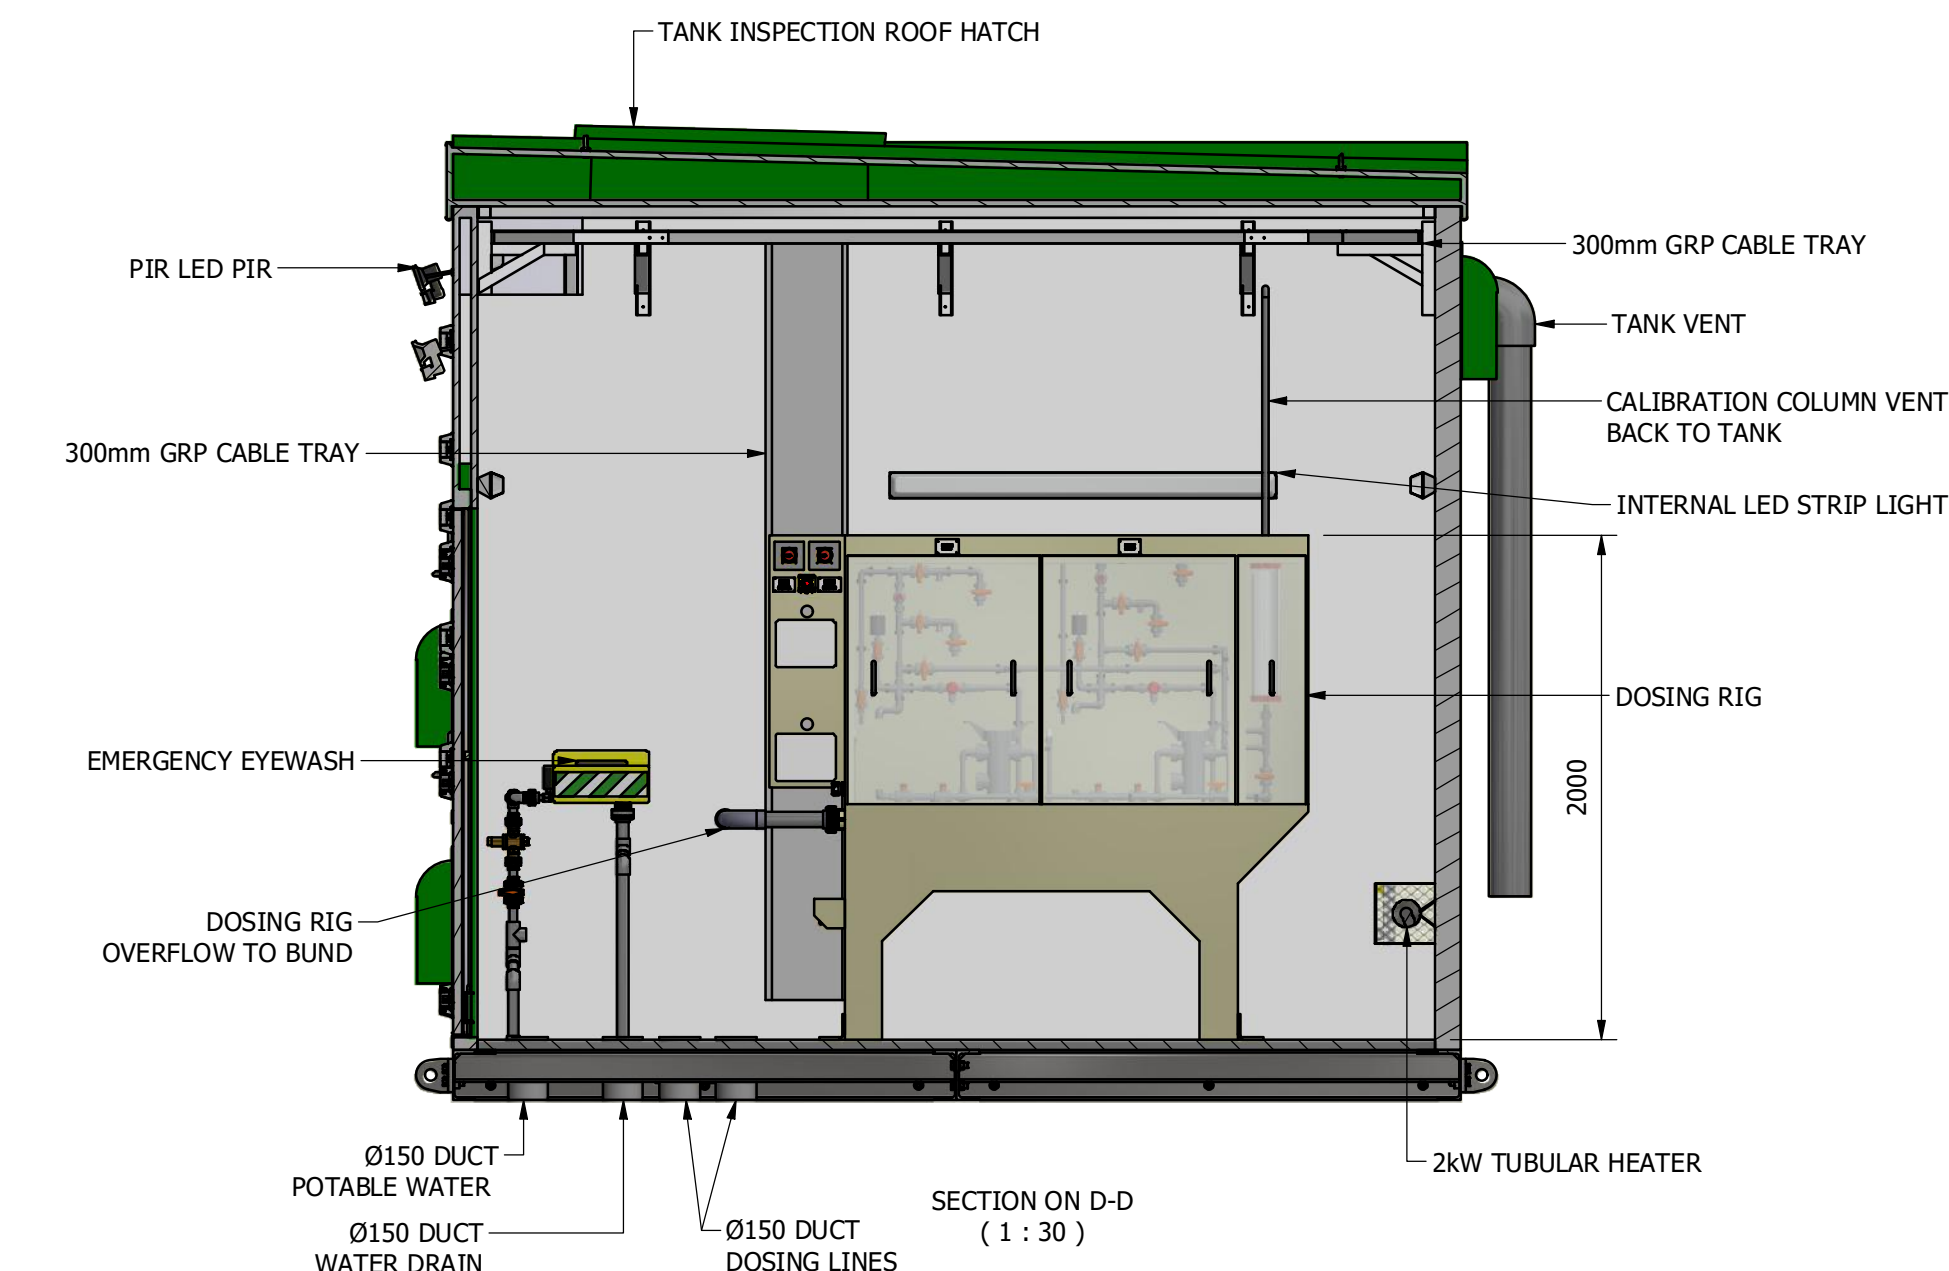

SECTION ON D-D
(1 : 30)

NOTES

- THIS DRAWING TO BE READ IN CONJUNCTION WITH ALL RELEVANT DRAWINGS AND TOGETHER WITH THE SPECIFICATIONS.
- ALL DIMENSIONS ARE SHOWN IN MILLIMETRES (mm), UNLESS NOTED OTHERWISE.

LEGEND:

REFERENCE DRAWINGS:

PHCPR-YWS-WWT-PHC-PI-P-0001
PH CORRECTION INTERNAL SINGLE TANK

NPS Northern Pump Suppliers Ltd
Upper Castle Street, Bradford
West Yorkshire, BD5 7RN.
Tel:- (+44) 01274 721314 Fax:- (+44) 01274 733321
E-Mail sales@npsgroup.co.uk
This drawing is copyright and must not be copied, disclosed or used for any purpose without written consent (C) 2021

Kemada co.uk
PROJECT & CONTRACT SERVICES

YORKSHIRE WATER ALWAYS CONSIDERS

LIFE SAVING RULES

Client: **Yorkshire Water Services Ltd**
Western House,
Western Way,
Halifax Road,
Bradford,
BD6 2SZ

YorkshireWater

Framework: **AMP 7** Work Stream: -
YW Bath ID / Project Code: **YW.** YW Solution ID: -

Site: **CHEESEBOTTOM WwTW**

OS Grid Reference: - DAZ or DMA References: -

Drawing Title: **SODIUM HYDROXIDE DOSING SYSTEM KIOSK GENERAL ARRANGEMENT**

Original Design / OEM Reference: - Size: A1 Scale: AS SHOWN

Status Description: **FOR APPROVAL** Status: S4 Revision: P01

Drawing Number: **CHE02-NPS-WWT- PHC-GA-M-0001**

QCE Approval