Revision Schedule	
Revision Description	Date
Parking and wall amended to allow for future highway alterations.	Dec10



1 **Front Elevation**
1 : 200



4 **End Elevation**
1 : 200

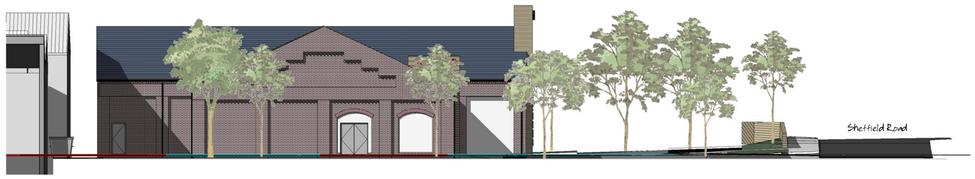

2 **Side Elevation**
1 : 200

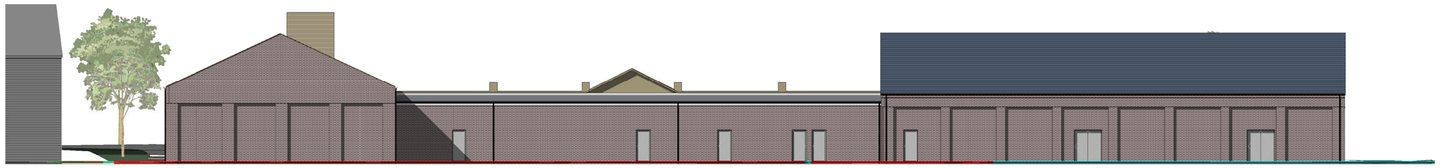

3 **Rear Elevation.**
1 : 200

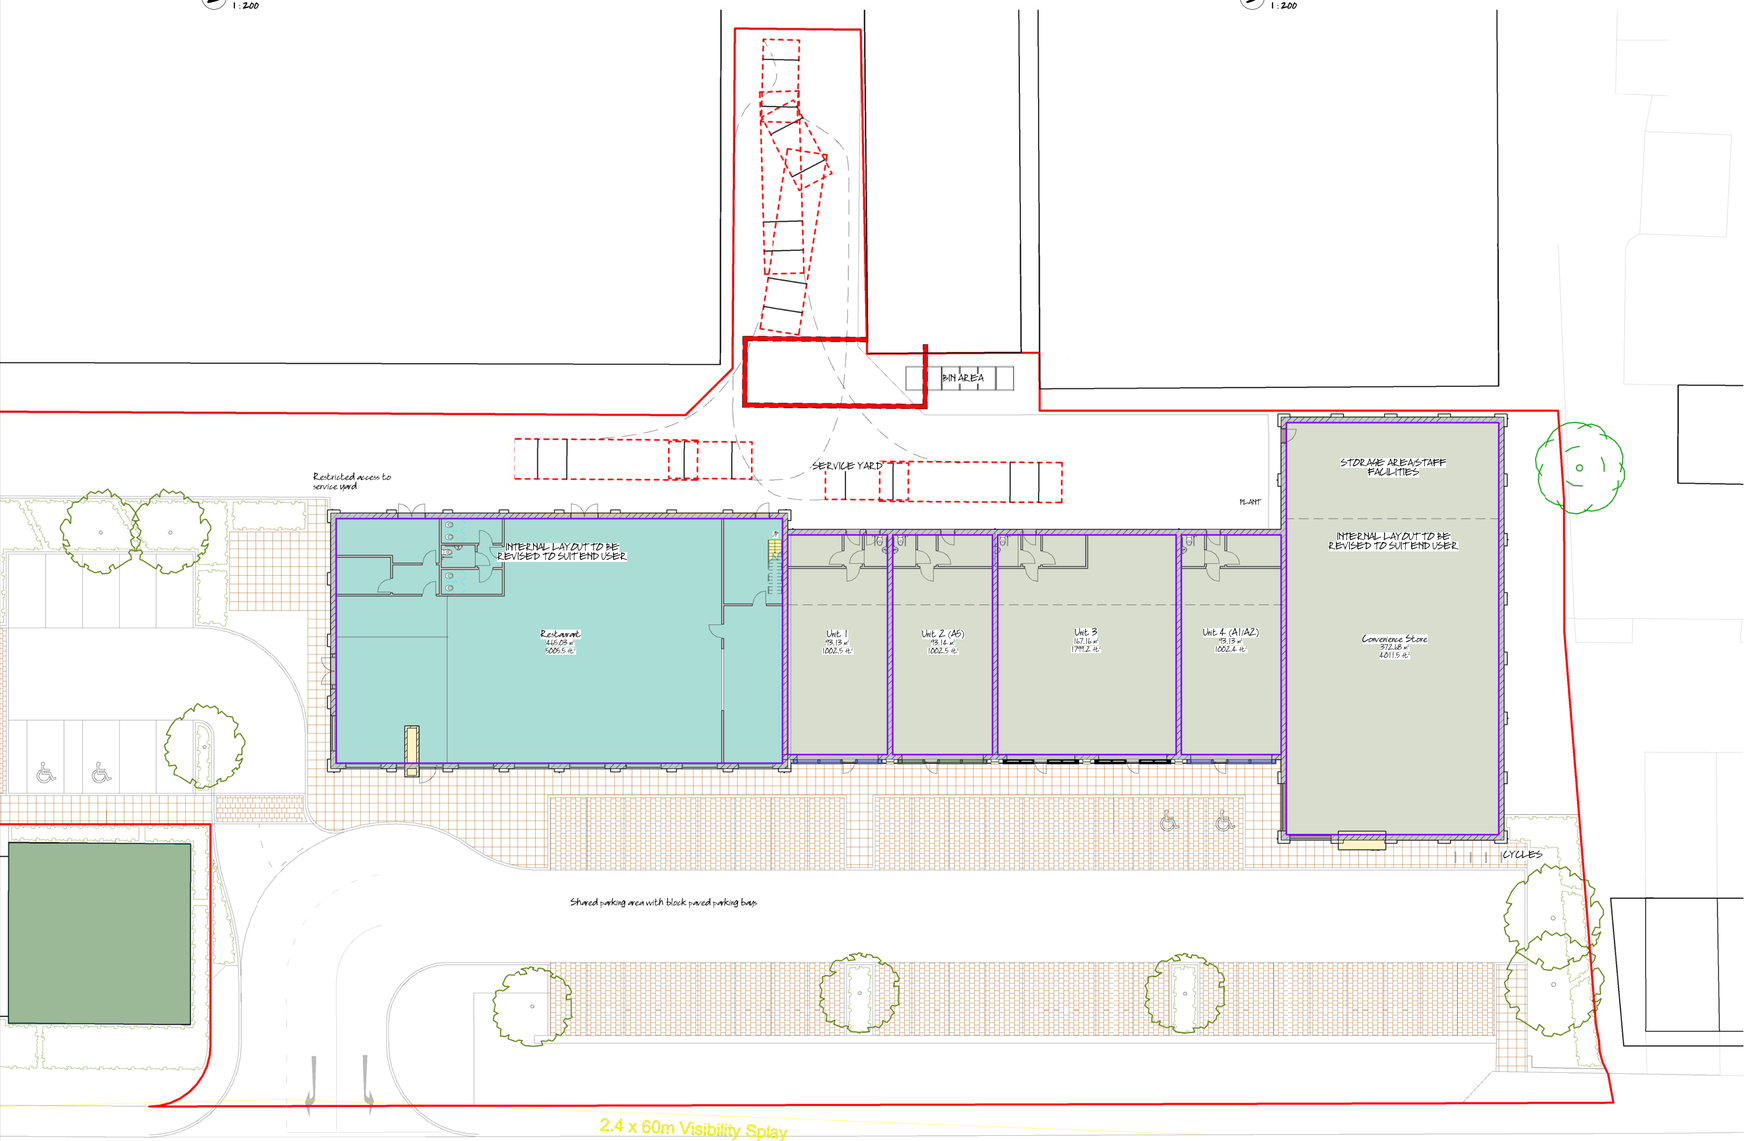

5 **Ground Floor Plan.**
1 : 200

architectural design
town planning
landscape architecture

John R Paley Associates

CLIENT
Hartwood Estates

PROJECT
Proposed Office and Retail Dev at Hangmanstone Depot, Sheffield Road, Birdwell

DRAWING OF
Proposed Elevations

MARKETING NAME

stage.	job no.	drawing no.	date Issued
P	08:4151	02A	Sept09
scale		drawn	checked by
1 : 200		NF	–

1 Red Hall Crescent
Paragon Business Village
Wakefield
WF1 2DF

t - 01924 383322
f - 01924 384382
e - info@jrpassoc.co.uk