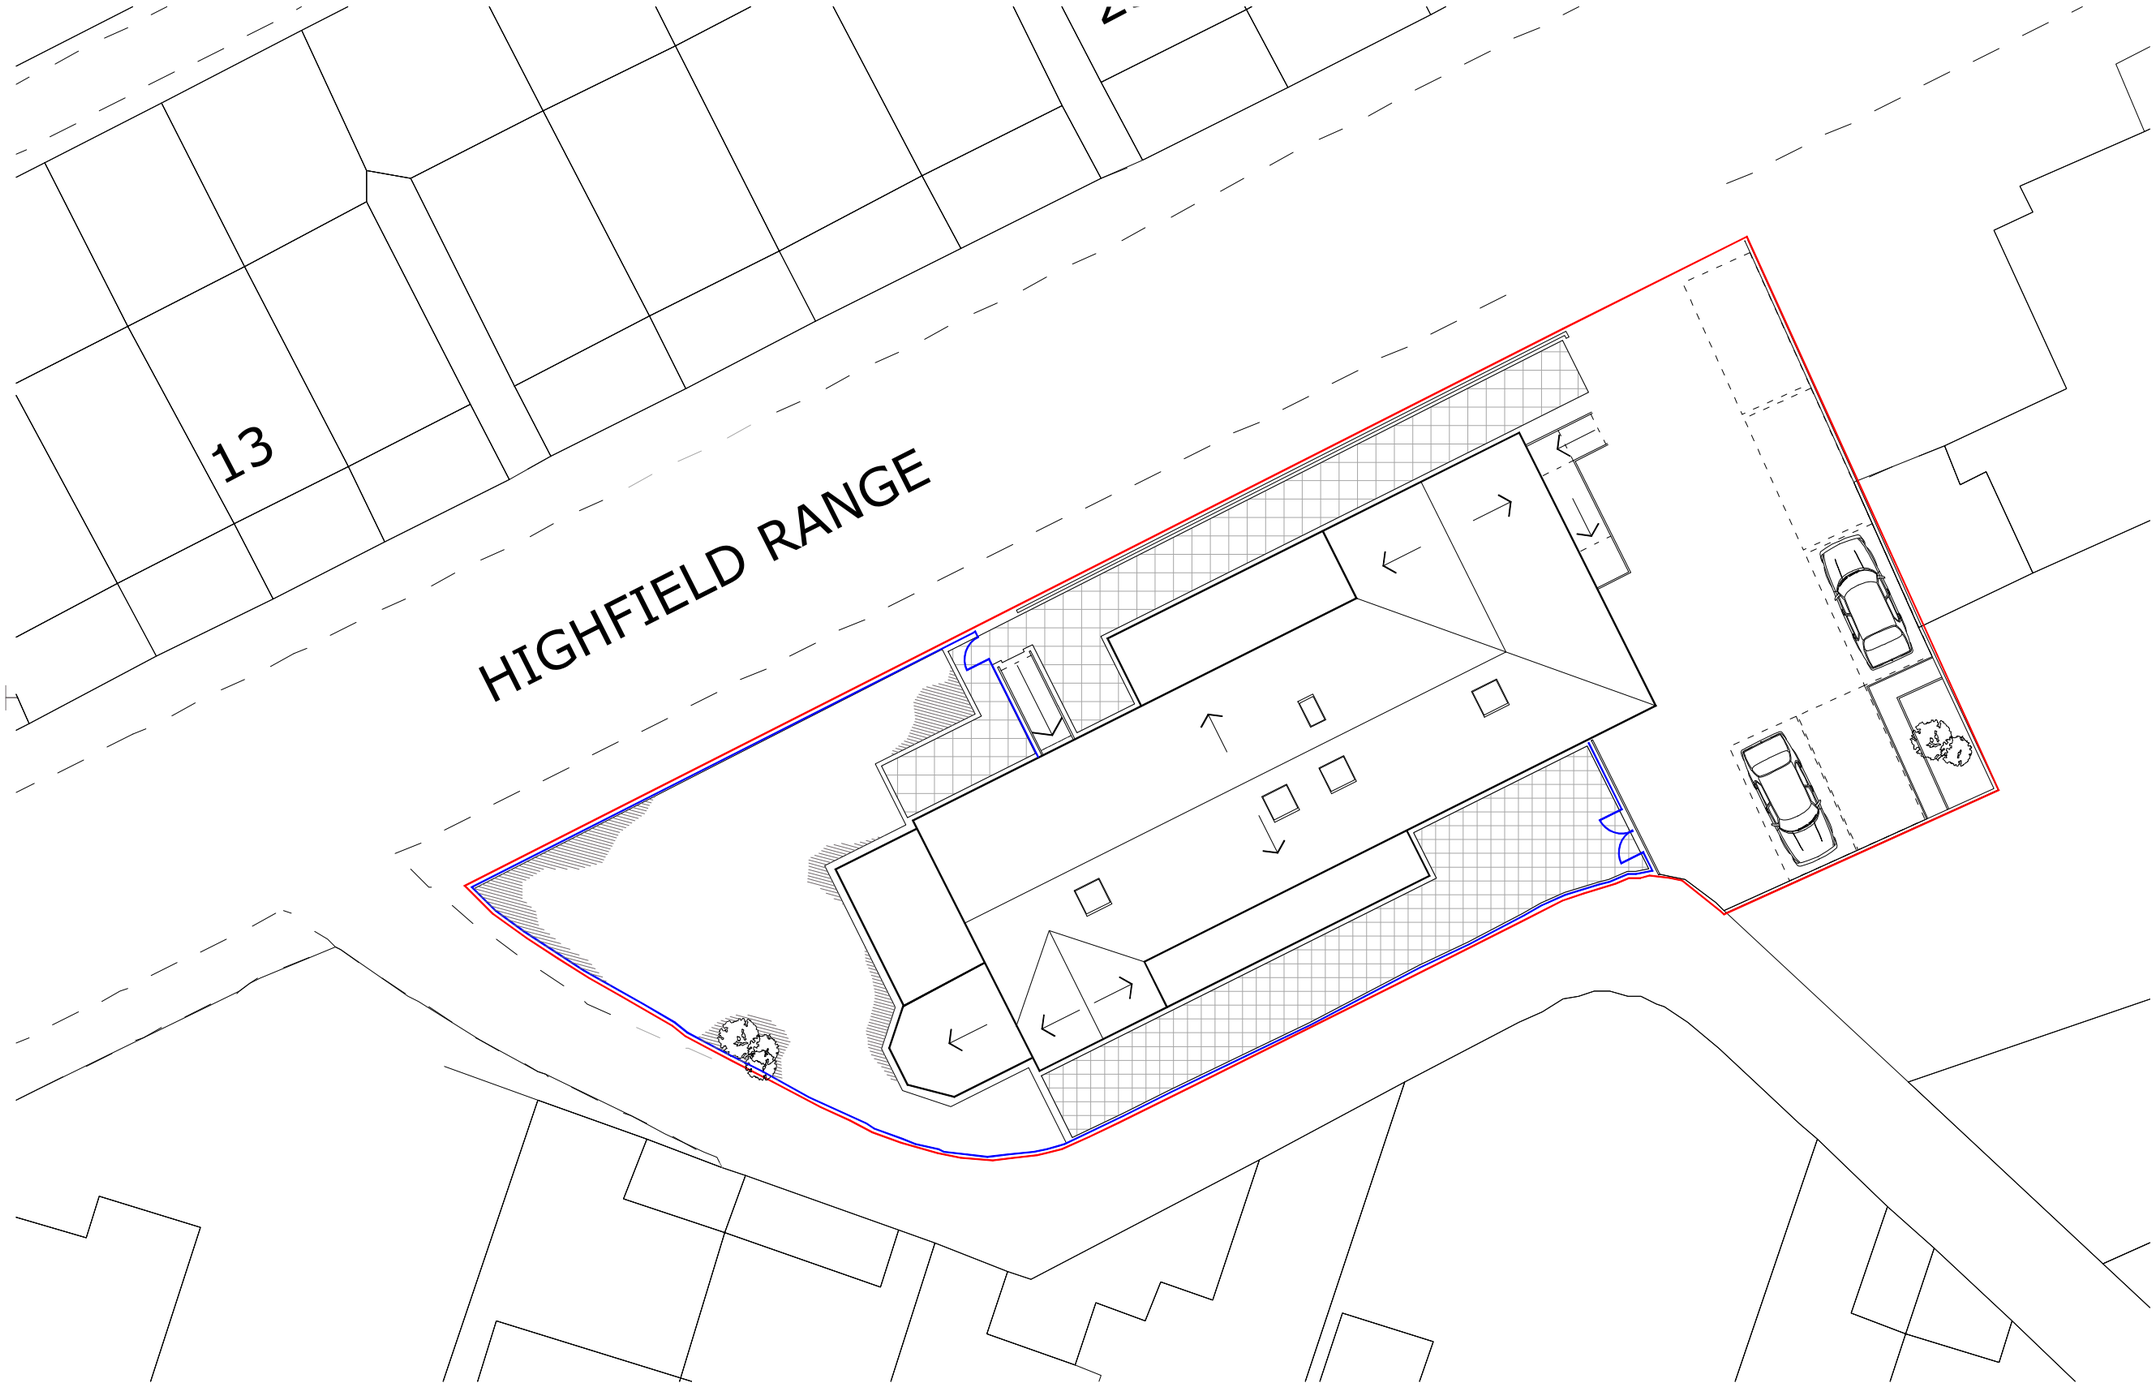


Site boundary
Secure fence line

PROPOSED SITE
LAYOUT

NOTES

Check all dimensions on site
Do not scale from this drawing
Report any discrepancies and omissions
This Drawing is Copyright ©

P2 ISSUE FOR APPROVAL	JULY15
P1 PRELIMINARY ISSUE	JUNE 15

REVISIONS

title

PROPOSED SITE LAYOUT

Scale A3_1:200	Drawing No. 021/04	P2
Date JUNE 15		

Project

2 HIGHFIELD RANGE
DARFIELD
BARNSLEY
S73 9BQ

Client

MRS J DEOL