


Development sites at Lidget Lane, Thurnscoe

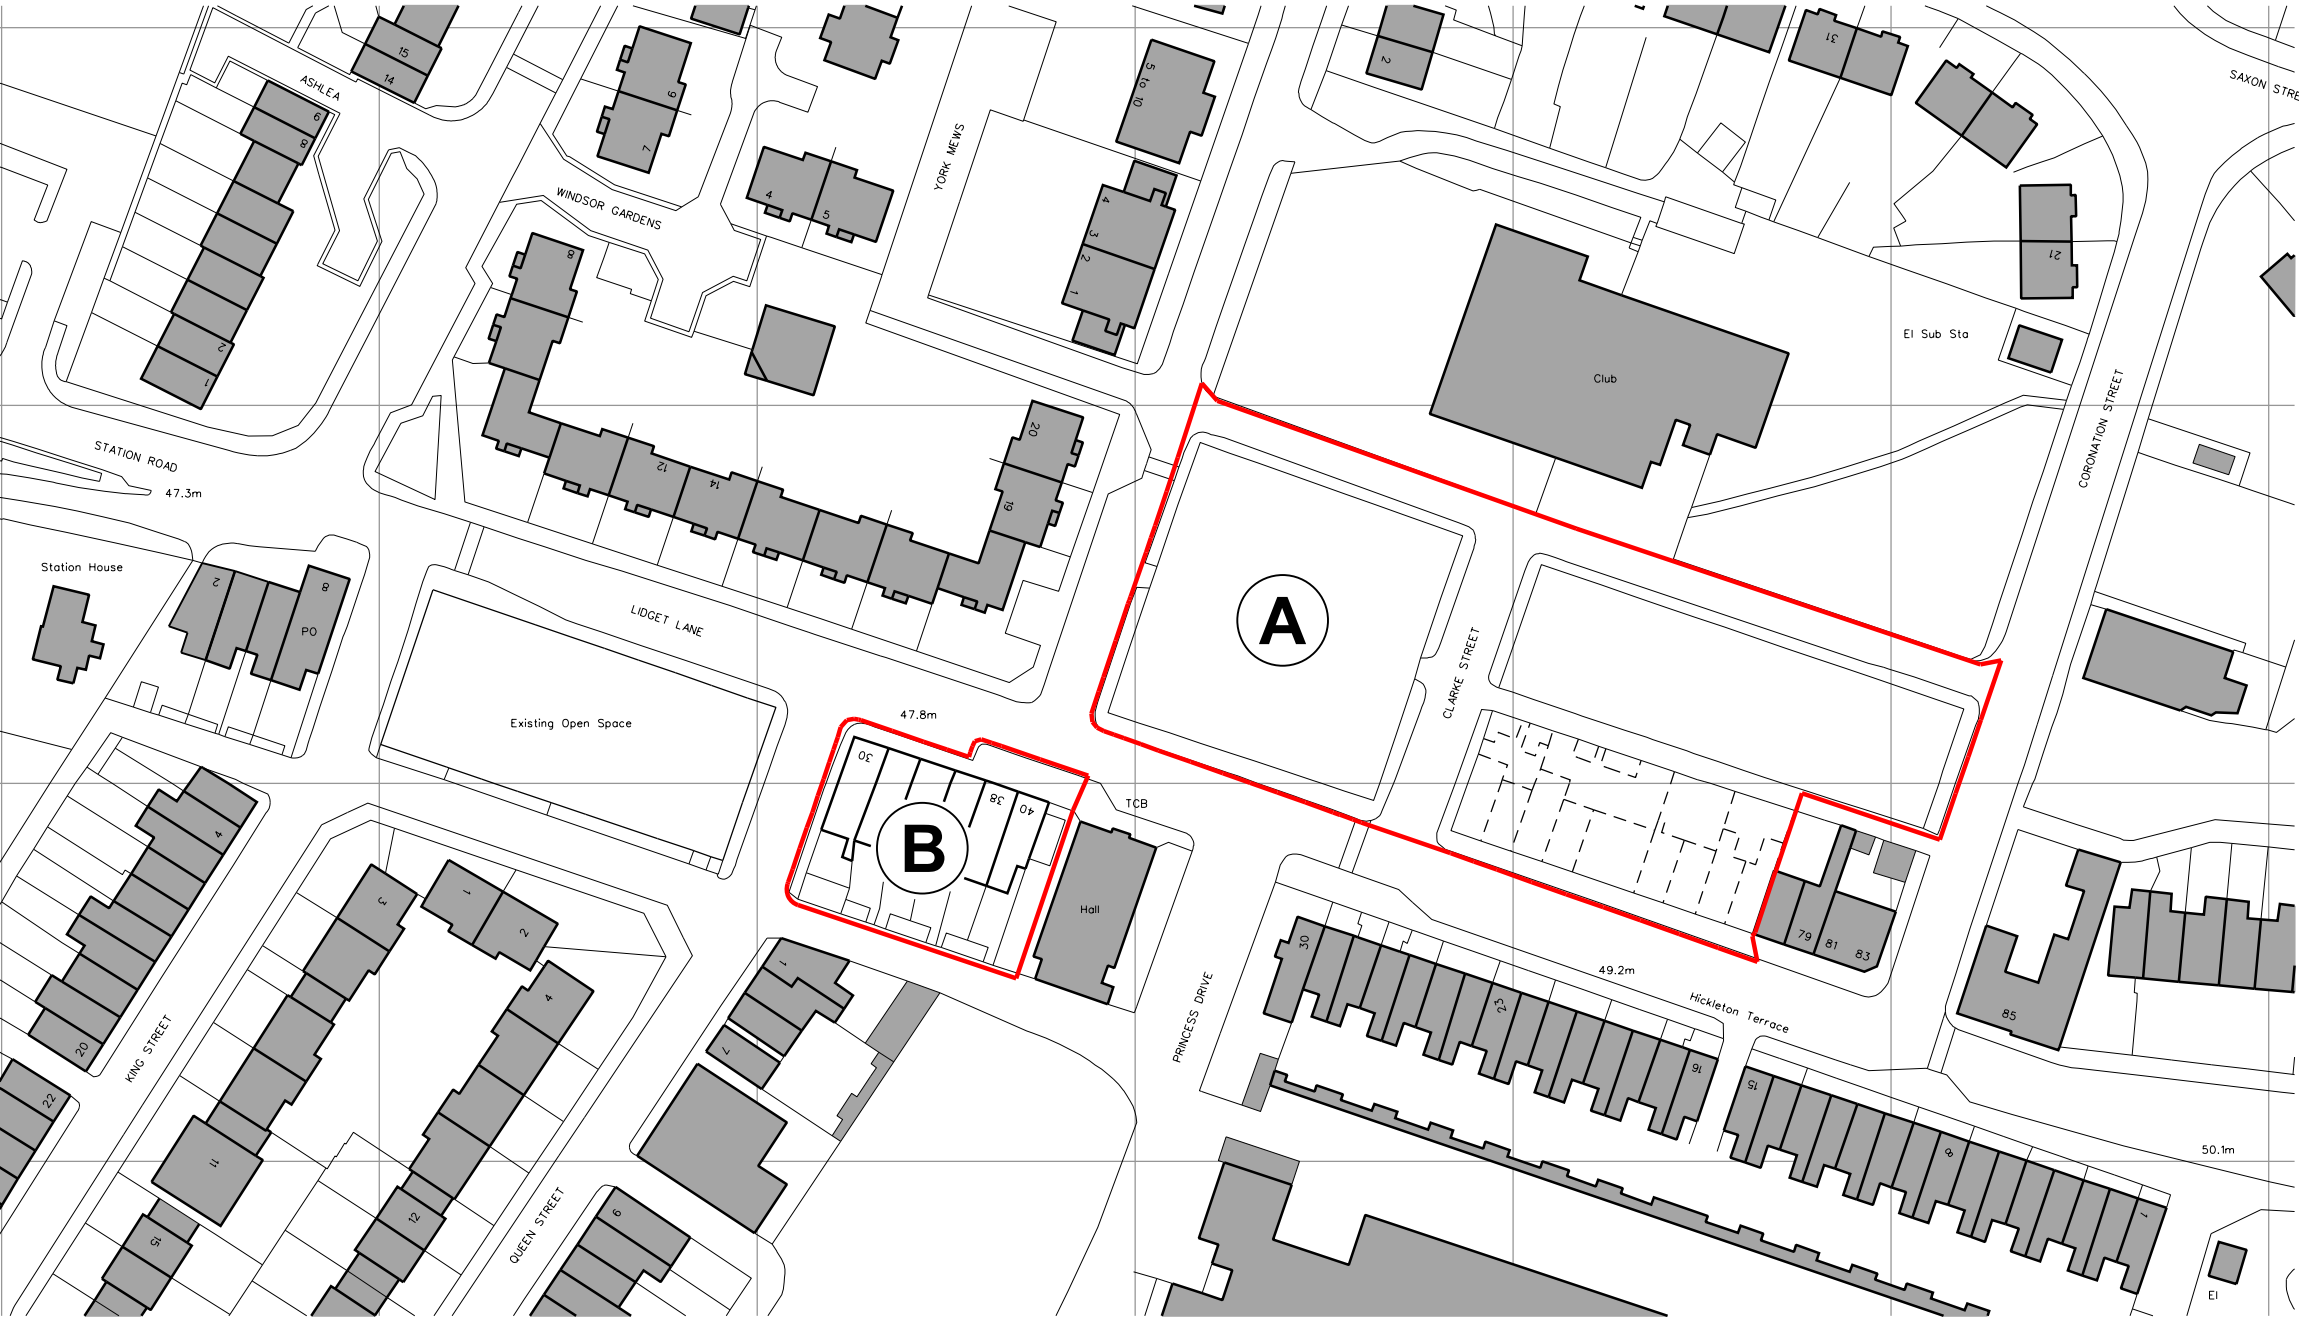

Ordnance Survey (c) Crown Copyright 2011. All rights reserved. Licence number 100020449

Site location plan

Area site A	0.364 ha
Area site B	0.068 ha
Total	0.432 ha



This drawing is based on a copy of Ordnance Survey data supplied by others. No responsibility will be accepted by AA Design Ltd for the accuracy or completeness of the information shown. All ownership and development boundaries are to be confirmed.

The development proposals indicated are subject to a topographic and measured site survey, ground conditions, searches of all public and private mains services. Installations, legal searches and consultations with the planning and highway authorities. The development proposals are also subject to the granting of Full Planning Approval by the Local Planning Authority which is outside the Company's control.

Rev. A: 18-6-13
- Planning Submission status
REVISIONS

A.A. DESIGN LTD
architects surveyors
interior designers

UNIT 2
SHEFFIELD
TELEPHONE 0114 2589571
E-Mail architects@aadesign.co.uk

AIZLEWOOD ROAD
S8 0YX
FAX 0114 2500669

Chevin Housing Association
Development sites at
Lidget Lane
Thurnscoe

SITE LOCATION PLAN

DATE DRAWN	Jun. 2013	SCALE 1:1000 @ A3 size
---------------	-----------	---------------------------

DRAWING No. **11025 /P/ 01A**