


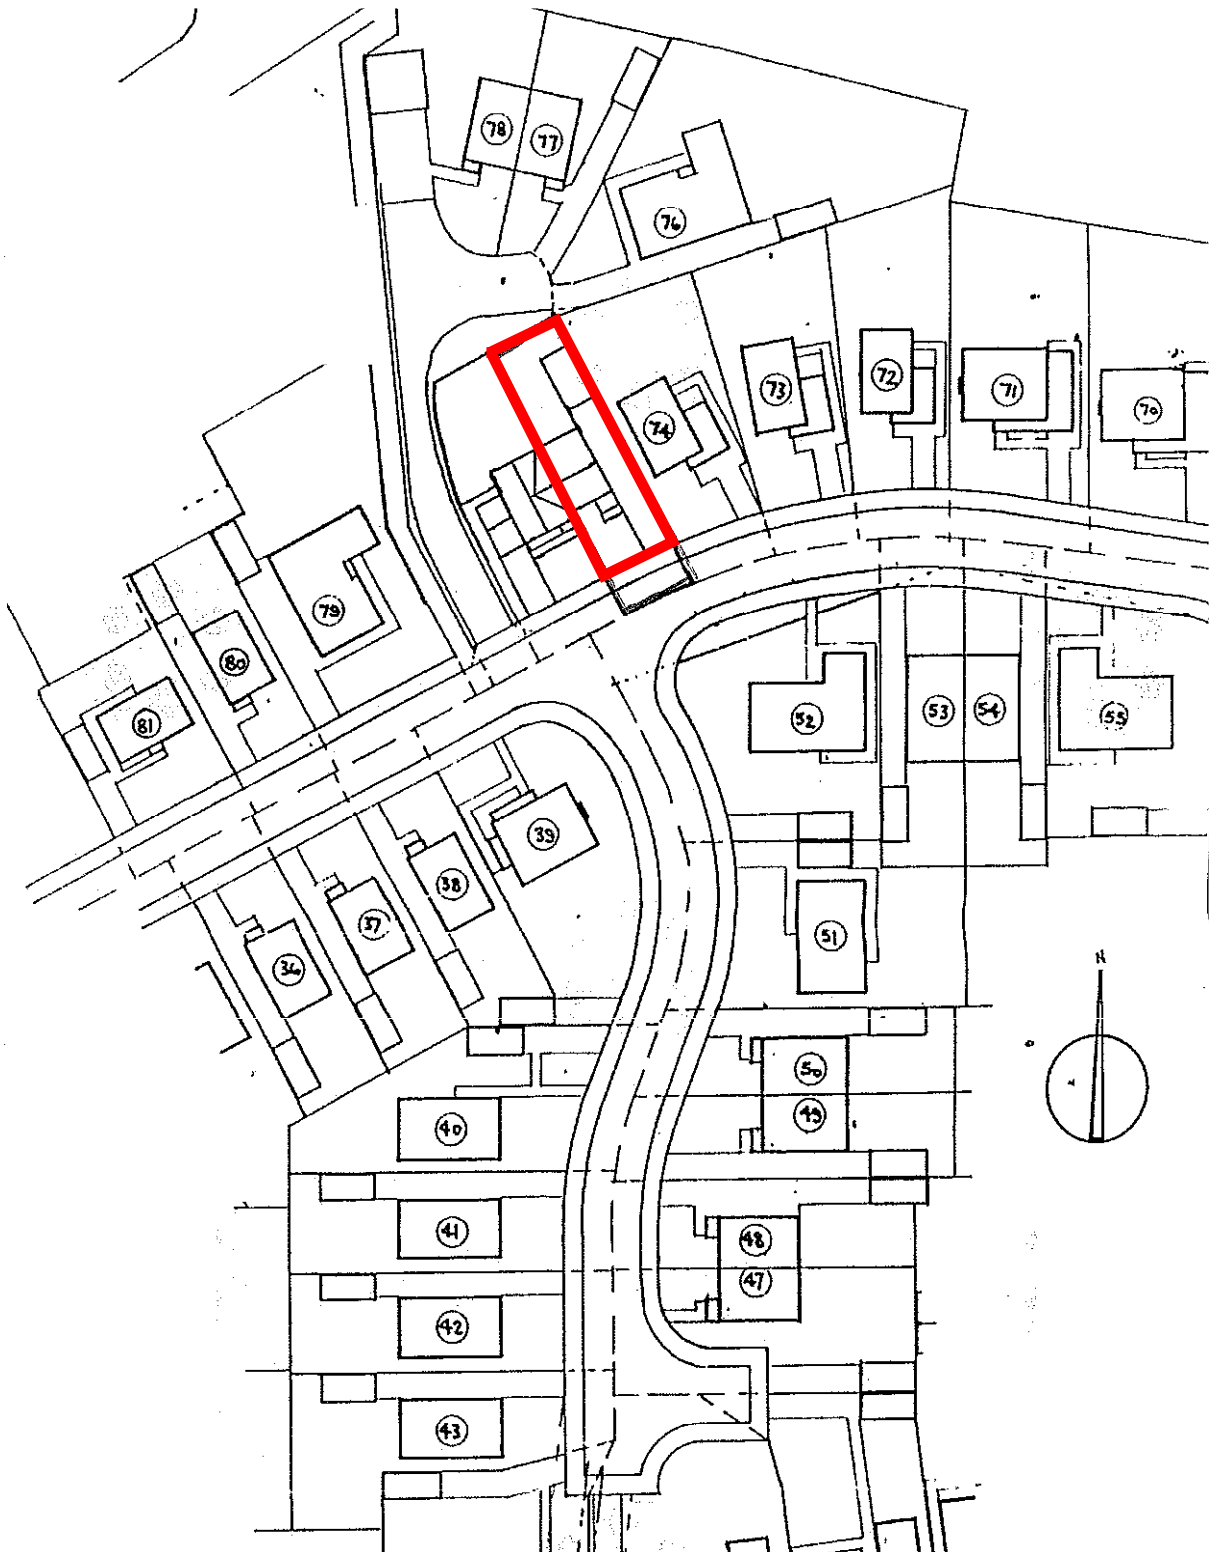

2015-08-02 Location Plan

33 Doveside Drive
Darfield
Barnsley
S73 9JJ

1:1250 @ A4 Paper Size