


No dimensions are to be scaled from this drawing.
All dimensions and sizes to be verified on site

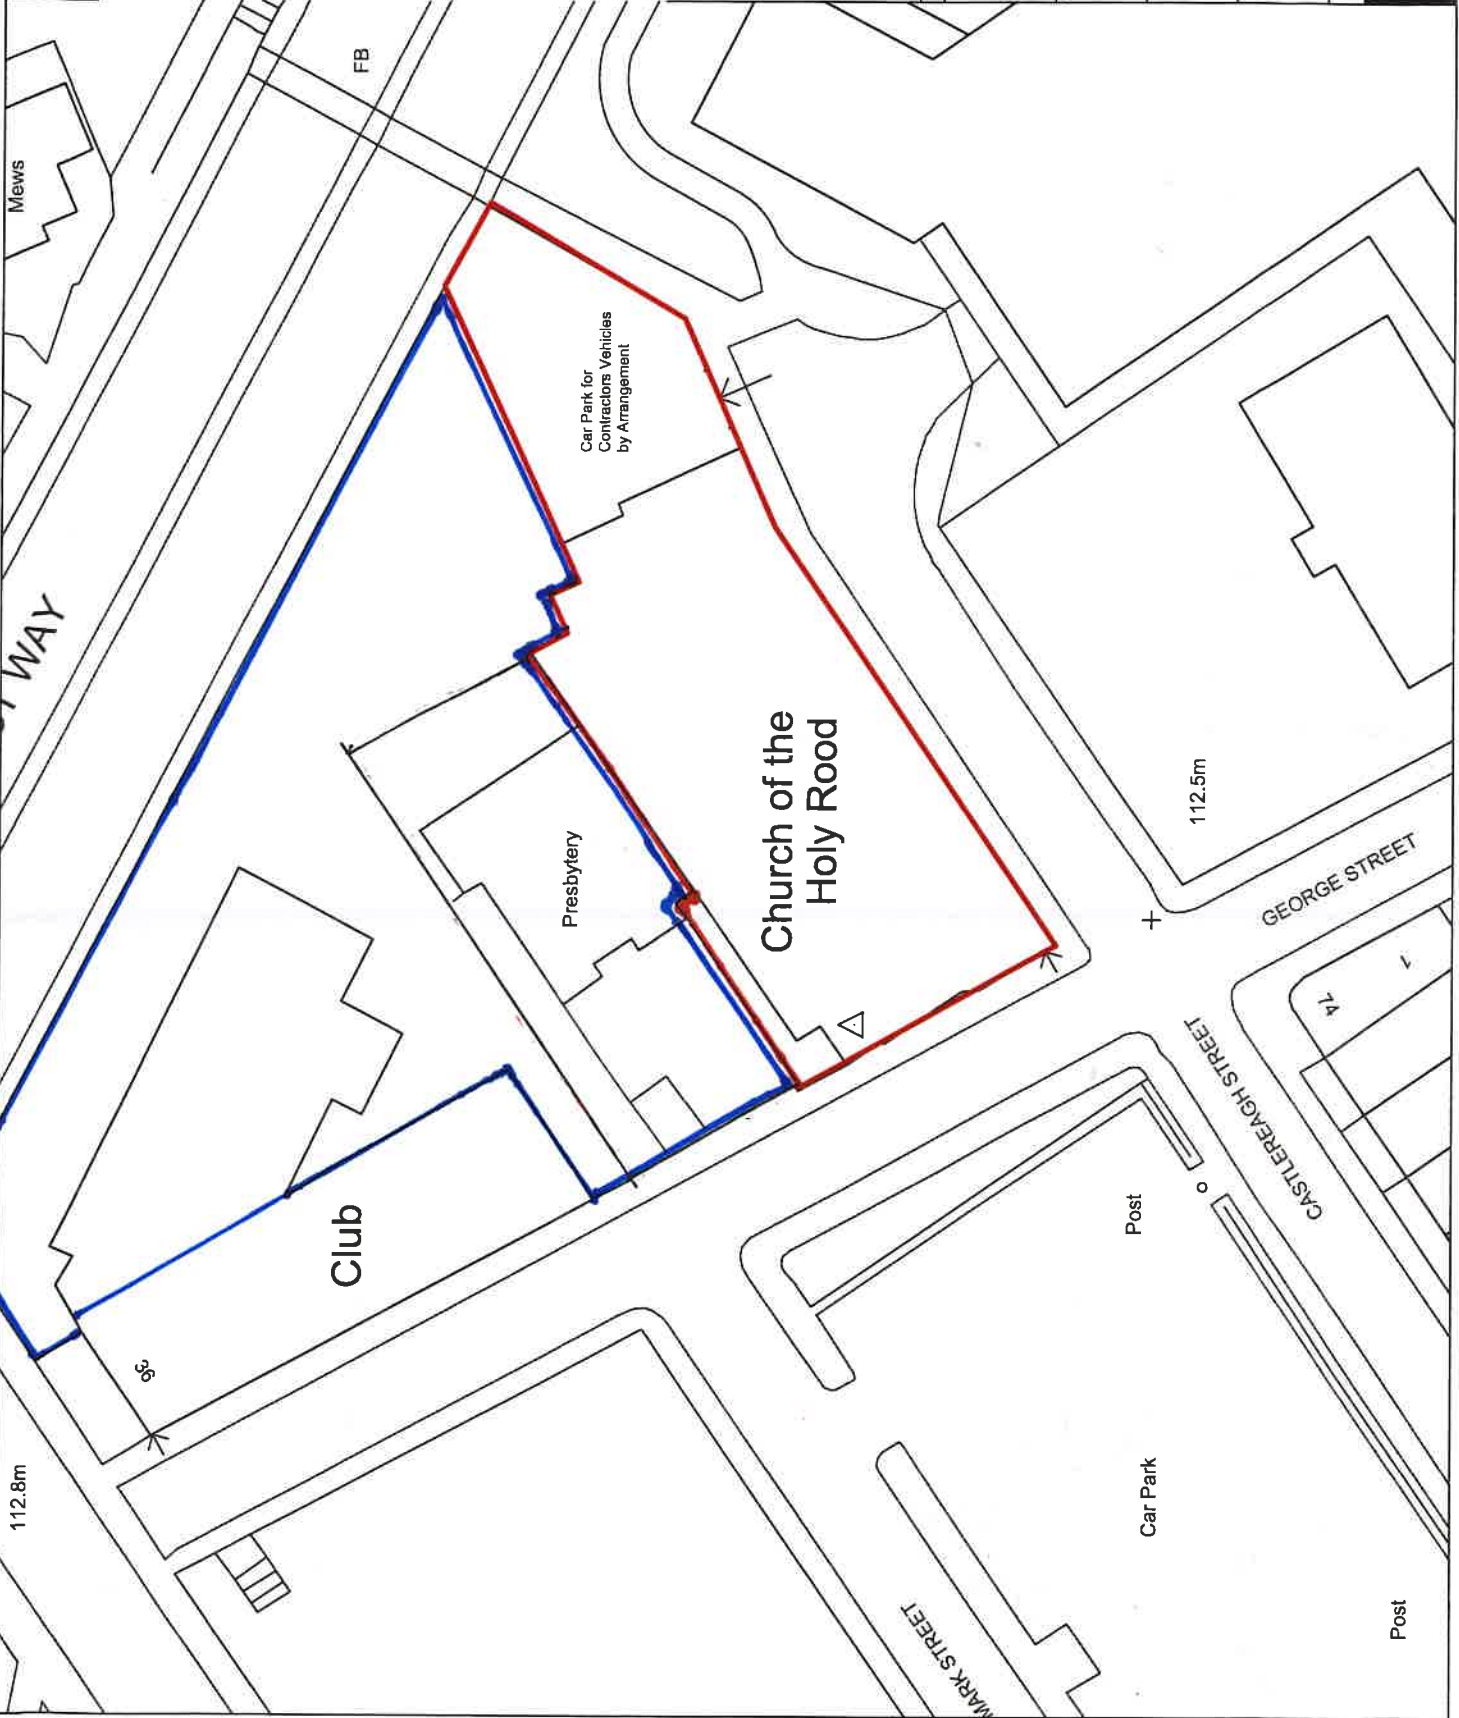

no.	data	revision details	by
			Andrew Shepherd, Chartered Architect, Surveyor 451 Unwinp Road, Sturford, S10 1PT Telephone: 0114 2662438, Fax: 01142662439, Email: info@andrewshepherdarchitect.co.uk
client	Diocese of Hallam and Felthorpe D. Humphries & the Congregation of the Church of the Holy Road, Barnsley		
job title	The Church of the Holy Road, George Street, Barnsley S70 1AX		
drawing title	 Local Plan		
scale	1:500 @ A4	drawn by	-
job no.	03.39.17/18	drawing no.	L/01
		date	Aug '11
		revision no.	