
Drawing No.	Rev No.
MGJ004 -002	

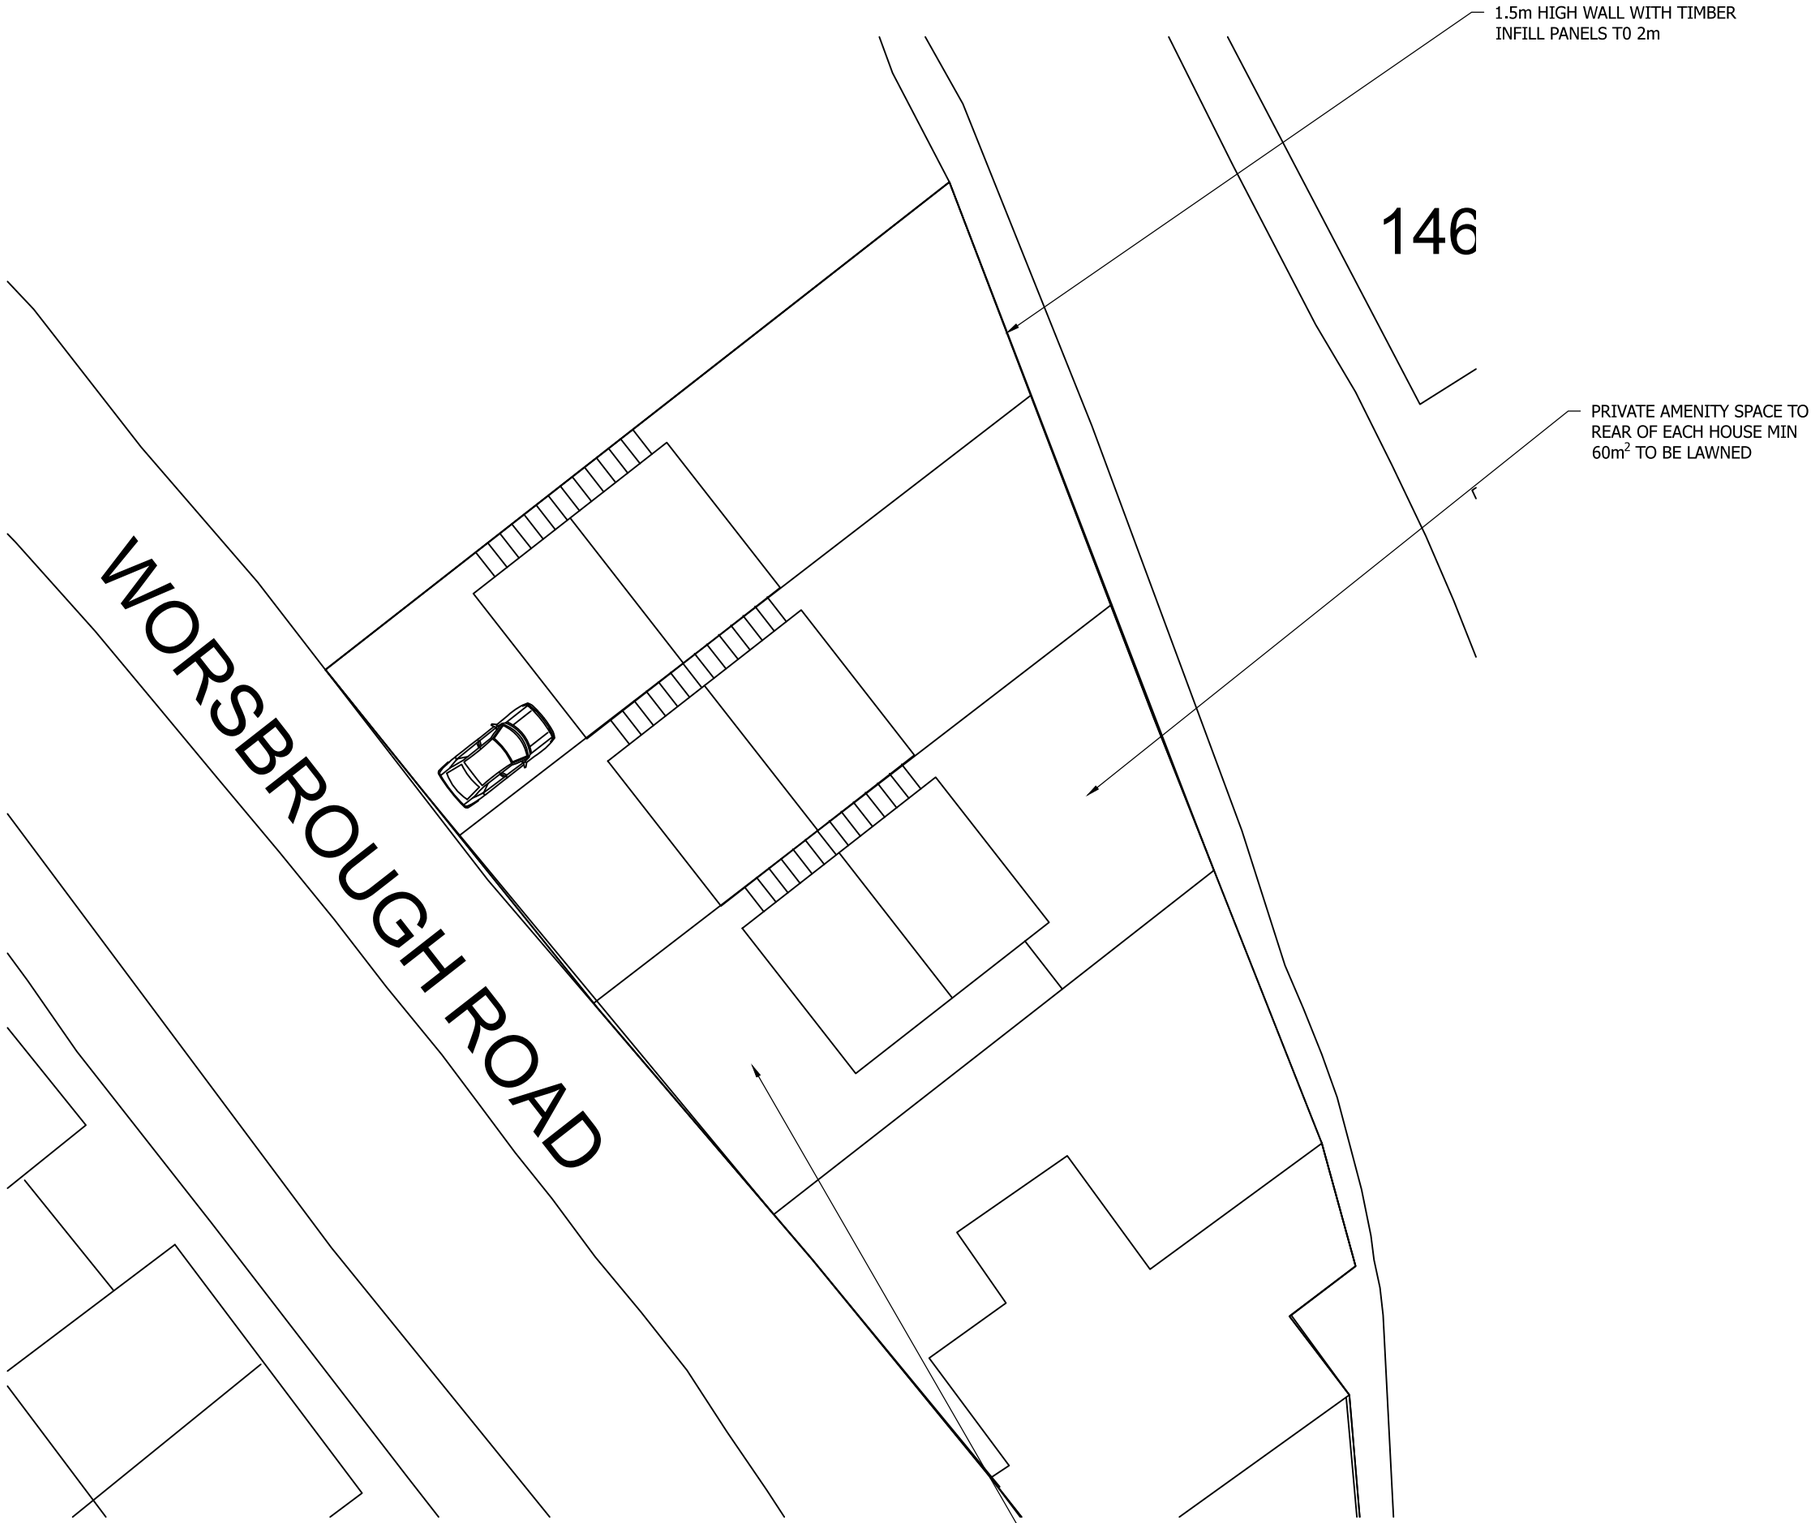

BLOCK PLAN OF SITE
SCALE 1:200 AT A3

DO NOT SCALE: Contractor to check all dimensions and report any omissions or errors

NOTES

Rev	Description	By	Chk	App	Date

JRB DESIGNS Ltd
166 Churchfield Lane
Darton
Barnsley
S75 5EA
Tel: 01226 383542
Fax: 01226 380078
Mob: 07970 541192
Email: john@jrbdesigns.co.uk

This drawing is copyright. © jrbdesigns Ltd.

Client

MR G JONES

Drawing Title

BLOCK PLAN OF SITE

Address

THE FORMER ROYAL ALBERT HOTEL
WORSBROUGH ROAD
BLACKER HILL
BARNSLEY S74 0RL

Project Title:

PROPOSED APPLICATION FOR THREE NEW DWELLINGS

Purpose of Issue:

PLANNING

Drawing Status

FIRST ISSUE

Scale at A3	Drawn By	Date	
AS SHOWN	JRB	27/03/2014	
Checked By	Date	Approved By	Date
GJ	27/03/2014	GJ	27/03/2014
Project No.		Drawing No.	Revision
MGJ004		002	

APPROVAL [X] INFORMATION [ ] TENDER [ ] CONTRACT [ ] CONSTRUCTION [ ]