

Rev	Date	Description
XX	XX.XX.XX	XXXX

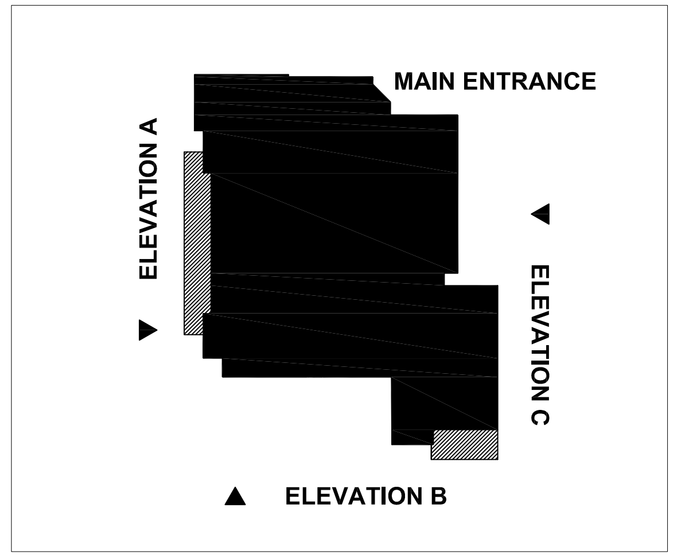

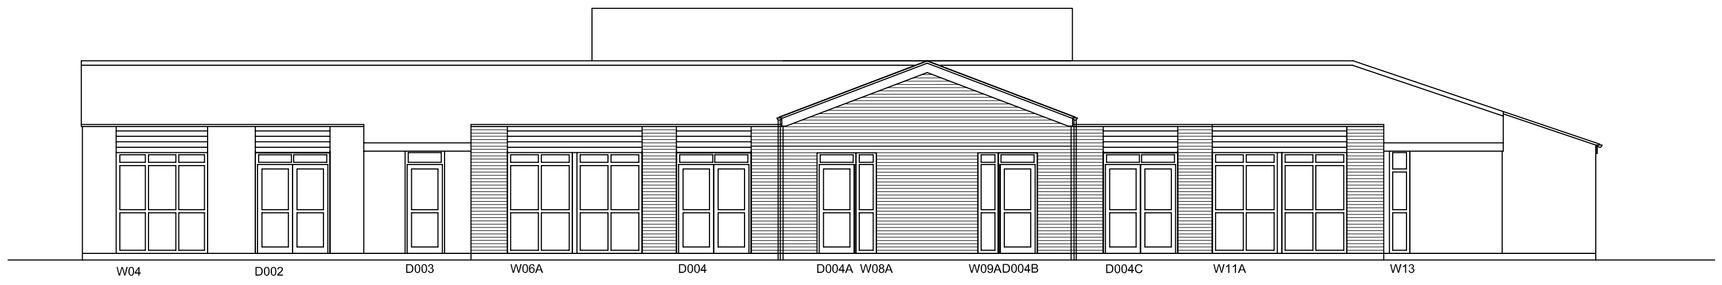

ELEVATION A

Flat roof areas either side of new pitched roof with single ply high performance roof finish.


New PVCu windows and doors to match existing. Timber boarded panles over new windows

New Extension with facing brick cavity wall to match existing and new pitched concrete tile roof to match existing

Flat roof areas either side of new pitched roof with single ply high performance roof finish.

New PVCu windows and doors to match existing with timber boarded panels over

Flat roof areas either side of new pitched roof with single ply high performance roof finish

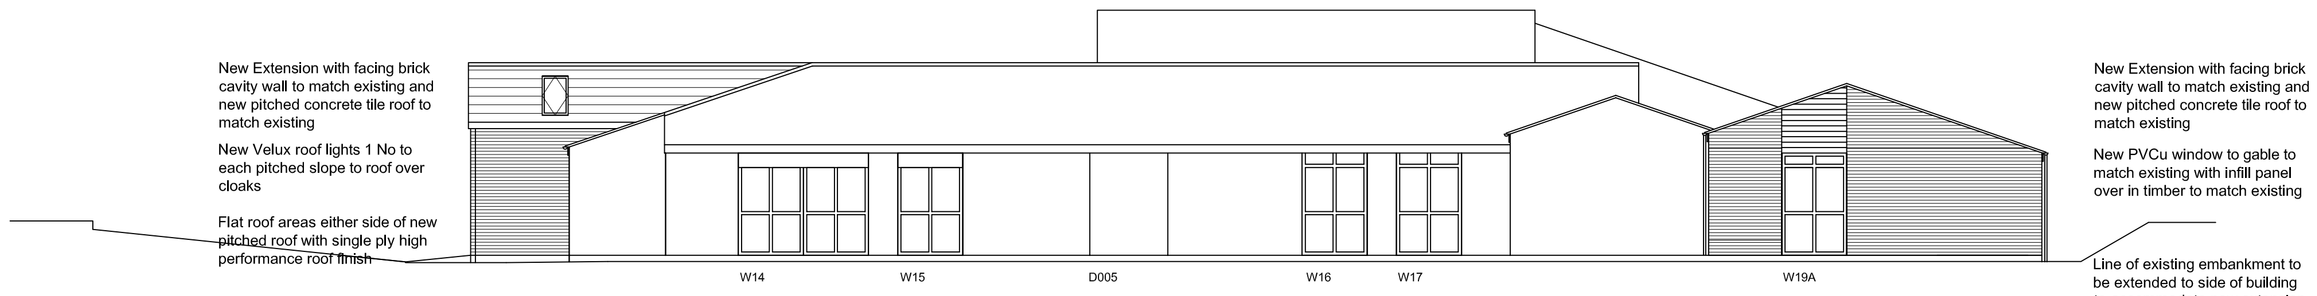

New Extension with facing brick cavity wall to match existing and new pitched concrete tile roof to match existing

New Velux roof lights 1 No to each pitched slope to roof over cloaks


Flat roof areas either side of new pitched roof with single ply high performance roof finish

New Extension with facing brick cavity wall to match existing and new pitched concrete tile roof to match existing

New PVCu window to gable to match existing with infill panel over in timber to match existing

Line of existing embankment to be extended to side of building to accommodate new extension

ELEVATION B

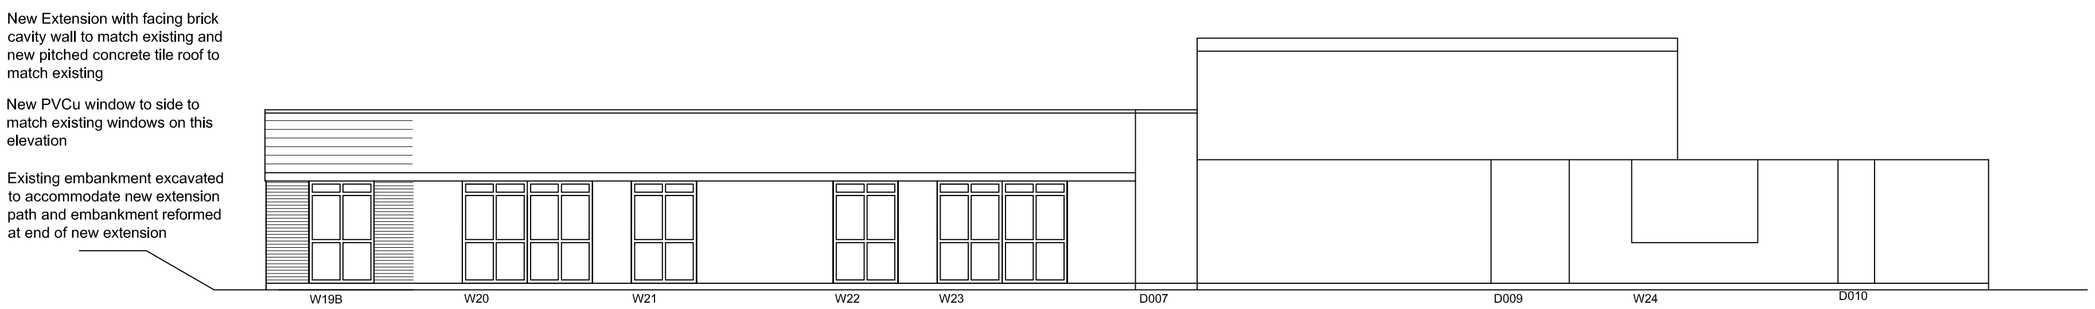

New Extension with facing brick cavity wall to match existing and new pitched concrete tile roof to match existing

New PVCu window to side to match existing windows on this elevation

Existing embankment excavated to accommodate new extension path and embankment reformed at end of new extension

ELEVATION C

Arcus Consulting LLP
Leeds 0113 281 5350 Manchester 0161 905 3222 Sheffield 0114 227 0002
Liverpool 0151 708 1080 Newcastle 0191 272 5781 info@arcus.uk.com
www.arcus.uk.com

Client
BARNSLEY MBC

Project
BRIERLEY CE PRIMARY SCHOOL
BRIERLEY BARNSLEY

Title
PROPOSED ELEVATIONS

Scale	Date	Stage
1:100	06:04:09	PL
Job No	Drawing No	Rev
1428	006	XX
Drawn	Approved	
AW	XX	

This drawing is the copyright of Arcus. Contractors must check all dimensions on site. Do not scale the drawings.Only figured dimensions are to be worked to.