


Michael A. Clynch
Architect, Town Planner, Property Consultant
DIP.ARCH. DIP. T.P. A.R.I.B.A. F.R.S.A.

91 Huddersfield Road, Ingbirchworth, Penistone
Sheffield S36 7GF

Tel: 01226 766308

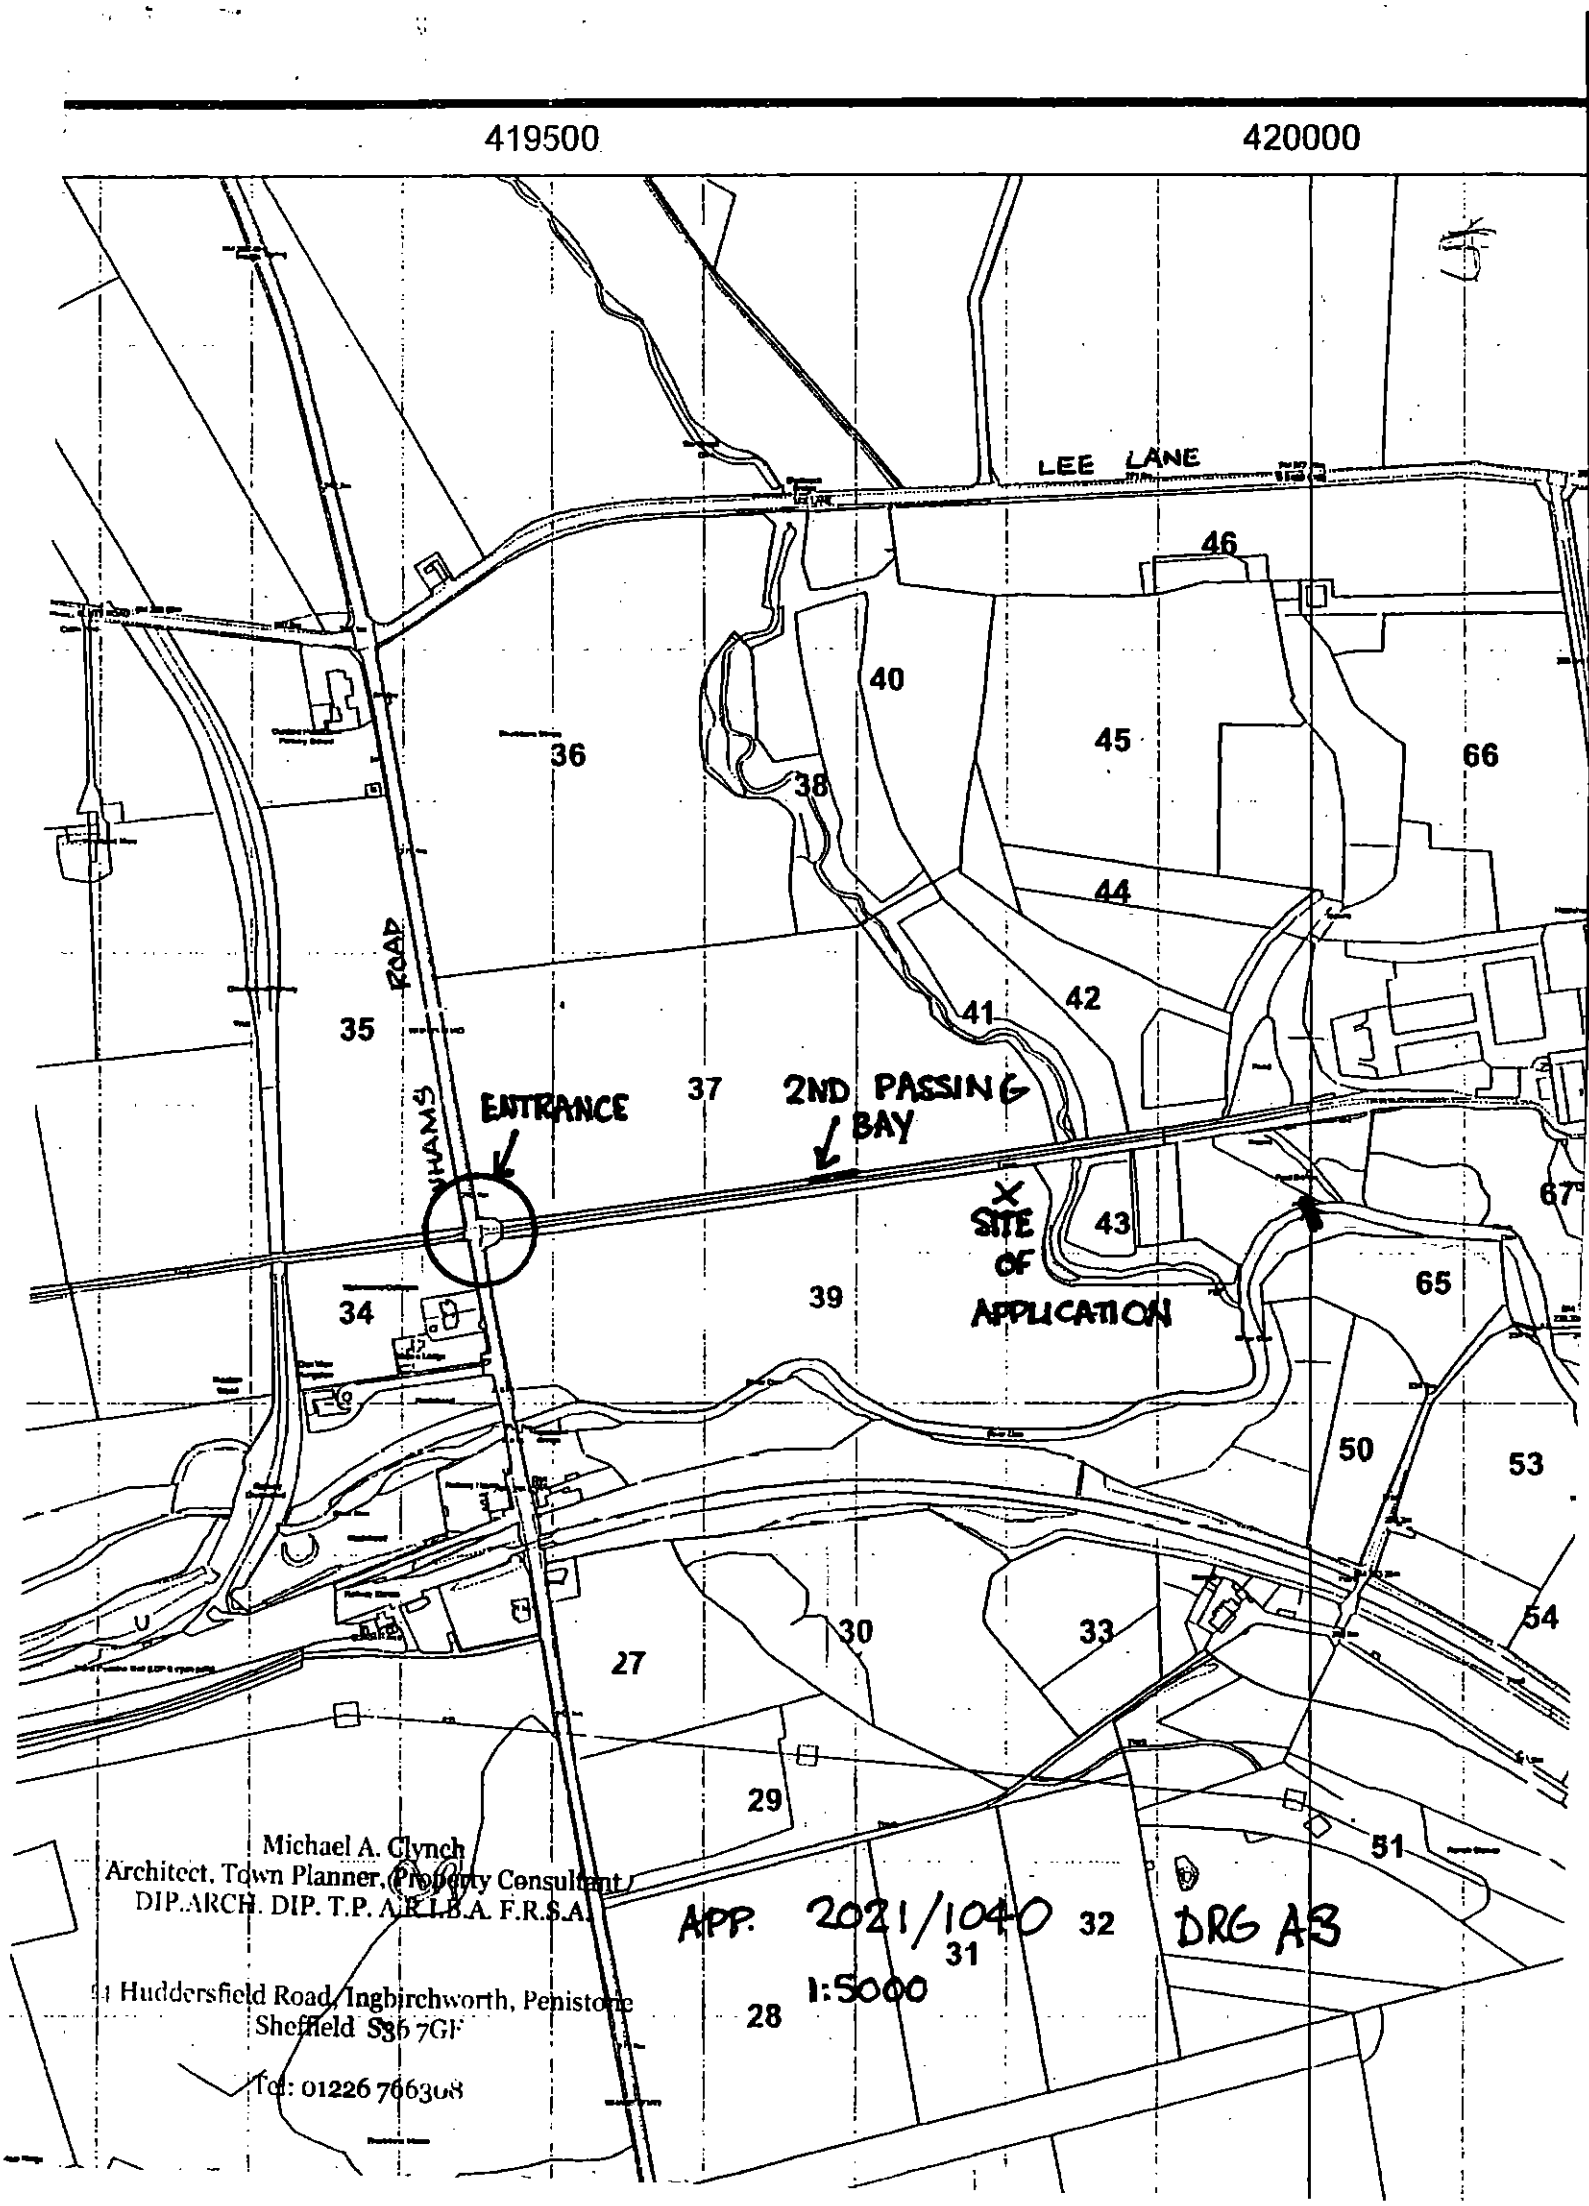




VISIBILITY DOWN WHAMS ROAD ON EXIT IS EXCELLENT THE EXISTING SPLAY CAN COPE WITH ANY VEHICLE.

2021/1040

Michael A. Clynch
Architect, Town Planner, Property Consultant
DIP.ARCH. DIP. T.P. A.R.I.B.A. F.R.S.A.

14 Huddersfield Road. Ingbirchworth, Penistone
Sheffield S36 7GF

Tel: 01226 766308

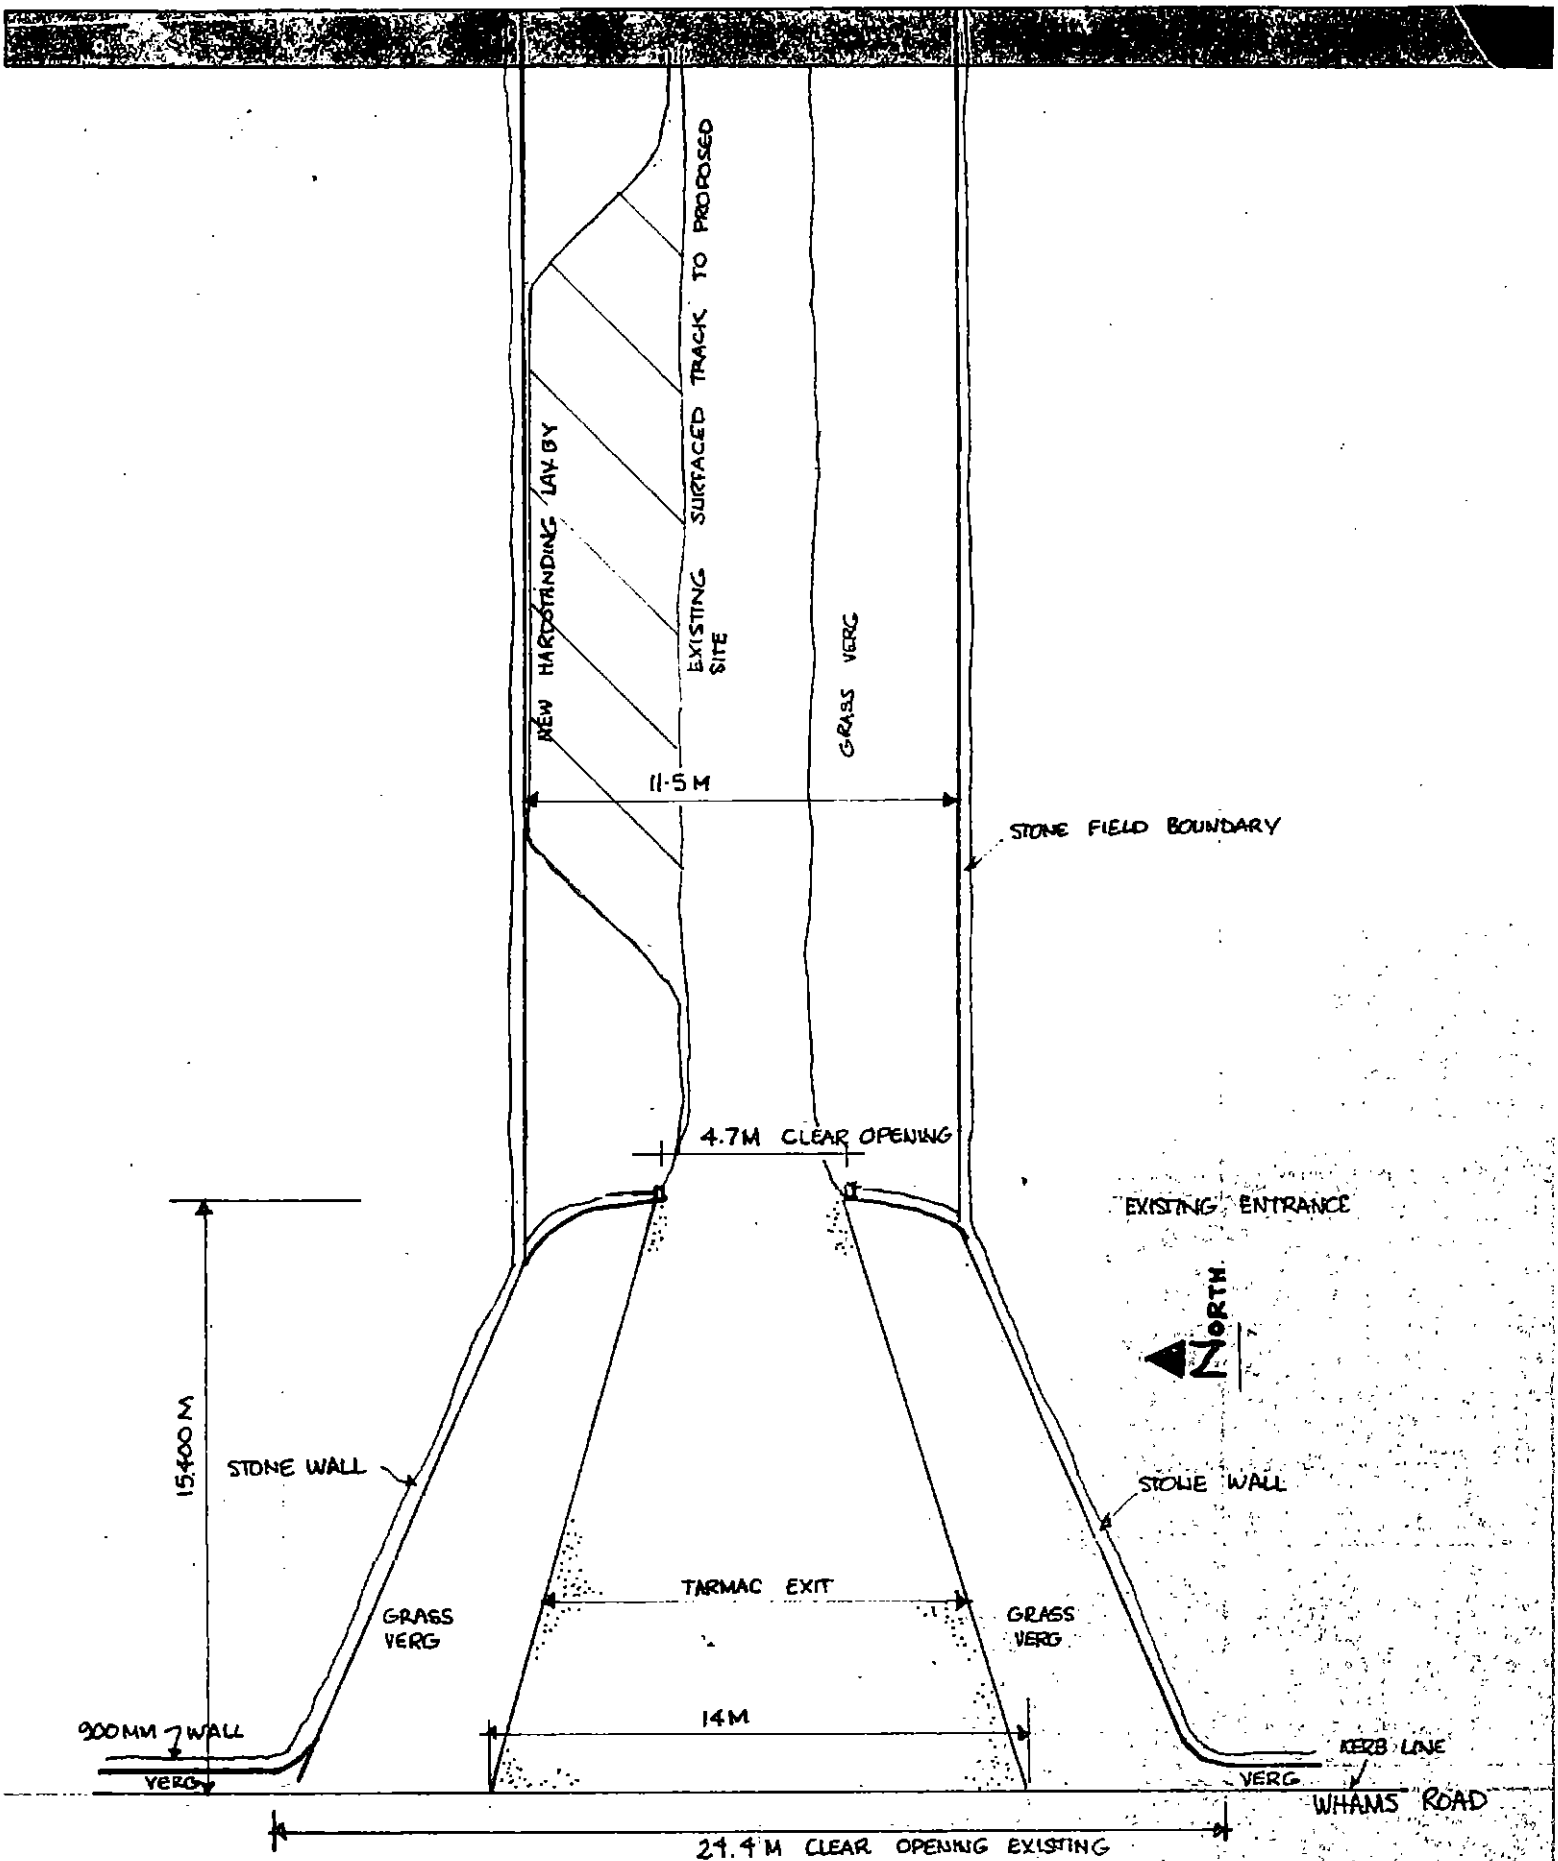

2021/1040

WHAMS ROAD 1:200 SCALE

0 1 2 3 4 5 6 7 8 9 1:200

Michael A. Clynch
Architect, Town Planner, Property Consultant
DIP.ARCH. DIP. T.P. A.R.I.B.A. F.R.S.A.

14 Huddersfield Road, Ingbirchworth, Penistone
Sheffield S36 7GF


Tel: 01226 766308





RANAH STONES WHAMS ROAD APPROVED 2015/1020



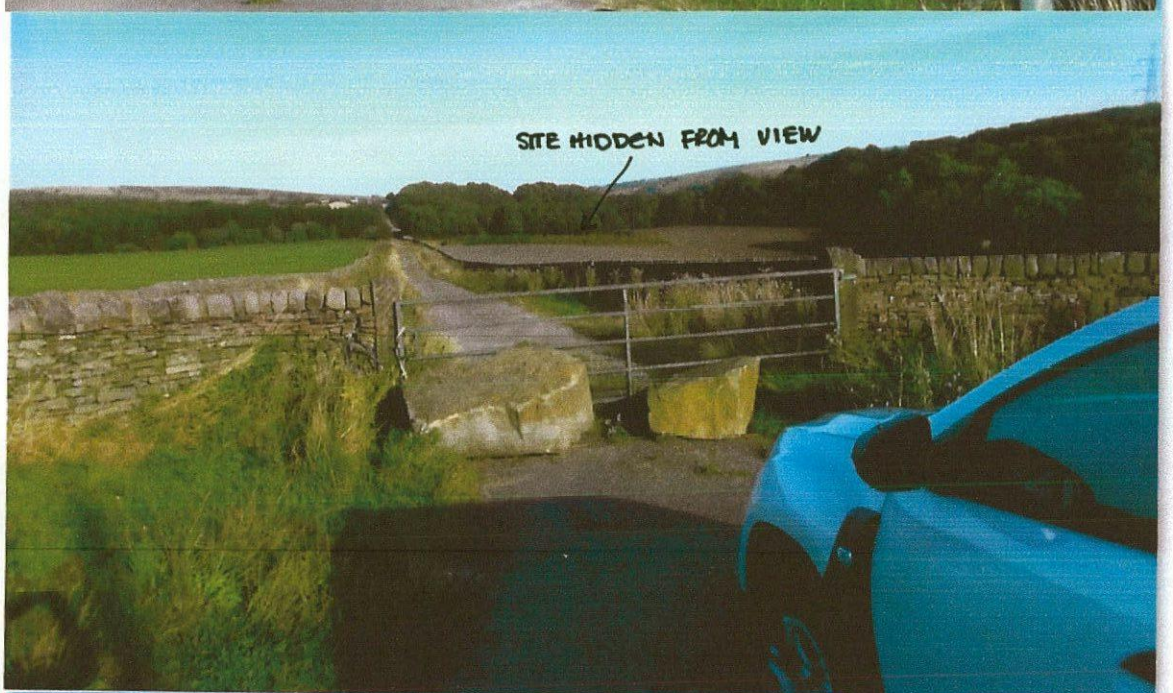

2021/1040
WILLIAM BOOTH
CURRENTLY
RESUBMITTED.

