


LEGEND

- Application site boundary
- Ownership boundary

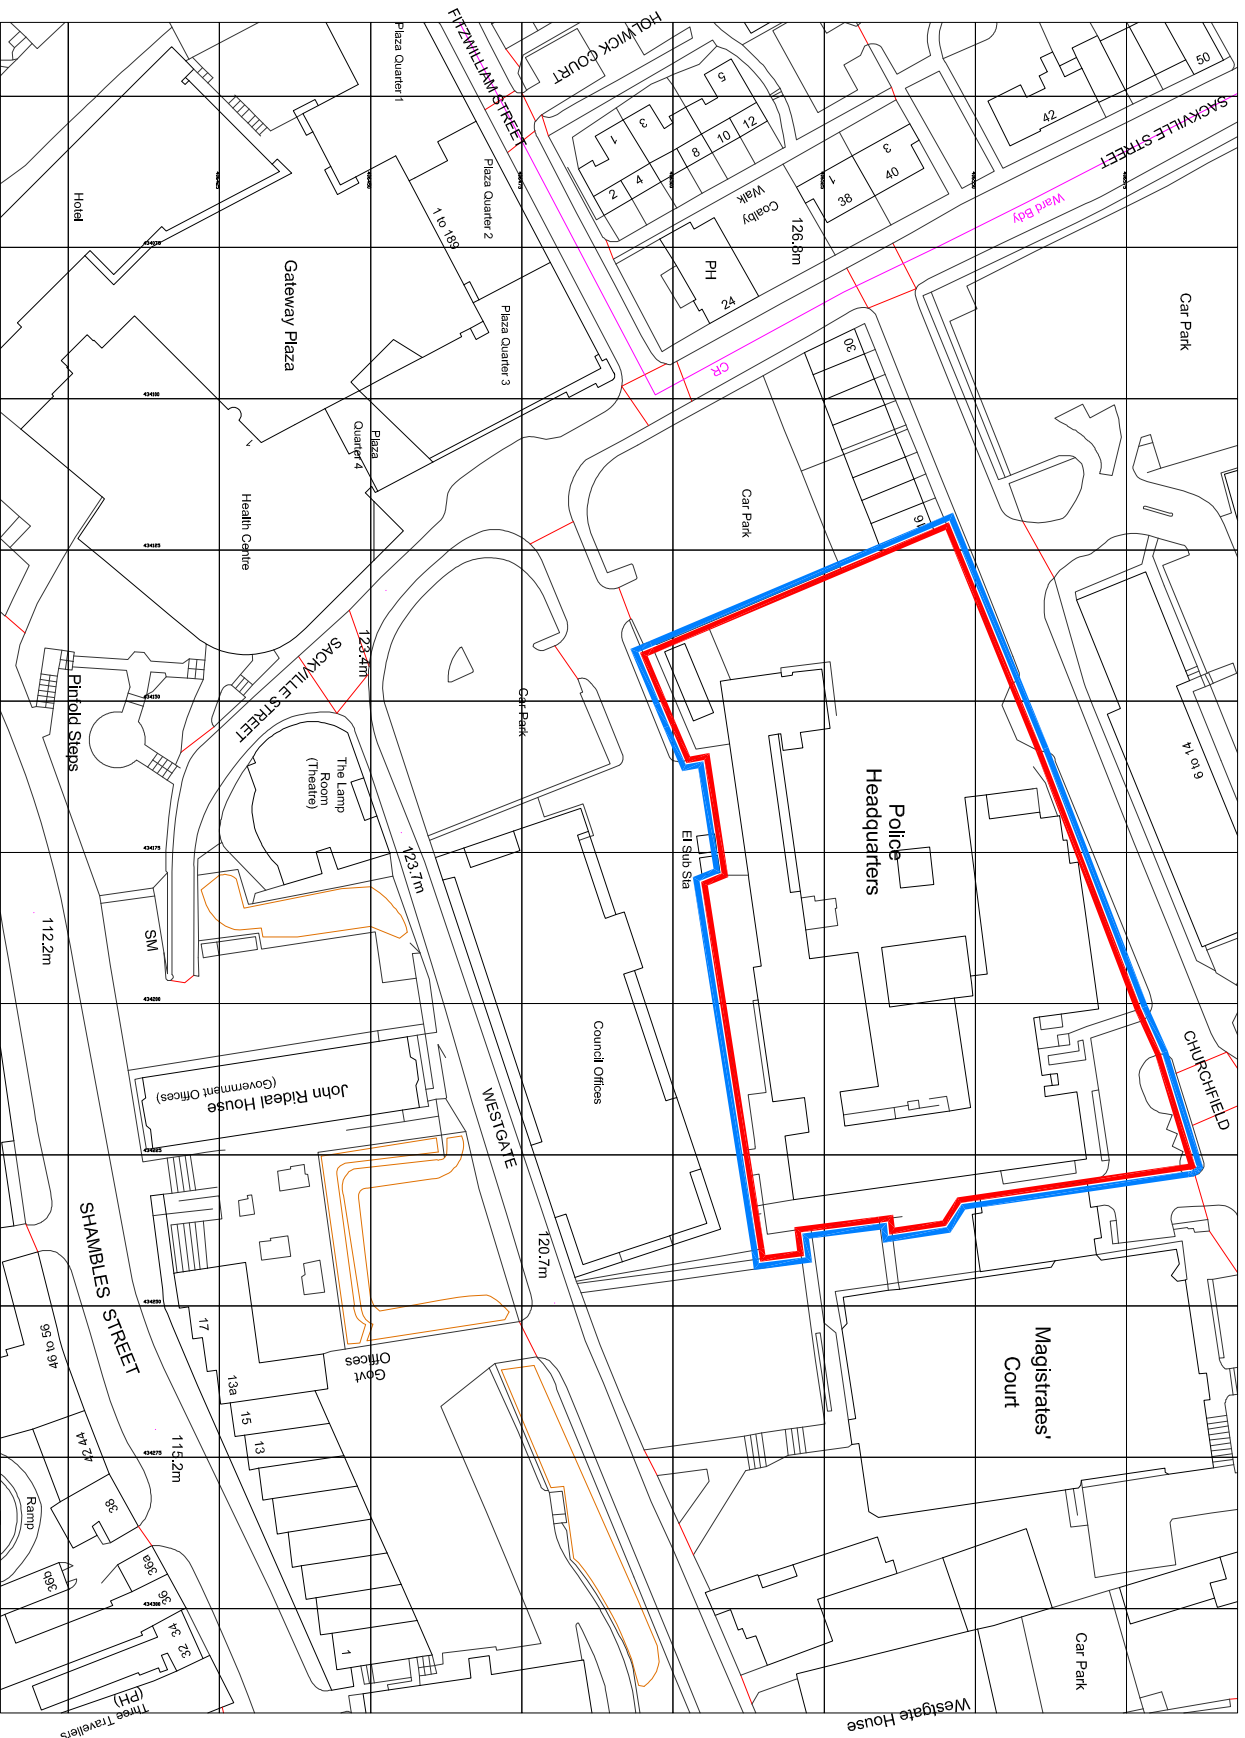

Ordnance Survey, (c) Crown Copyright 2013. All rights reserved. Licence number 100022432

A	04.09.14	Scale changed to 1:1200. Planning Issue.	VG	SC
Rev.	Date	Details	Drawn	Checked

Issued for: **PLANNING**

PLANNING

Project/Client:
South Yorkshire Police

Engineering: 100

Rev
A

Drawing: _____ Scale: _____

Site location Plan

Drawn By:	Date:
FB	15.08.14
Checked By:	Date:
SC	15.08.14

ARCHIVAL | NORR

Walker Building, 58 Oxford Street, Birmingham, B5 5NR
T: +44 (0)121 616 1448 F: +44 (0)121 633 4832
www.archalnorr.com

Contractors must work only to figured dimensions which are to be checked on site.
© INGENIUM ARCHITECT, LIMITED, An Ingenium International Company