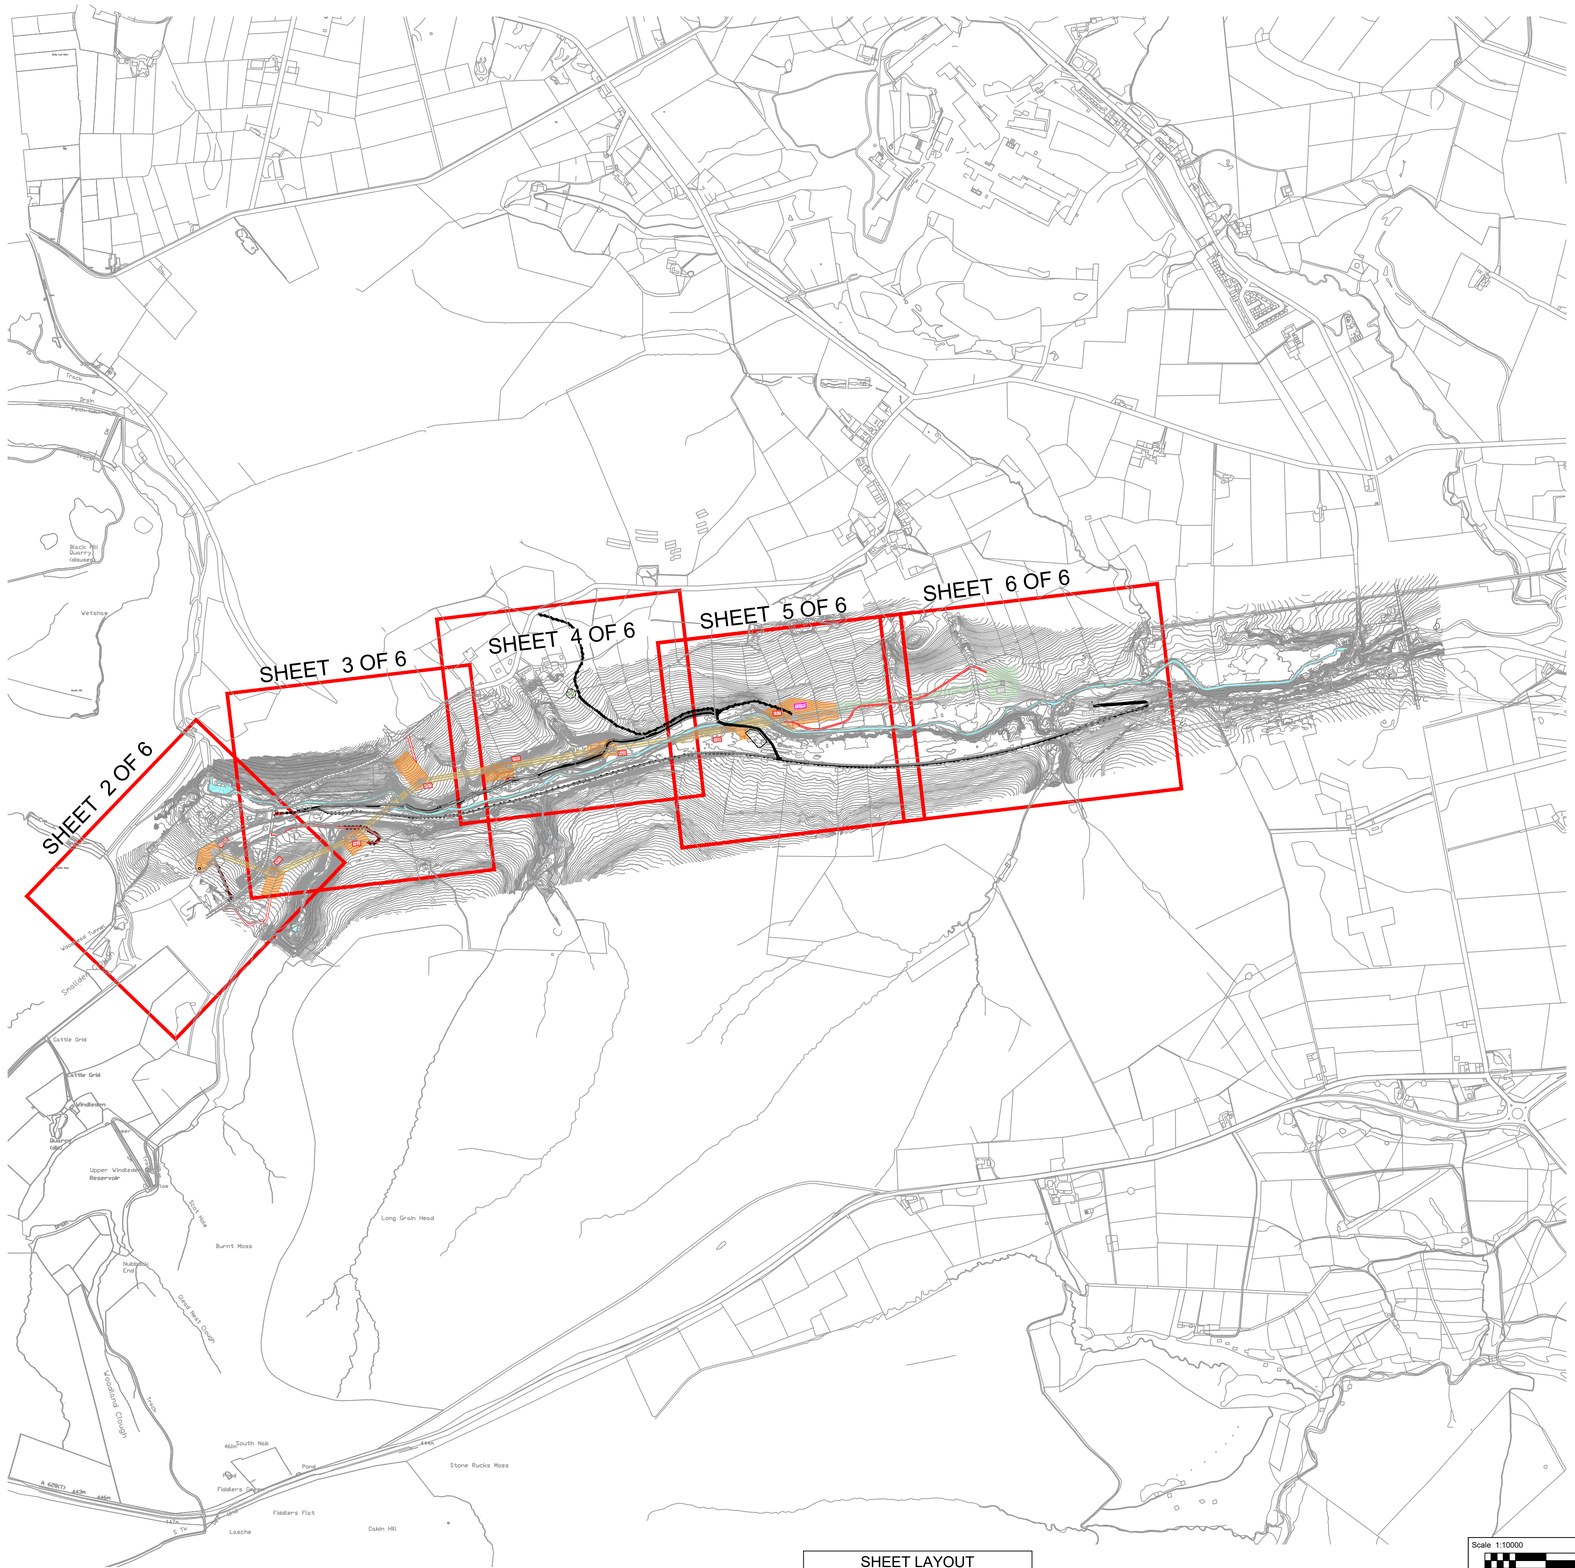


REPRODUCED FROM ORDNANCE SURVEY MAPS. BY PERMISSION OF THE ORDNANCE SURVEY ON BEHALF OF THE CONTROLLER OF HER MAJESTY'S STATIONERY OFFICE. © CROWN COPYRIGHT ORDNANCE SURVEY. OS LICENCE NO. 100048471.

SHEET LAYOUT
SCALE - 1:10,000

Scale 1:10000
100m 0m 200m 400m 600m

NOTES

1. THIS IS A 4.3 DRAWING AND IS FOR DEVELOPMENT PURPOSES ONLY.
2. ALL MEASUREMENTS ARE IN METRES UNLESS OTHERWISE STATED.

KEY

SHEET REFERENCE NUMBER

Rev	Description	Cre'd	Chk'd	App'd	Date
P7	NATIONAL GRID COMMENTS ADDRESSED	MAC	CN	CN	12/07/19
P6	NATIONAL GRID COMMENTS ADDRESSED	MAC	CN	CN	15/04/19
P5	NATIONAL GRID COMMENTS ADDRESSED	MAC	CN	CN	15/03/19
P4	NATIONAL GRID COMMENTS ADDRESSED	MAC	CN	CN	20/07/18
P3	NATIONAL GRID COMMENTS ADDRESSED	MAC	CN	CN	02/07/18
P2	CHAINAGE ADDED, SWATH AMENDED	WE	GN	RR	04/08/17
P1	FIRST ISSUE	WE	GN	RR	28/07/17

nationalgrid

Master Scheme No:	Sub-Scheme No:	Site:
33492	–	400KV OHL

Scheme Name: VISUAL IMPACT PROVISION – WORK PACKAGE 1
PEAK DISTRICT NATIONAL PARK

Document Title:

FIGURE 2.2 SHEET LAYOUT CONSTRUCTION WORKS BOUNDARY DURING OHL REMOVAL PHASE SHEET 1 OF 6

Created by:	Date:	Checked by:	Date:	Approved by:	Date:
W.EASTWOOD	28/07/17	G.NIDHISH	28/07/17	R.RAVEENDRAN	28/07/17

Development Eng:	Document Type:	Scale:	Format:	Sheet(s):	Rev:
D.SPURR	2D DRAWING	1:10,000	A1	1 OF 6	P7

National Grid Document Number:
PDD-33491-LAY-042

FEED Document Number:
–