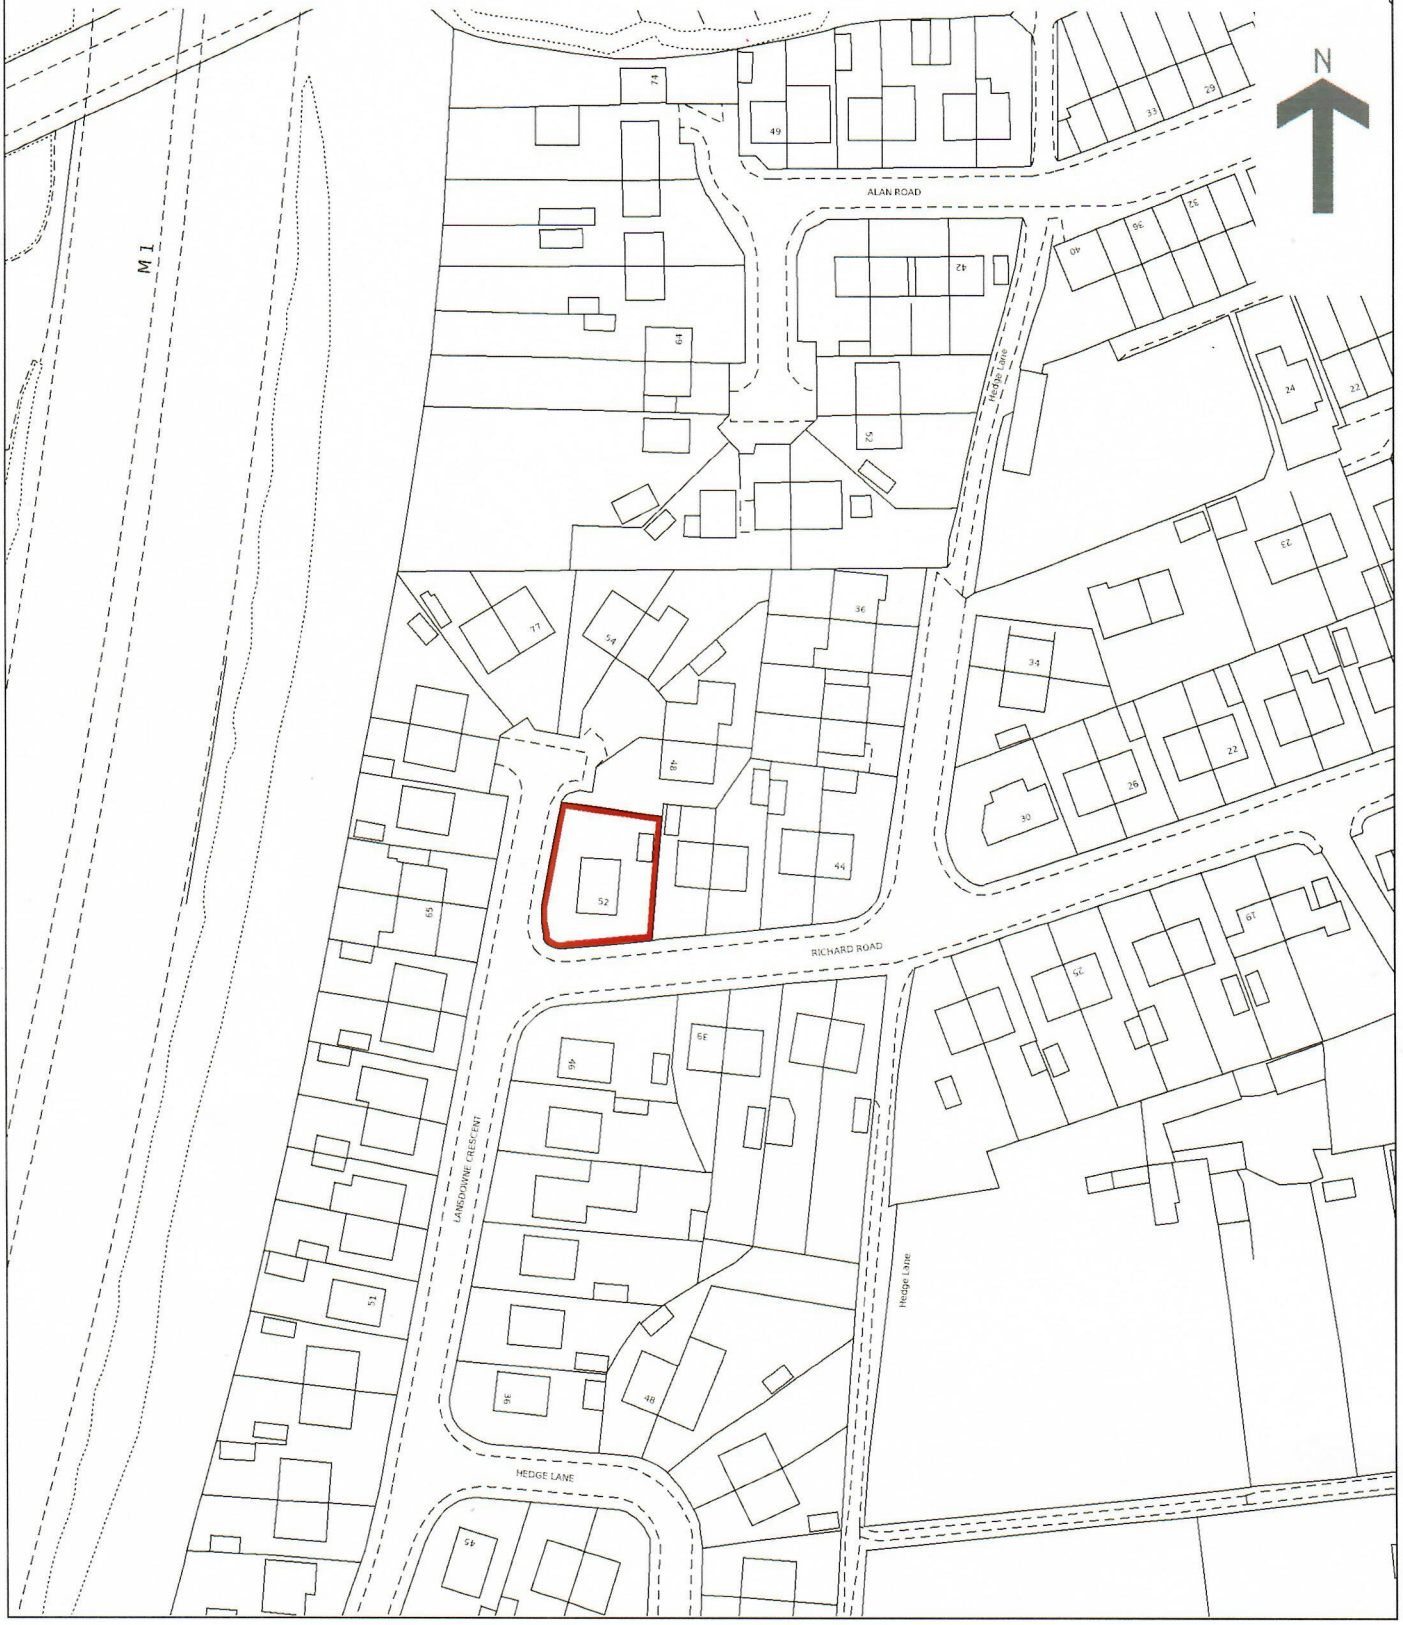LOCATION MAP SCALE 1:1250@a4 52 Richard Road, Darton, Barnsley S75 5NP