


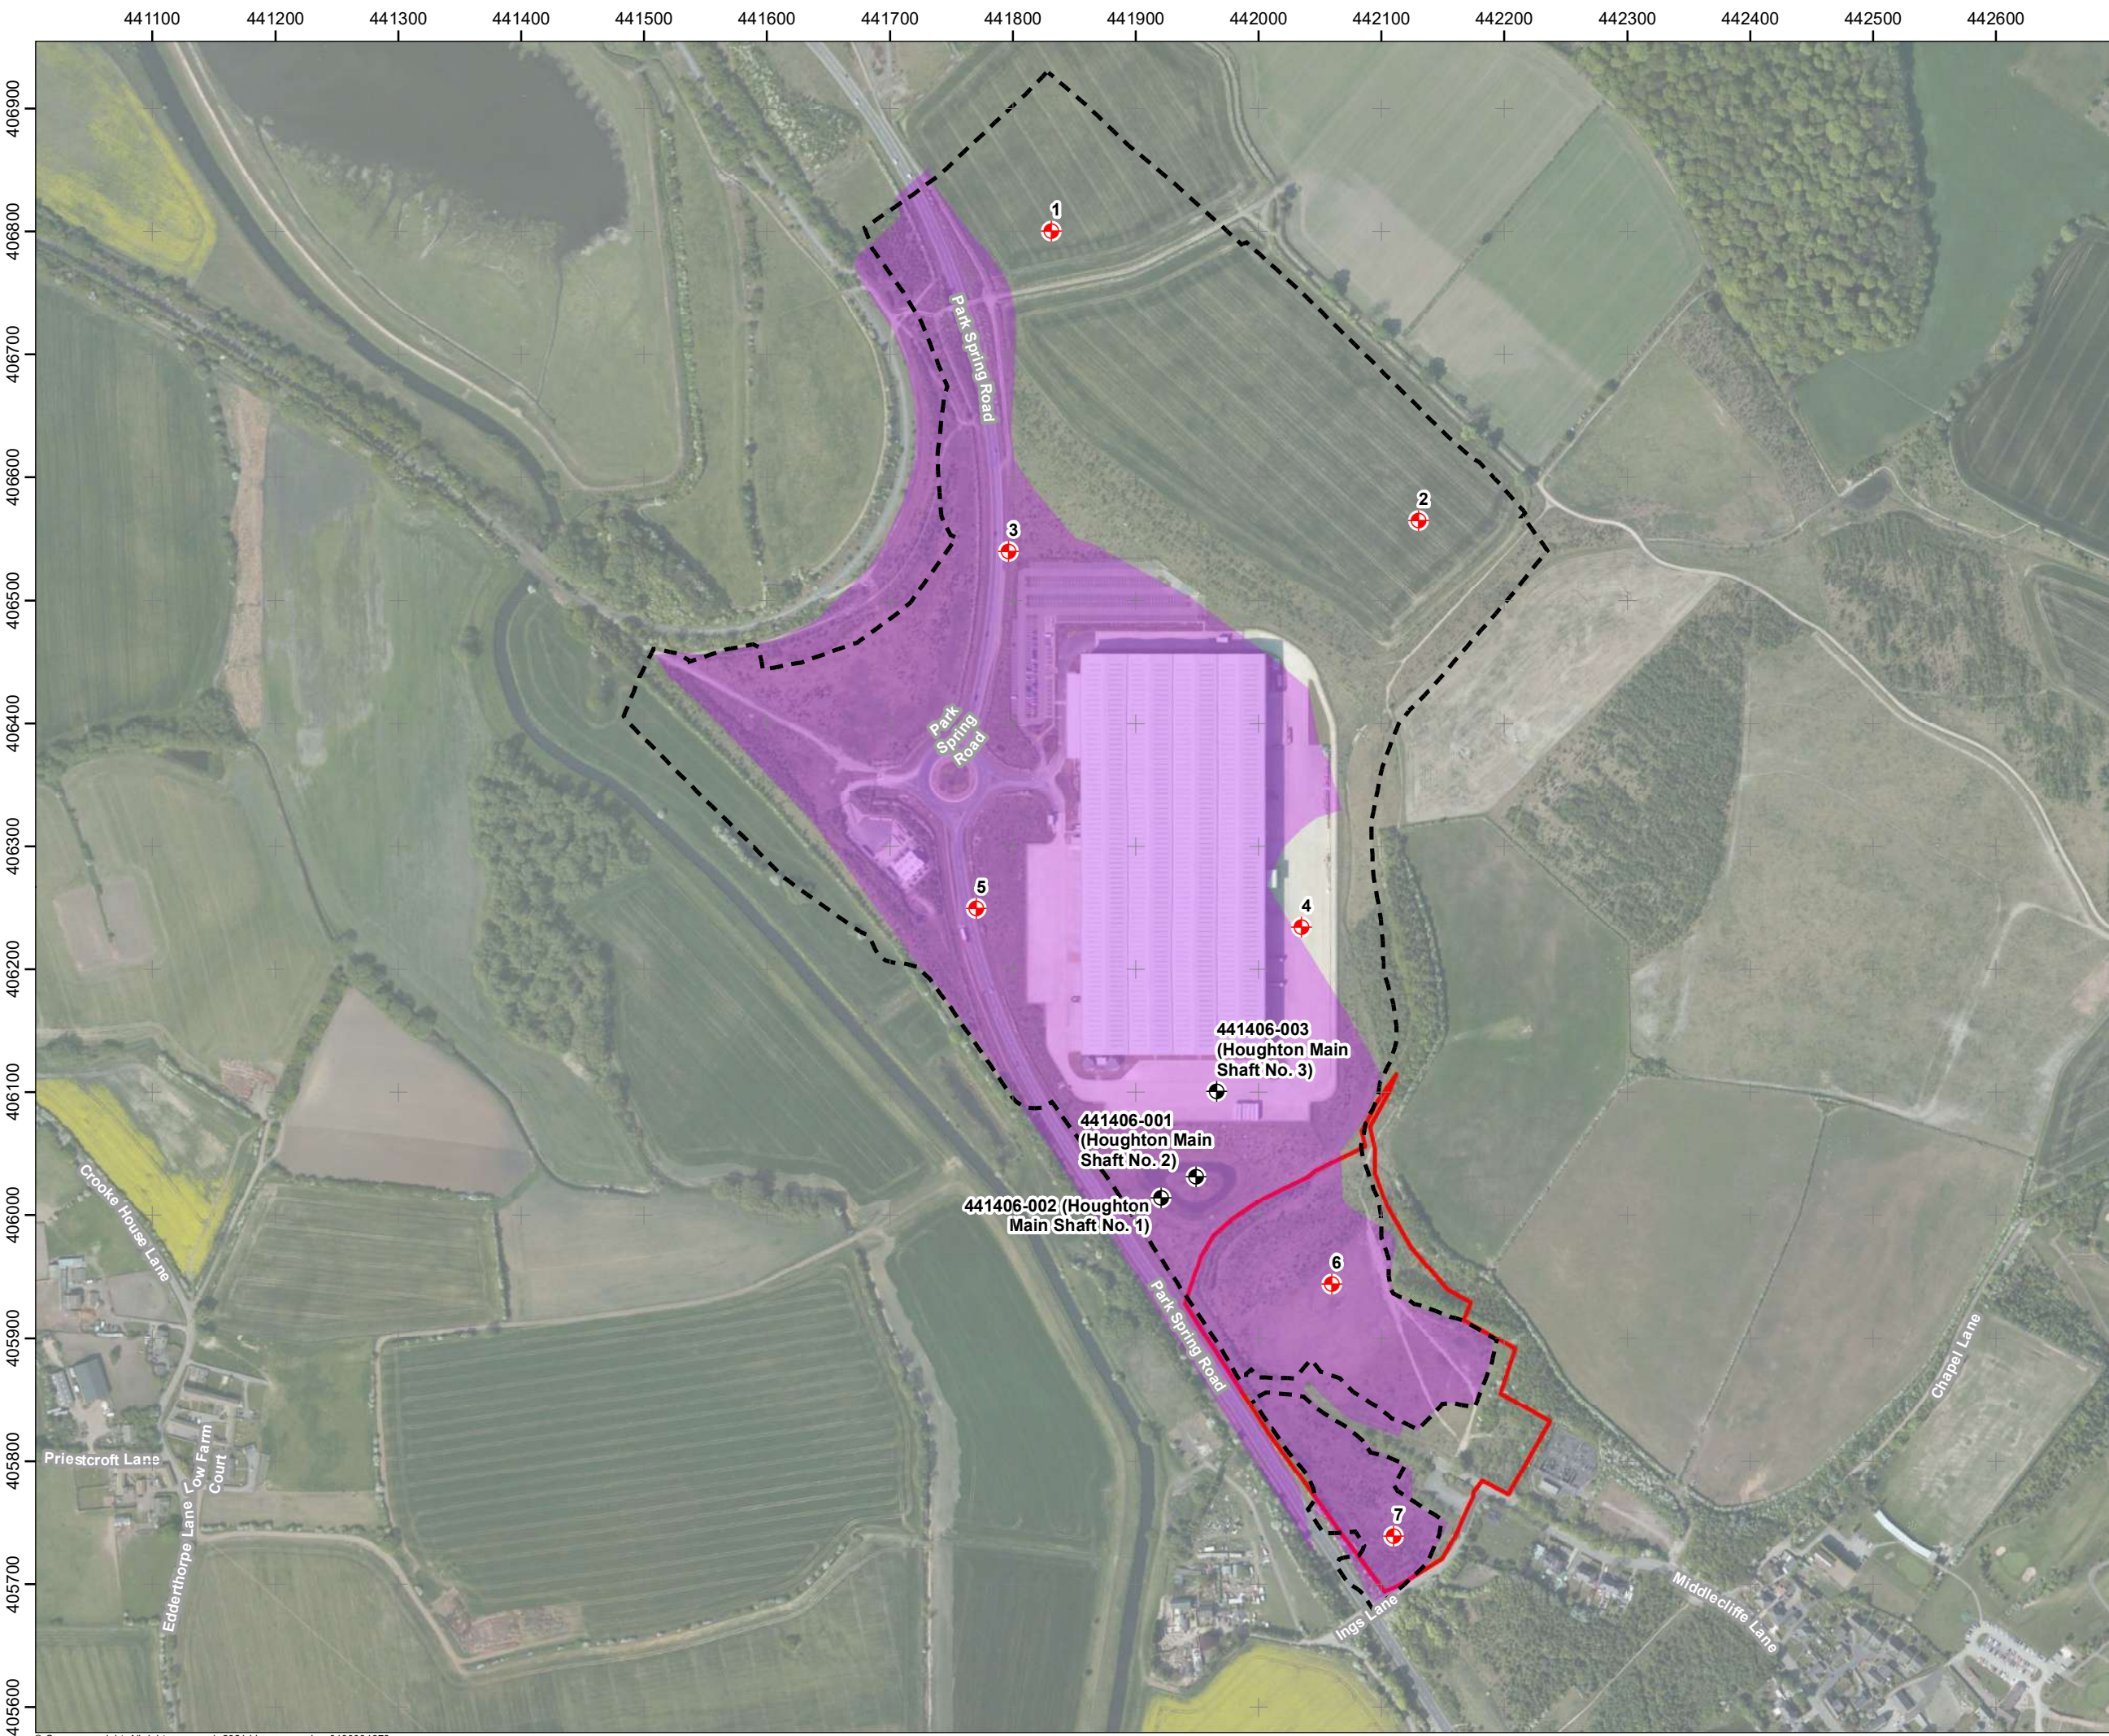

Legend:

- Site Boundary
- Area of Compaction
- Perimeter of Batter
- Position of Vertical Section
- Position of Shaft

Notes:
See Appendix D for a copy of the full drawing
(Houghton Main Completion Plan, 48/CP/1)

Coordinate System: British National Grid
Projection: Transverse Mercator
Datum: OSGB 1936
Units: Meter

Rev	Date	Description	Drm	Chk	App
00	10/06/2021	First Draft	DR	FC	FC


**Harworth Estates Investments Limited
Houghton Main**

TITLE:
R02 (00) - Figure 6:
Extract of Opencast Completion Plan

0 50 100
Metres
SCALE: 1:5,000 @ A3

N
W E
S
REV 00

441300 441400 441500 441600 441700 441800 441900 442000 442100 442200 442300 442400 442500 442600 442700 442800 442900

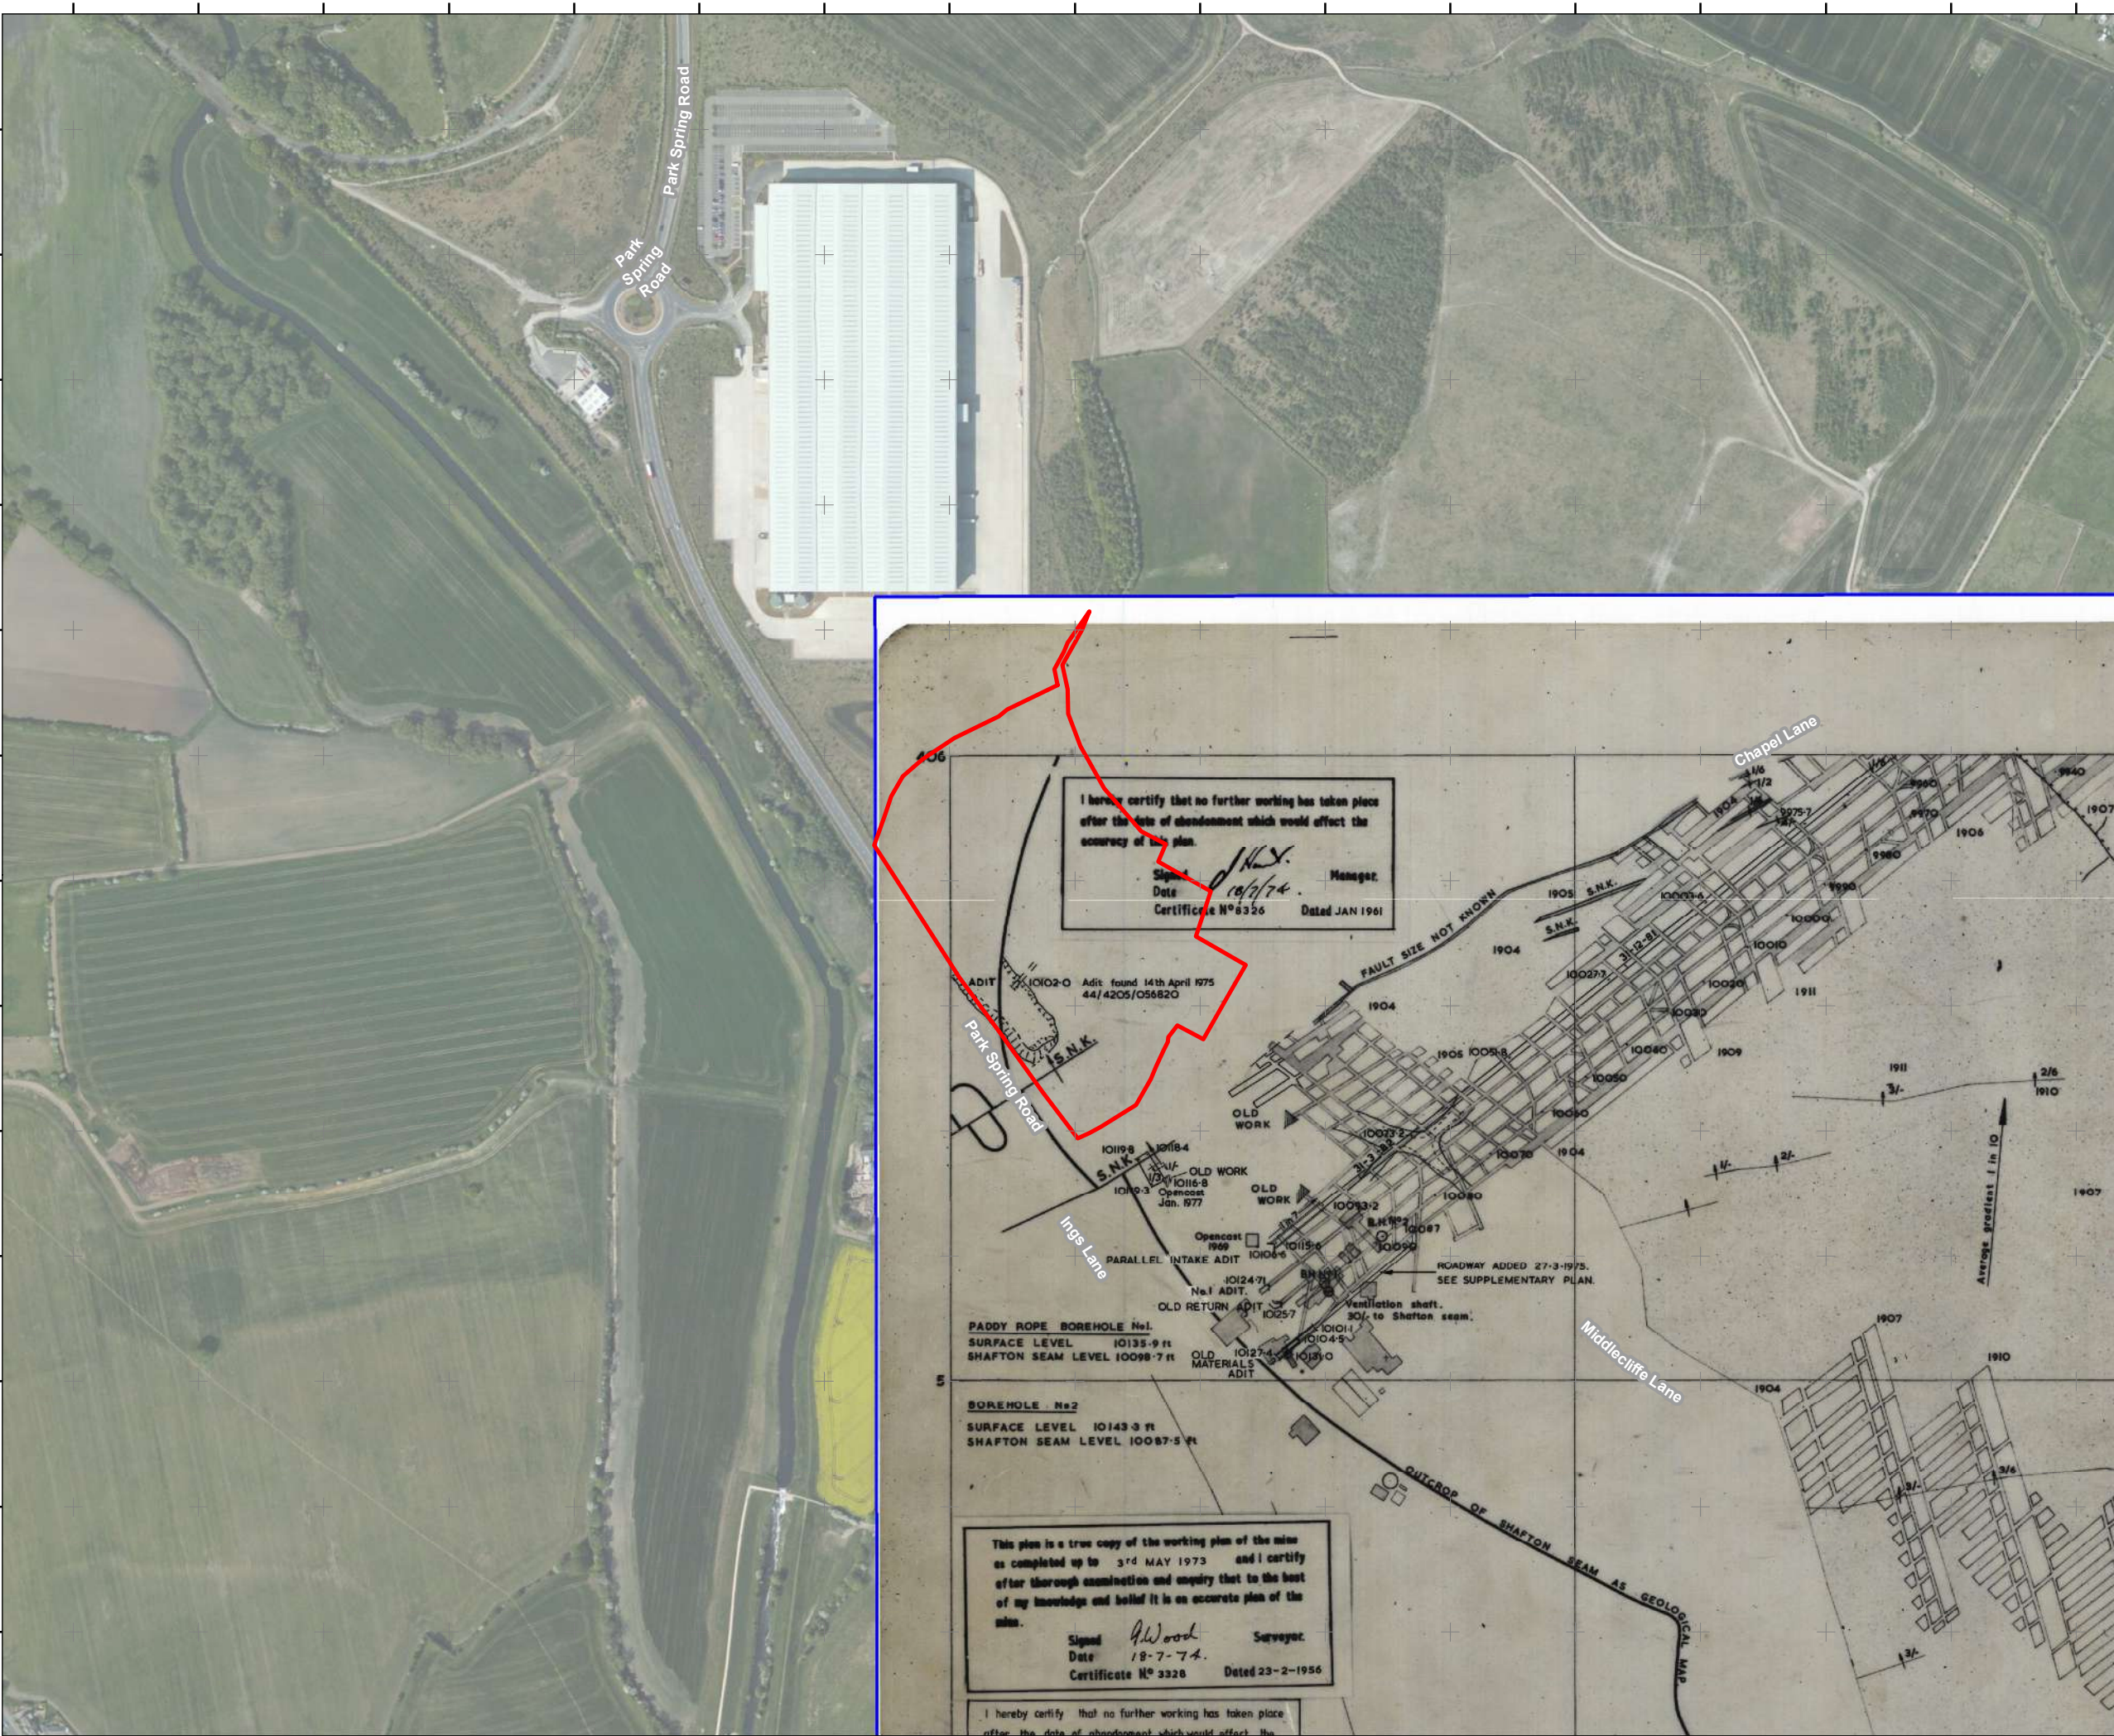

Legend:

Site Boundary

- Notes:
1. Abandonment plan for Shafter Coal Seam only covers part of the Southern end of the site and to the South / East.
 2. See Appendix D for a copy of the full drawing (Shafter Seam Abandonment Plan NE806)

Coordinate System: British National Grid
Projection: Transverse Mercator
Datum: OSGB 1936
Units: Meter




00	10/06/2021	First Draft	DR	FC	FC
Rev	Date	Description	Drm	Chk	App

Harworth Estates Investments Limited
Houghton Main



TITLE:
R02 (00) - Figure 7:
Shafter Coal Seam
Underground Workings

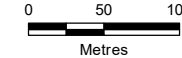

SCALE: 1:5,000 @ A3



REV 00