



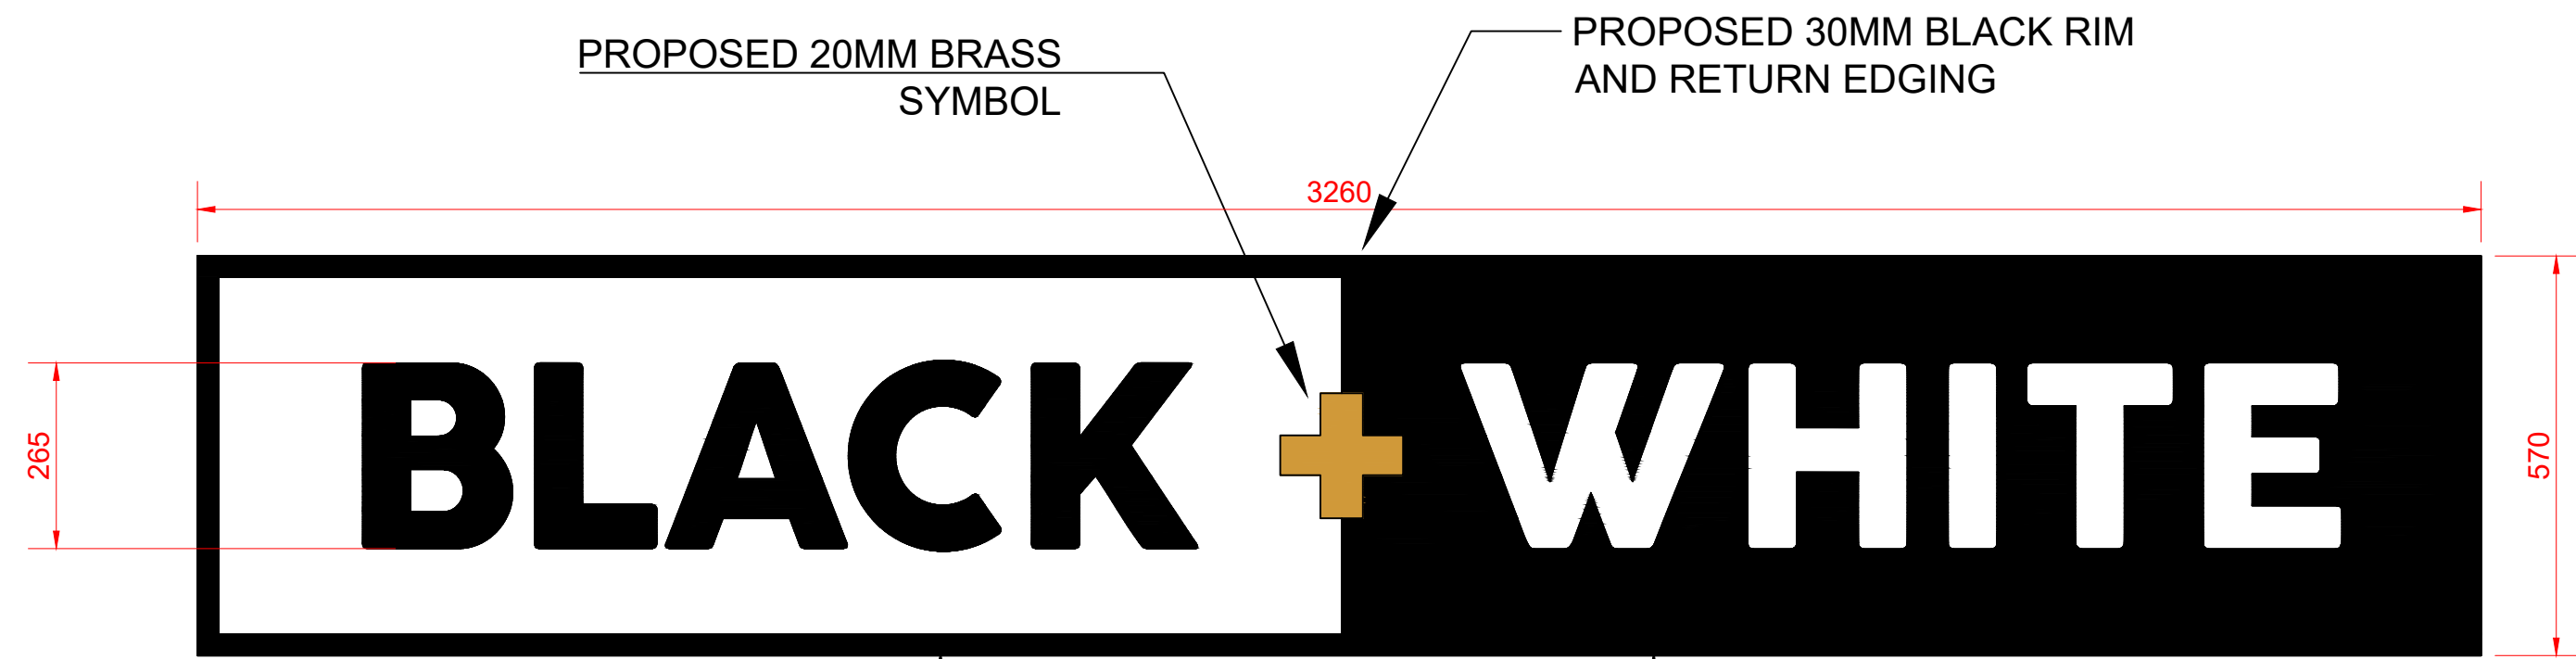

PROPOSED 5MM OPAL ACRYLIC SHEET
TO BE INTERNALLY LIT WITH BRIGHT
WHITE LED

PROPOSED 5MM OPAL
BLACK ACRYLIC SHEET


PROPOSED FASCIA ELEVATION
SCALE 1:10

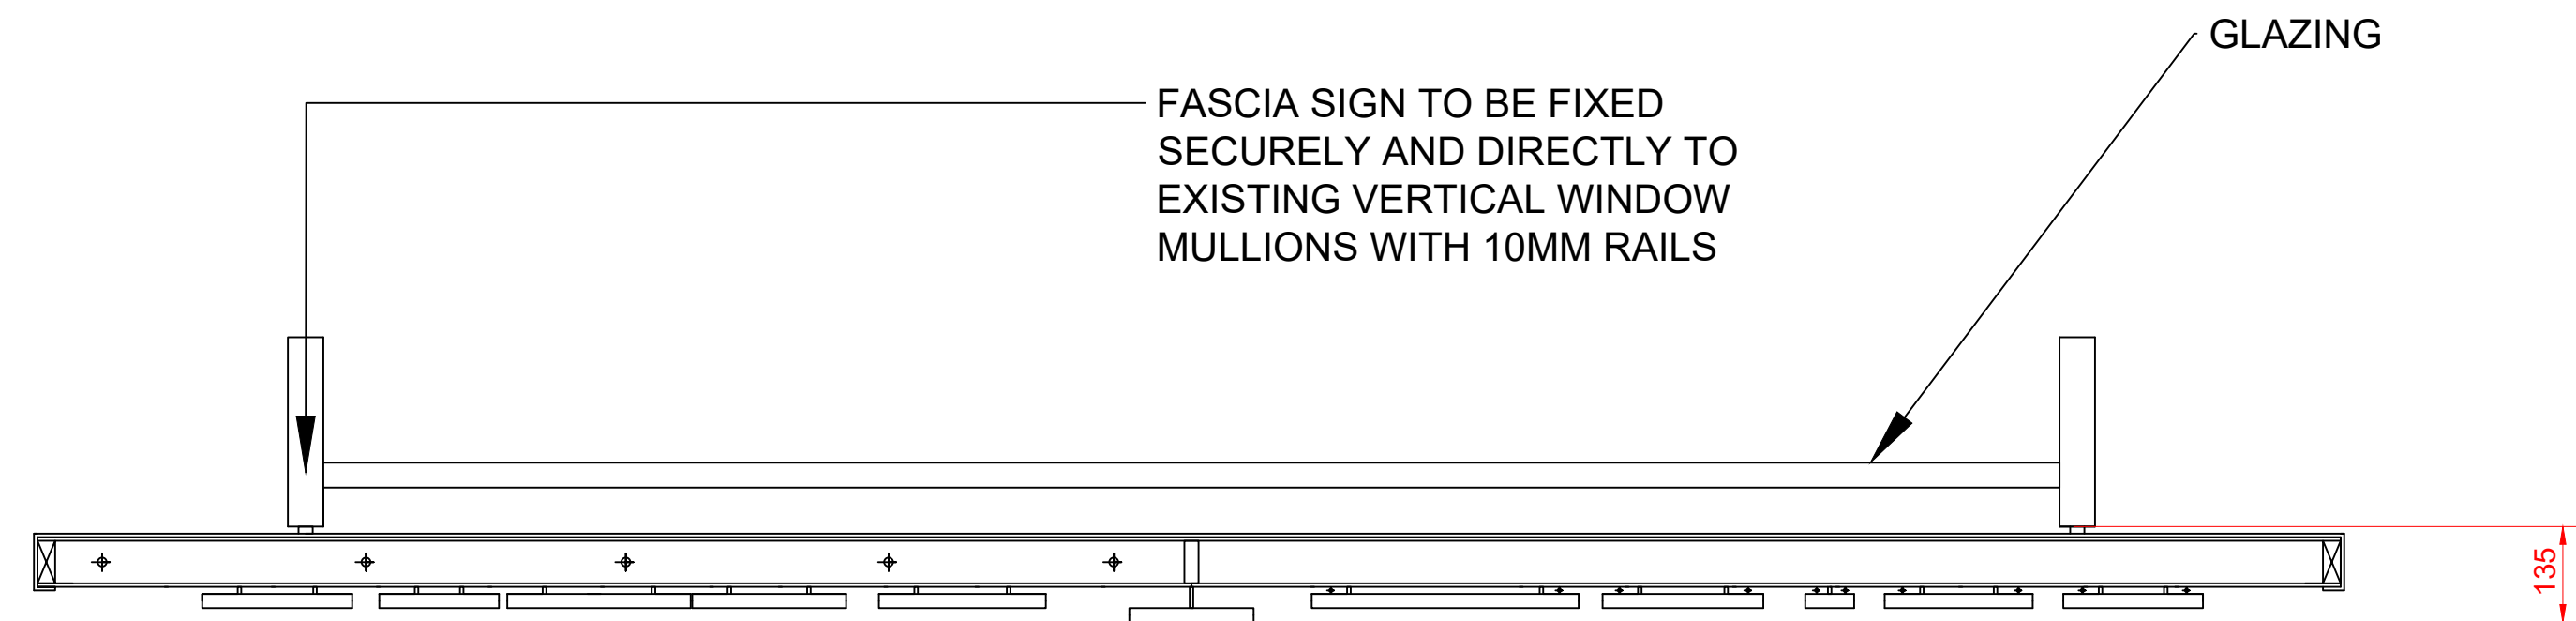


20MM BRASS SYMBOL
TO BE FIXED 30MM OFF ACRYLIC FACE

20MM ACRYLIC LETTERS
TO BE FIXED 10MM OFF ACRYLIC FACE

PROPOSED FASCIA PLAN
SCALE 1:10

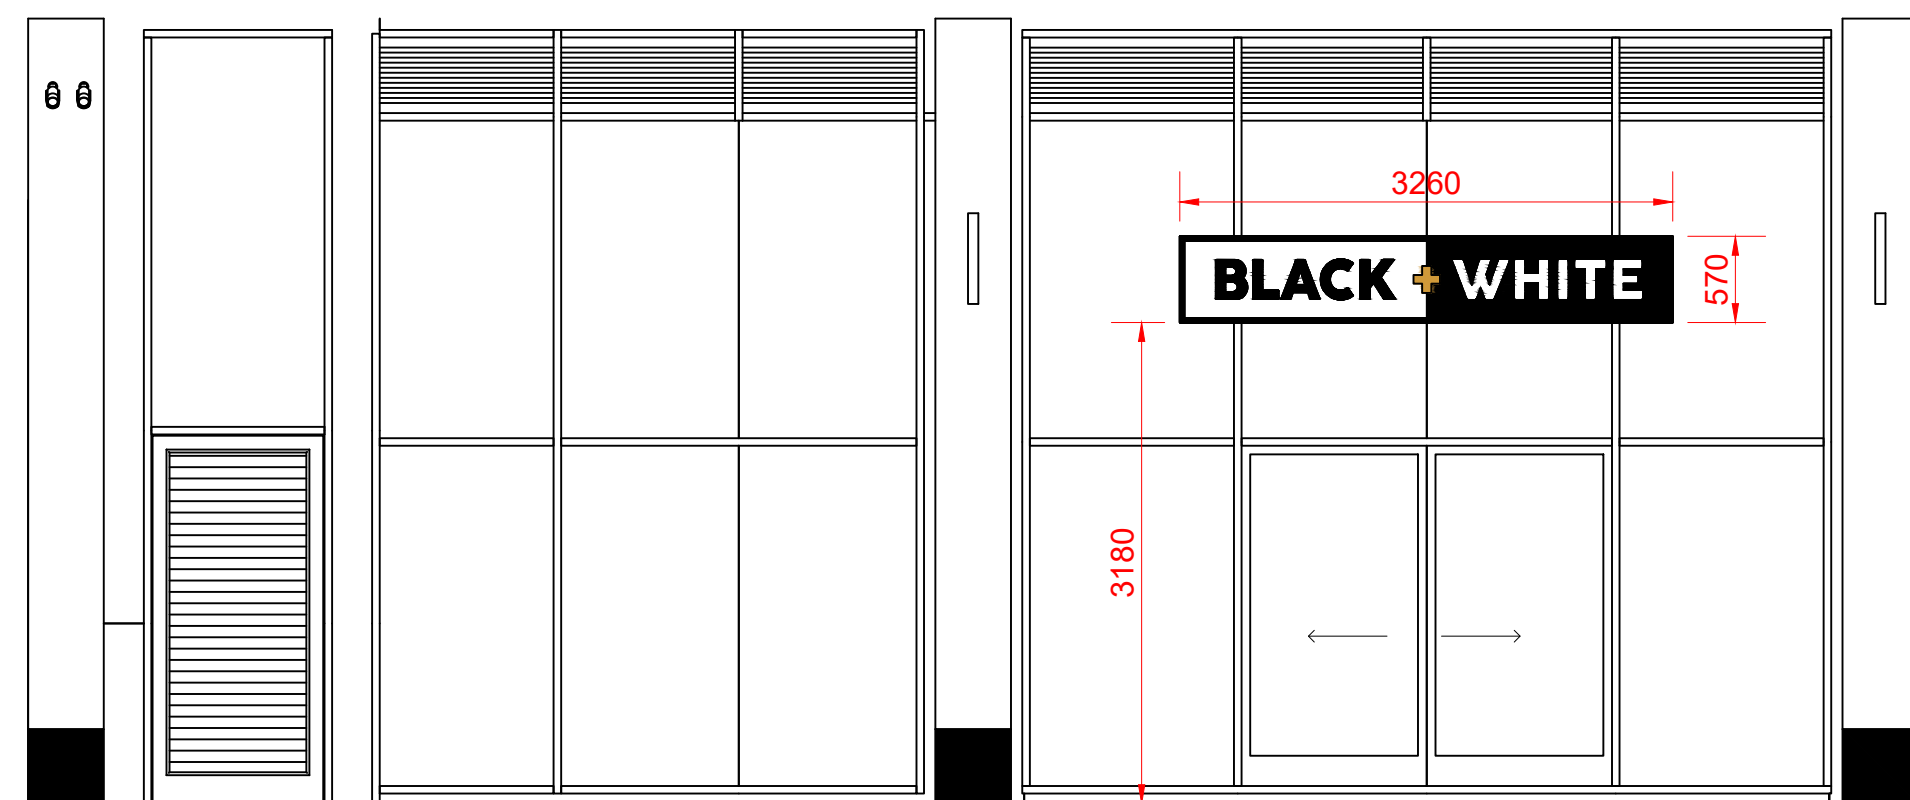

PROPOSED ELEVATION
SCALE 1:50

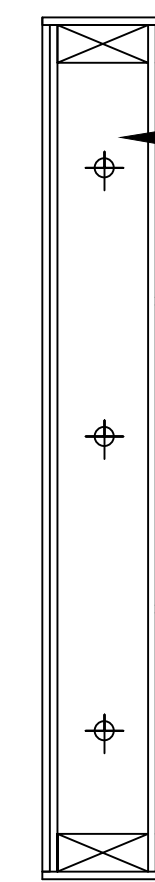

PROPOSED FASCIA
LEFT SECTION
SCALE 1:5


PROPOSED 5MM OPAL ACRYLIC SHEET
TO BE INTERNALLY LIT WITH BRIGHT
WHITE LED

PROPOSED 20MM BLACK ACRYLIC
LETTERS, TO BE FIXED TO BOX SIGN

PROPOSED 30MM BLACK RIM AND
RETURN EDGING

EXAMPLE IMAGE NOT TO SCALE

BLACK ACRYLIC LETTERS ON
OPAL ILLUMINATED
BACKGROUND

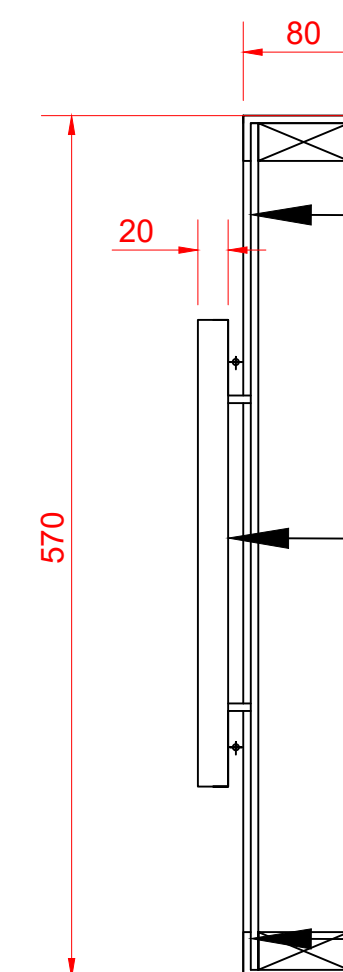

PROPOSED FASCIA
RIGHT SECTION
SCALE 1:5

PROPOSED 5MM BLACK ACRYLIC
SHEET

PROPOSED 20MM WHITE ACRYLIC
LETTERS, TO BE FIXED TO BOX SIGN.
LETTERS TO BE HALO ILLUMINATED

PROPOSED 30MM BLACK RIM AND
RETURN EDGING

EXAMPLE IMAGE NOT TO SCALE

HALO ILLUMINATED
WHITE LETTERS ON
BLACK ACRYLIC SHEET



Notes:

REV.	DESCRIPTION:	BY:	DATE:

	www.3C-UK.com 07505825615 Penistone 1 Regent Court St Marys Place Penistone S36 6DT
--	---

CLIENT:	3C GROUP PENISTONE 1 PENISTON S36 6DT
ARCHITECT:	3C GROUP PENISTONE 1 PENISTON S36 6DT

SITE:	BLACK AND WHITE THE GLASSWORKS
TITLE:	PROPOSED SIGNAGE

SCALE AT A1:	DATE:	DRAWN:	CHECKED:
N/A	07/04/22	AG	CC
PROJECT NO:	DRAWING NO:	REVISION:	
002	3C/BW/002/04		