

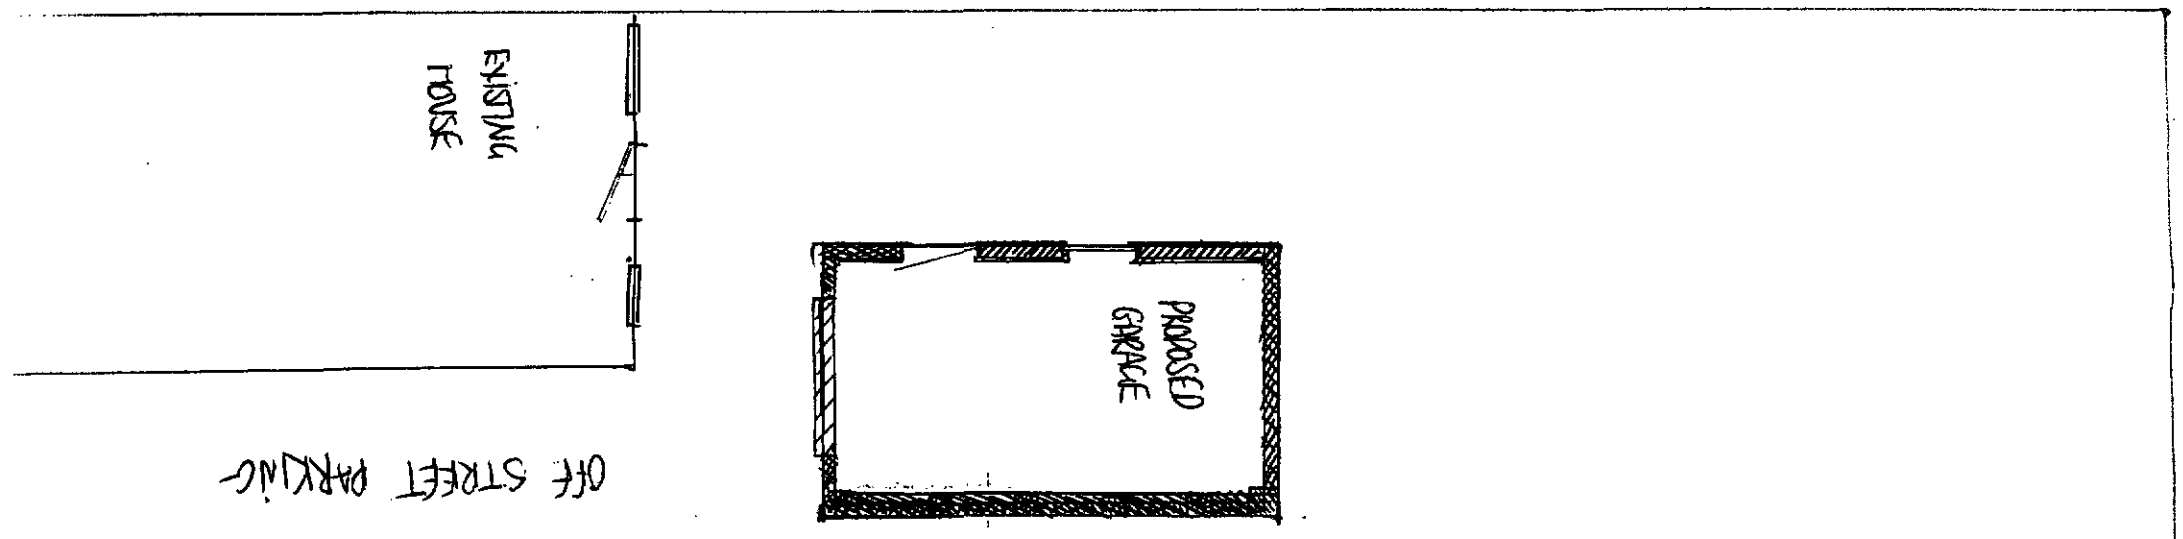


FOR PROPOSED
CE INCLUDING
DRIES
1:100

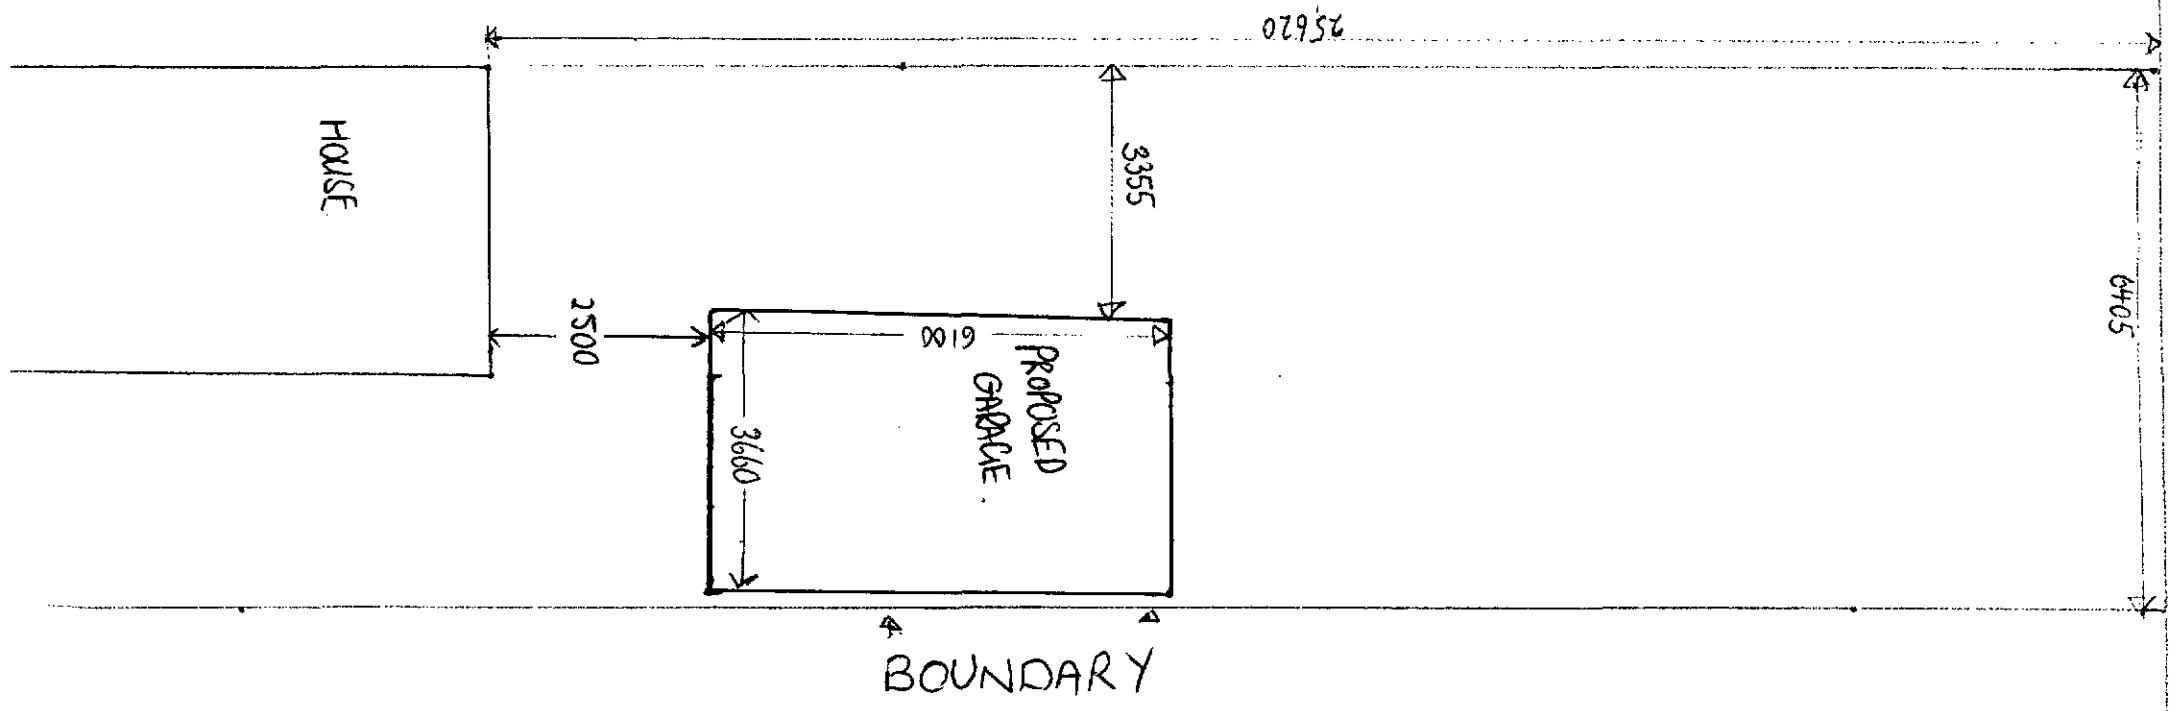

SITE PLAN
1:100

Property Plan for File PG06834/QUINN

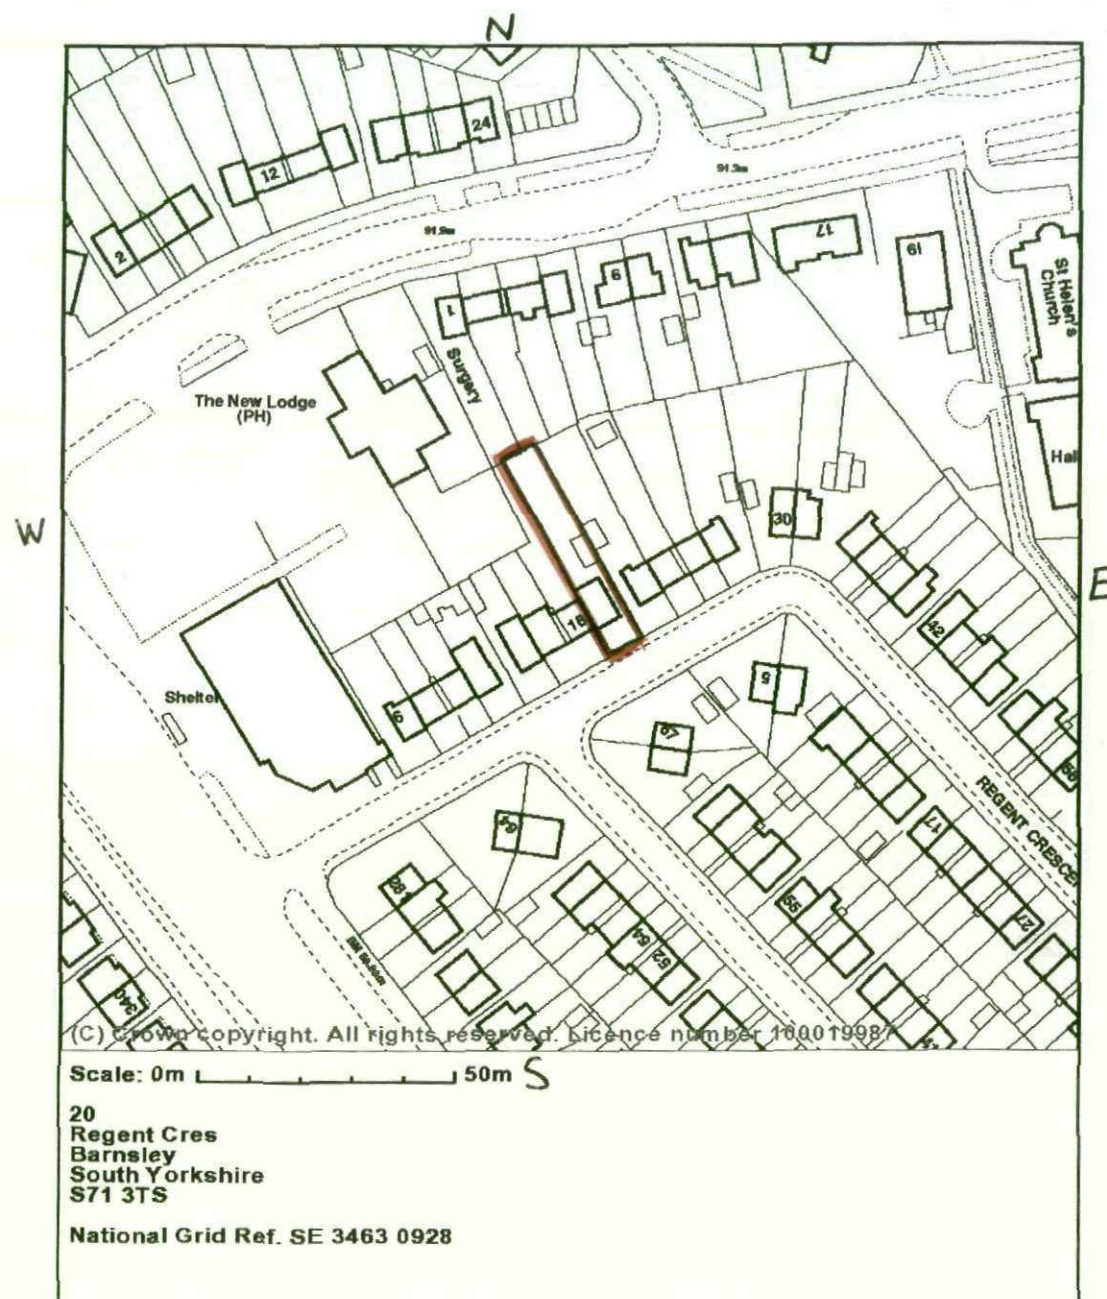

disclaimer | privacy statement | terms and conditions

© 2006 MDA Channel Limited All Rights Reserved.


Please send questions or comments about this Web site to support@transaction-online.co.uk



oto

homecheck professional

Site Location

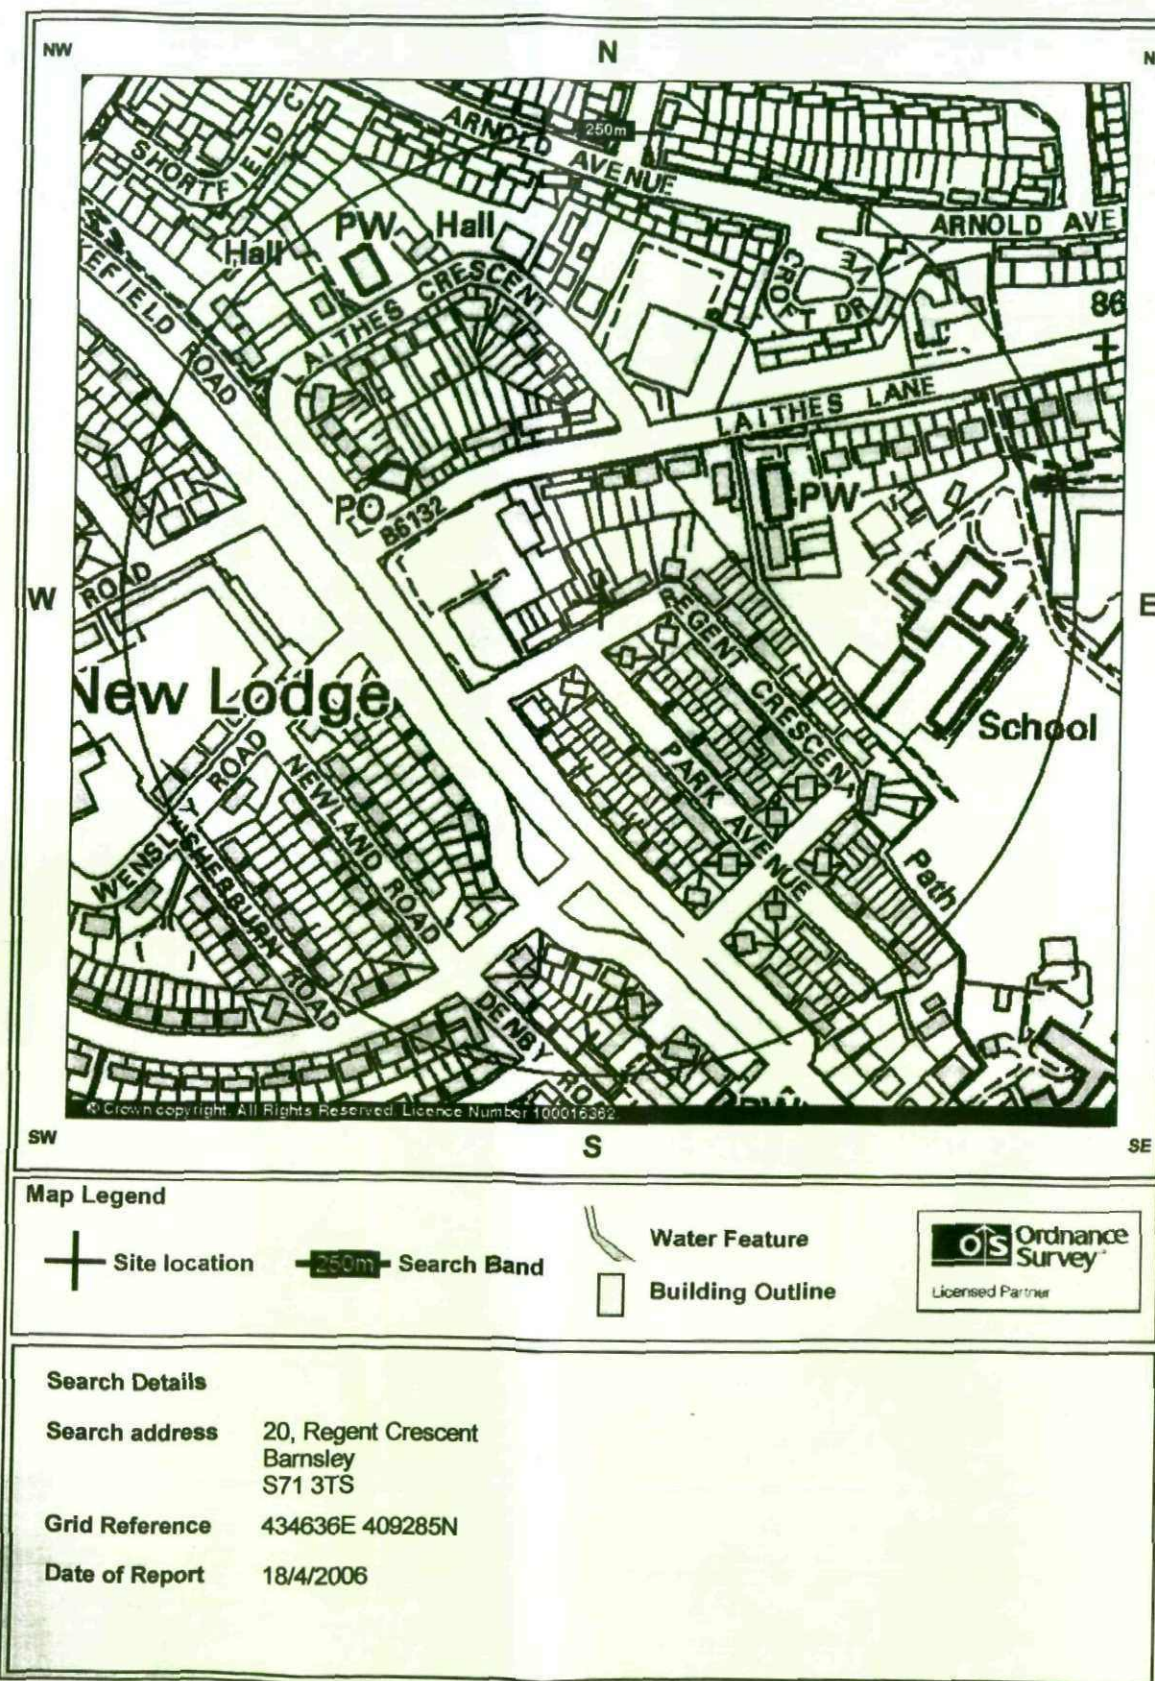

PROPOSED ELEVATIONS OF GARAGE
1:100

