


A1

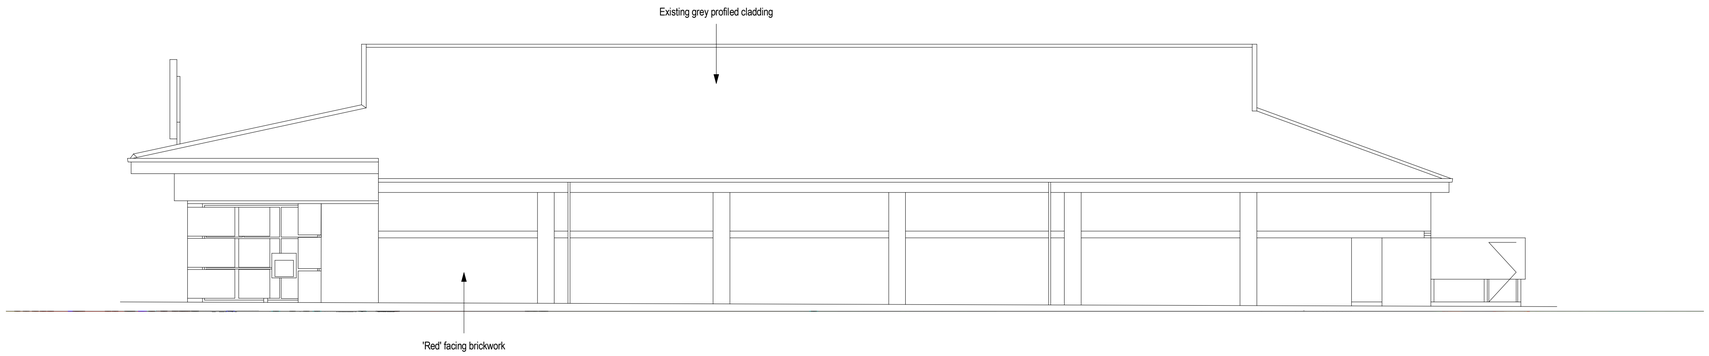


North Proposed
1 : 100

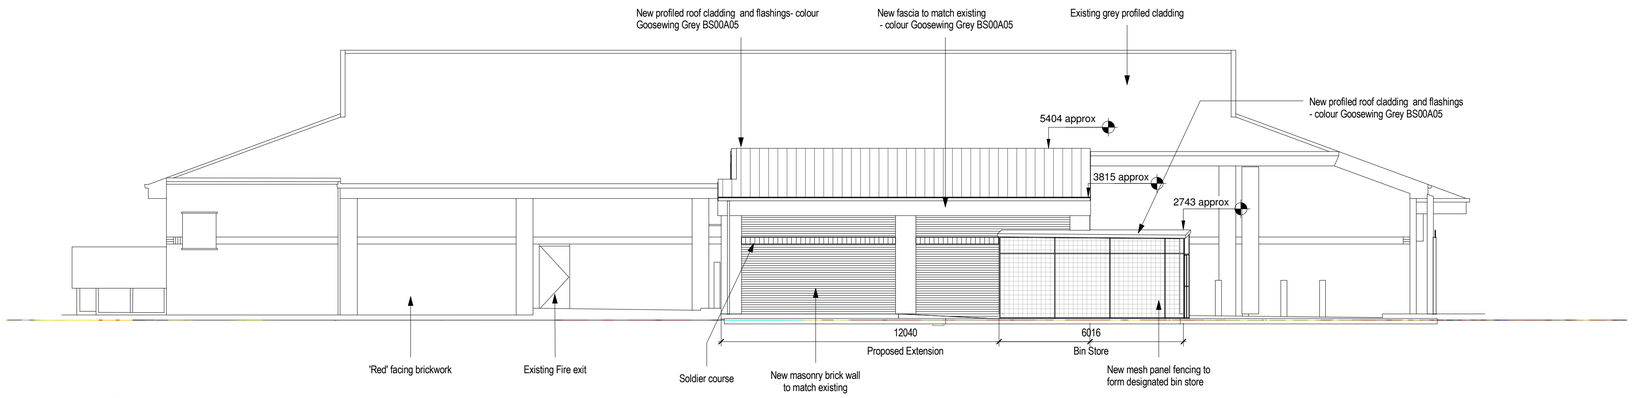

South proposed
1 : 100

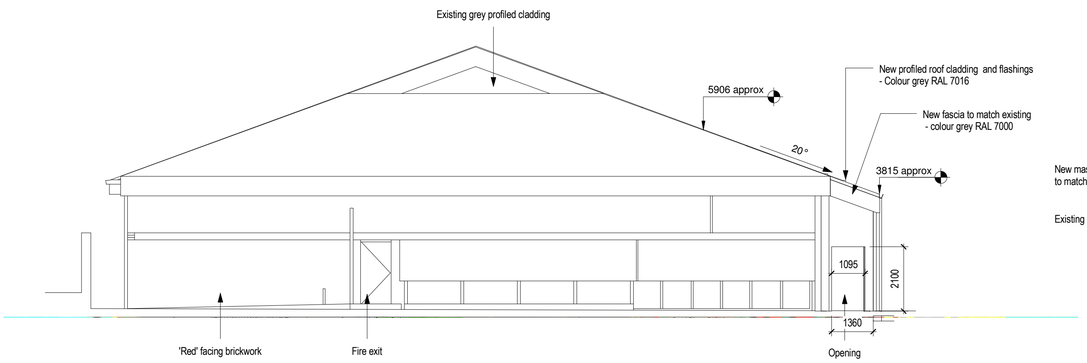

West Proposed
1 : 100

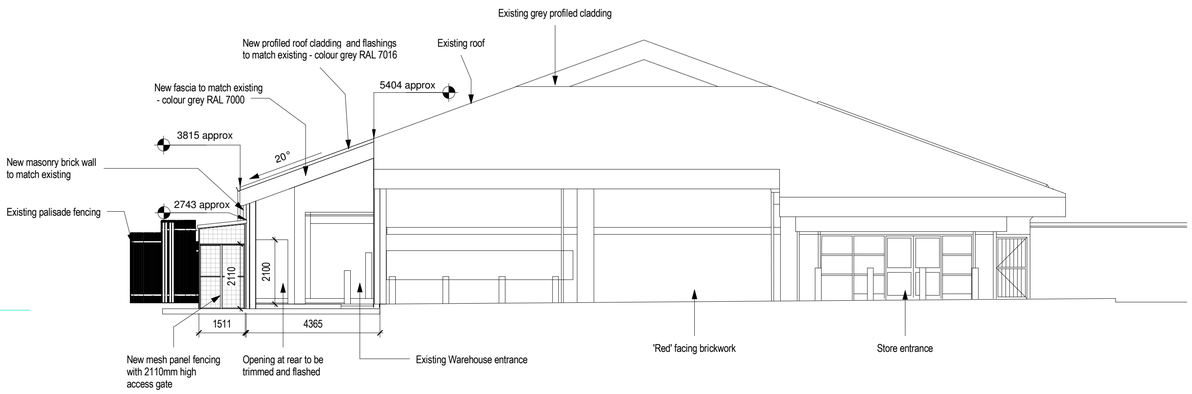

East Proposed
1 : 100

For guidance only

1:20 - 0	200mm	400mm	600mm	800mm	1000mm	1200mm	1400mm	1600mm	
1:100- 0	1m	2m	3m	4m	5m	6m	7m	8m	
1:50 - 0	1m	2m	3m	4m					
1:5 - 0	100mm	200mm	300mm	400mm					

Notes

Work to figured dimensions only.

P1.2	Amended canopy construction - updated scale and materials	21.03.16
P1.1	Chain link fencing annotation substituted for mesh panelling	01.03.16
P1.0	Tender Issue	16.02.16

Revisions

james & WARD ltd
Barn 4, Dunston Business Village
West Courtyard
Penkridge
Staffordshire
ST18 9AB
Tel: 01785 711644
Email: enquires@jameswardorg.uk
Registered in England and Wales - Company No. 5920846
Registered Address: C/O Harrisgrains, 3rd Floor, Permanent House, 1 Leicester Street, Walsall, West Midlands WS1 1PT

client
ASDA Stores Ltd

project
ASDA Thurnscoe

drawing title
Proposed Elevations

status
PLANNING

drawn by	checked
ZW	JDN

scale	date drawn
1 : 100	16/02/16

job ref.	drg no.	rev
1187	A_0006	P1.2