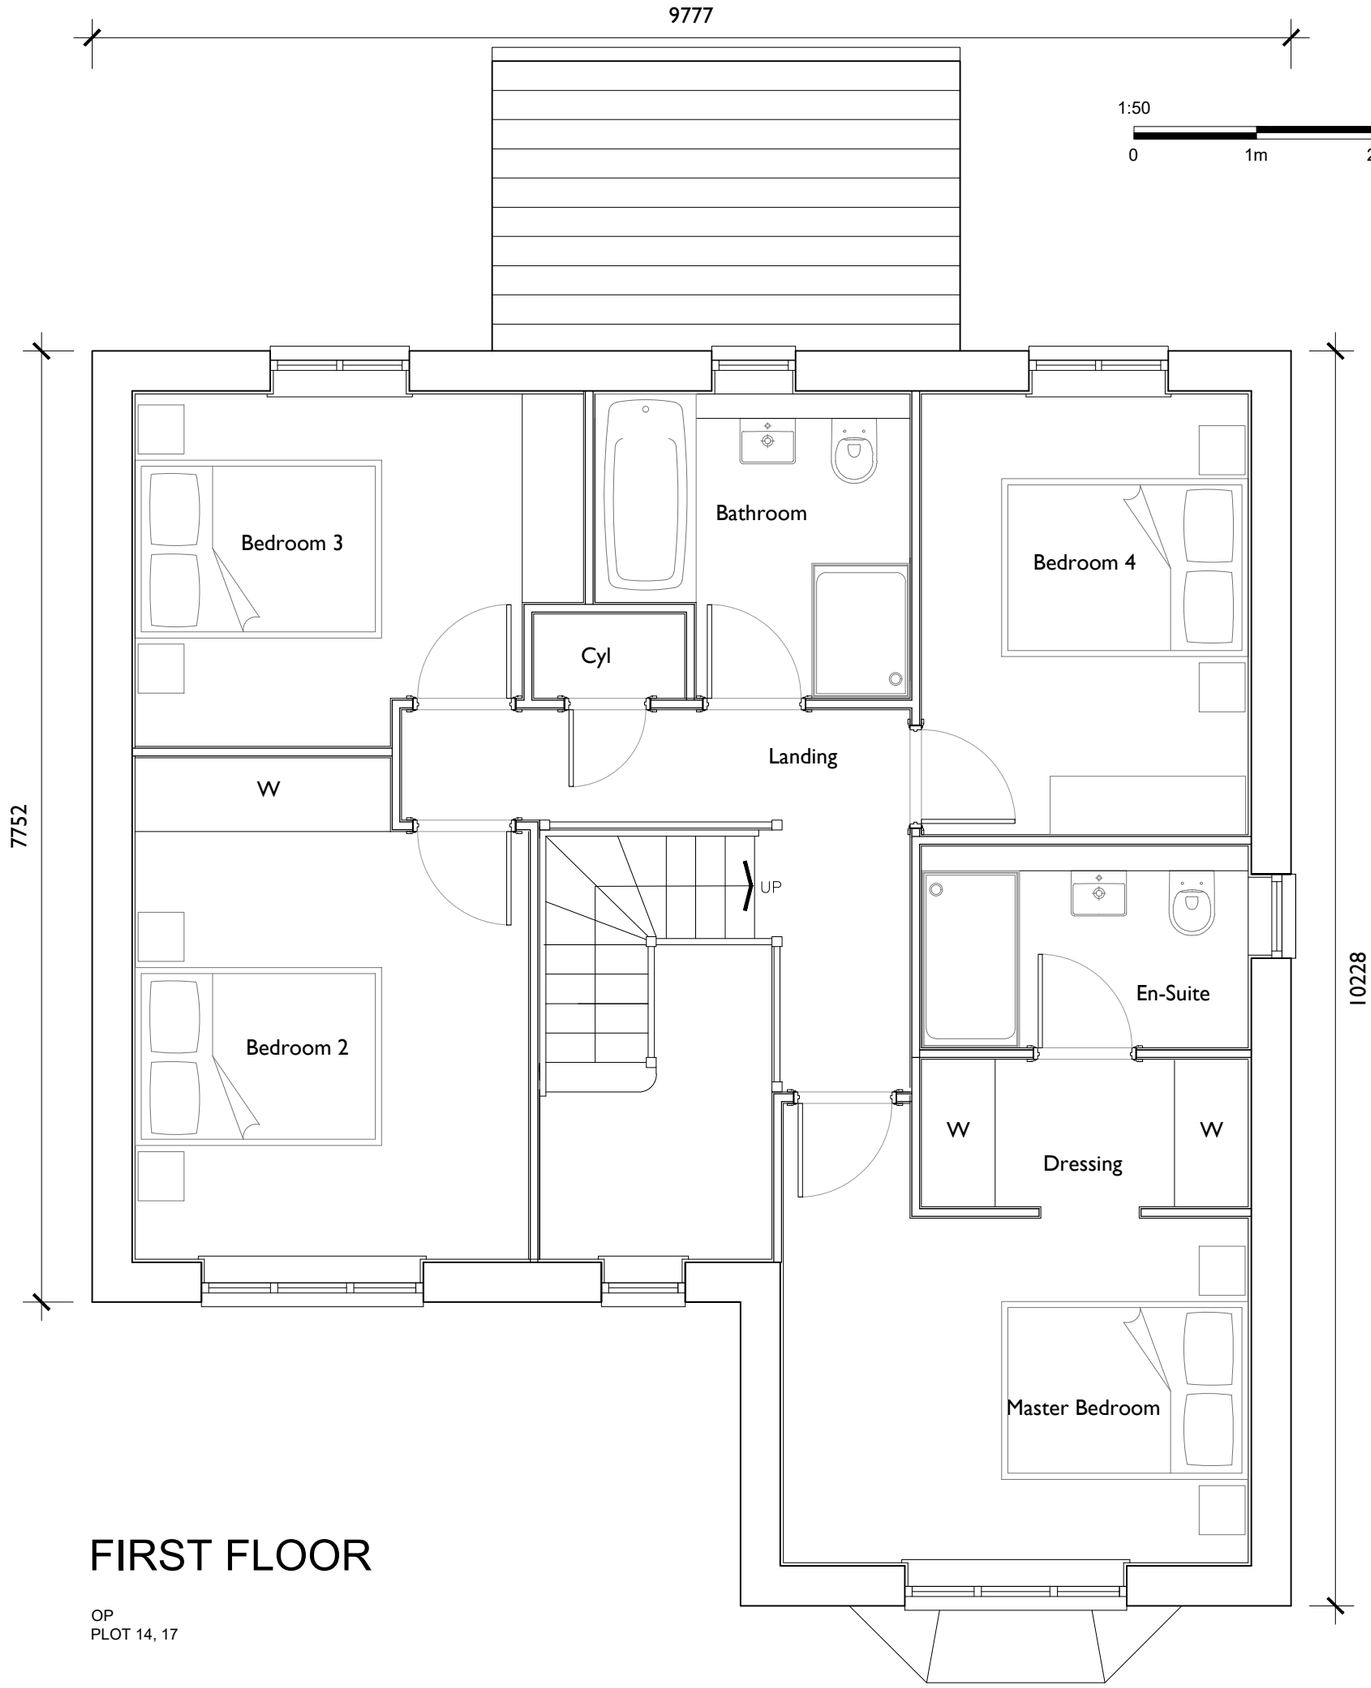


# FIRST FLOOR

OP
PLOT 14, 17

Scale @ A3 1:50
Date 18/03/21
Drawn JL
Checked
Drawing No. TS-N404.02
Rev.

NEWETT HOMES

Thorpe Arch Grange
Walton Road
Thorp Arch
LS23 7BA

01937 543599
www.newetthomes.co.uk

House Type N404
Drawing Title First Floor Plan
Site Thurlstone

Rev Description Date