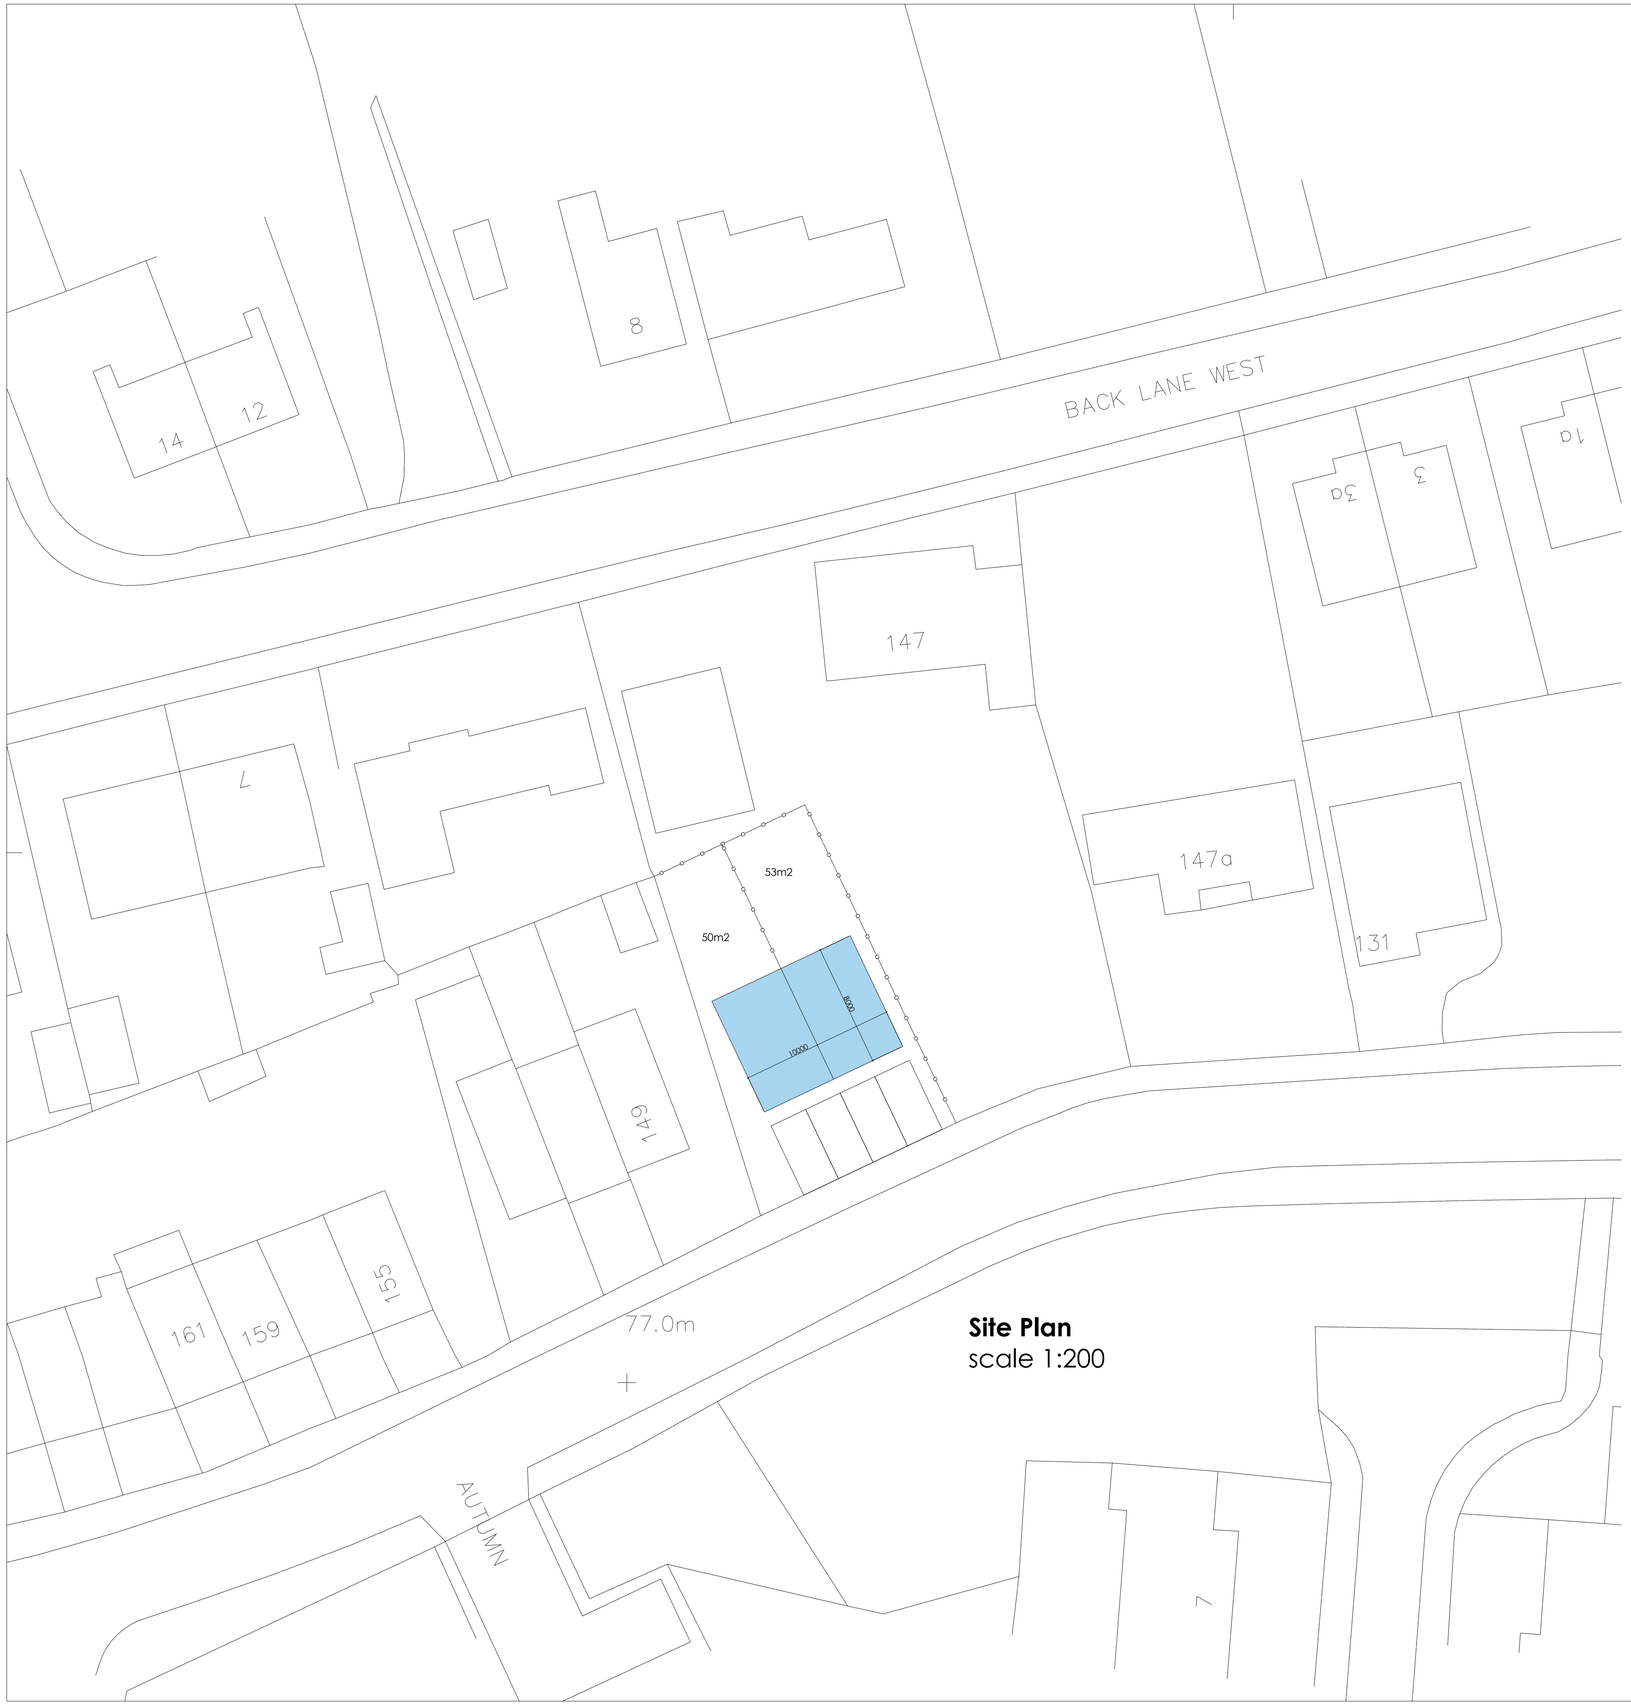

Site Plan
scale 1:200

Ordnance Survey (c) Crown Copyright 2018. All rights reserved. Licence number 100022432

Location Plan
scale 1:1250

Ordnance Survey (c) Crown Copyright 2018. All rights reserved. Licence number 100022432

Location Plan
scale 1:1250

White Agus PARTNERSHIP
ARCHITECTURAL SERVICES AND SURVEYORS
8 MORSTON BUSINESS PARK,
WHALEY ROAD, BARUGH GREEN,
BARNSLEY.
S75 1HQ
Phone: 01226 208482
Fax: 01226 283030
Email: info@whiteaguspartnership.co.uk
Web: www.whiteaguspartnership.co.uk

Project. PROPOSED RESIDENTIAL DEVELOPMENT BELLAMY HOUSE, BACK LANE WEST BARNSLEY, S71 4SB	Client. TIM SHAW
Drawing Title. SITE PLAN	Date. JULY 2018 / Scale. 1:50 @ A1
	Ref. 18-070 / Dwg. No. 01 / Rev.

Date	Suffix	Description	Date	Suffix	Description