



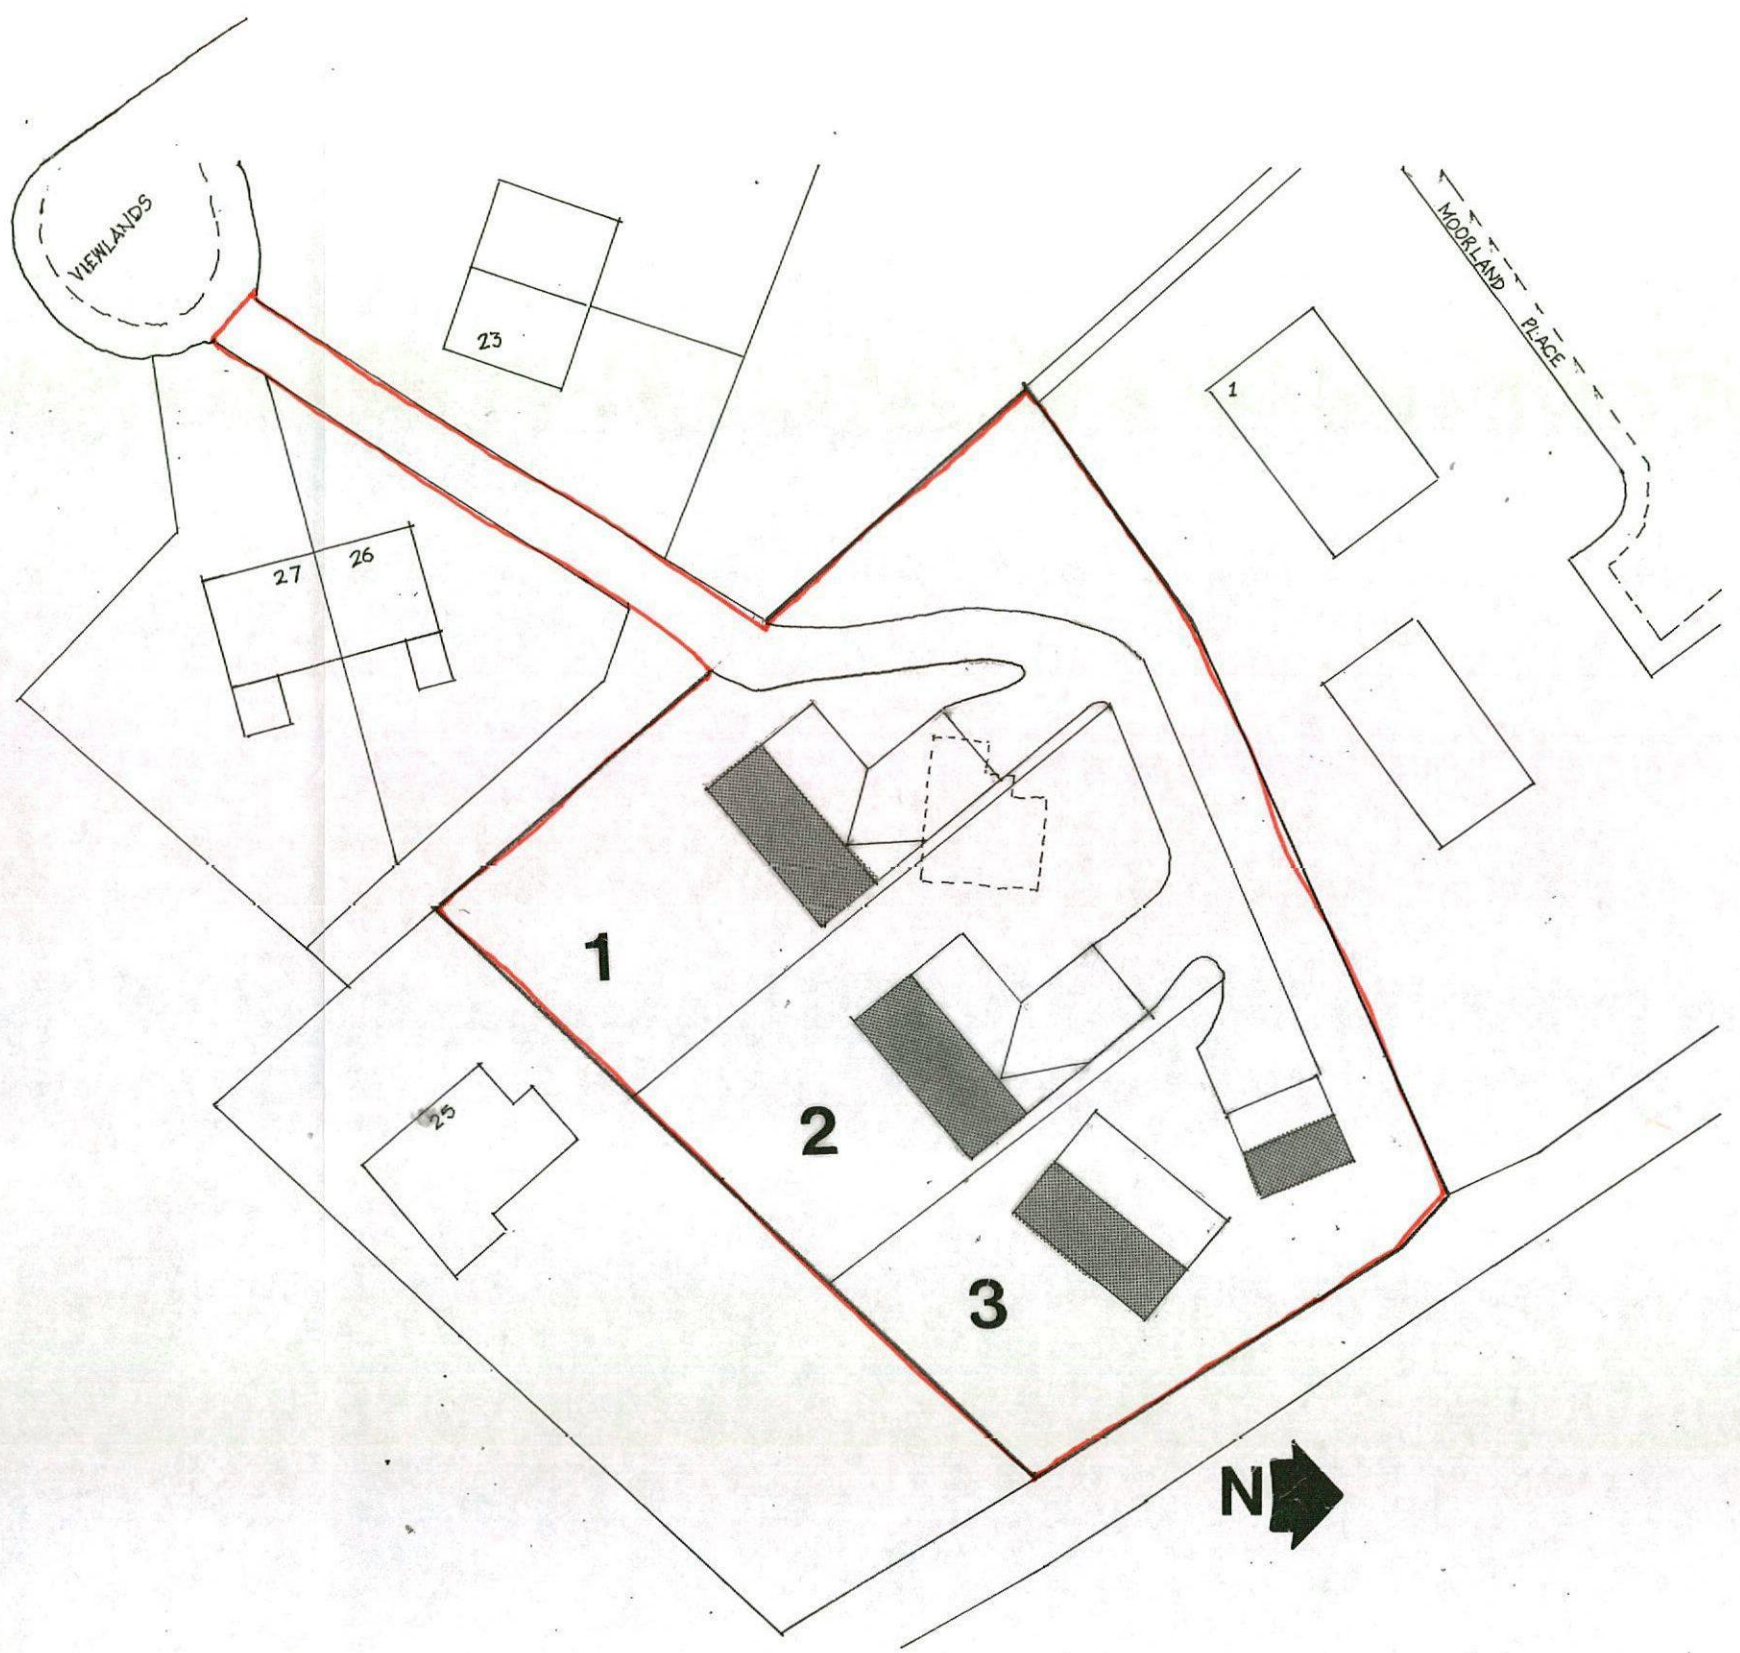

MICHAEL A CLYNCH
 Dip. Arch. Dip. T. P. A.R.I.B.A.
 Architect & Town Planner
 14 Huddersfield Road, Ingbirchworth
 Wakefield WF6 7GF Tel: 01274 766308

PROPOSED HOUSING 24 VIEWLANDS SILKSTONE COMMON BARNSELEY S75 4SP. NOTIONAL LAYOUT 1:500 10/2016 DRG A1

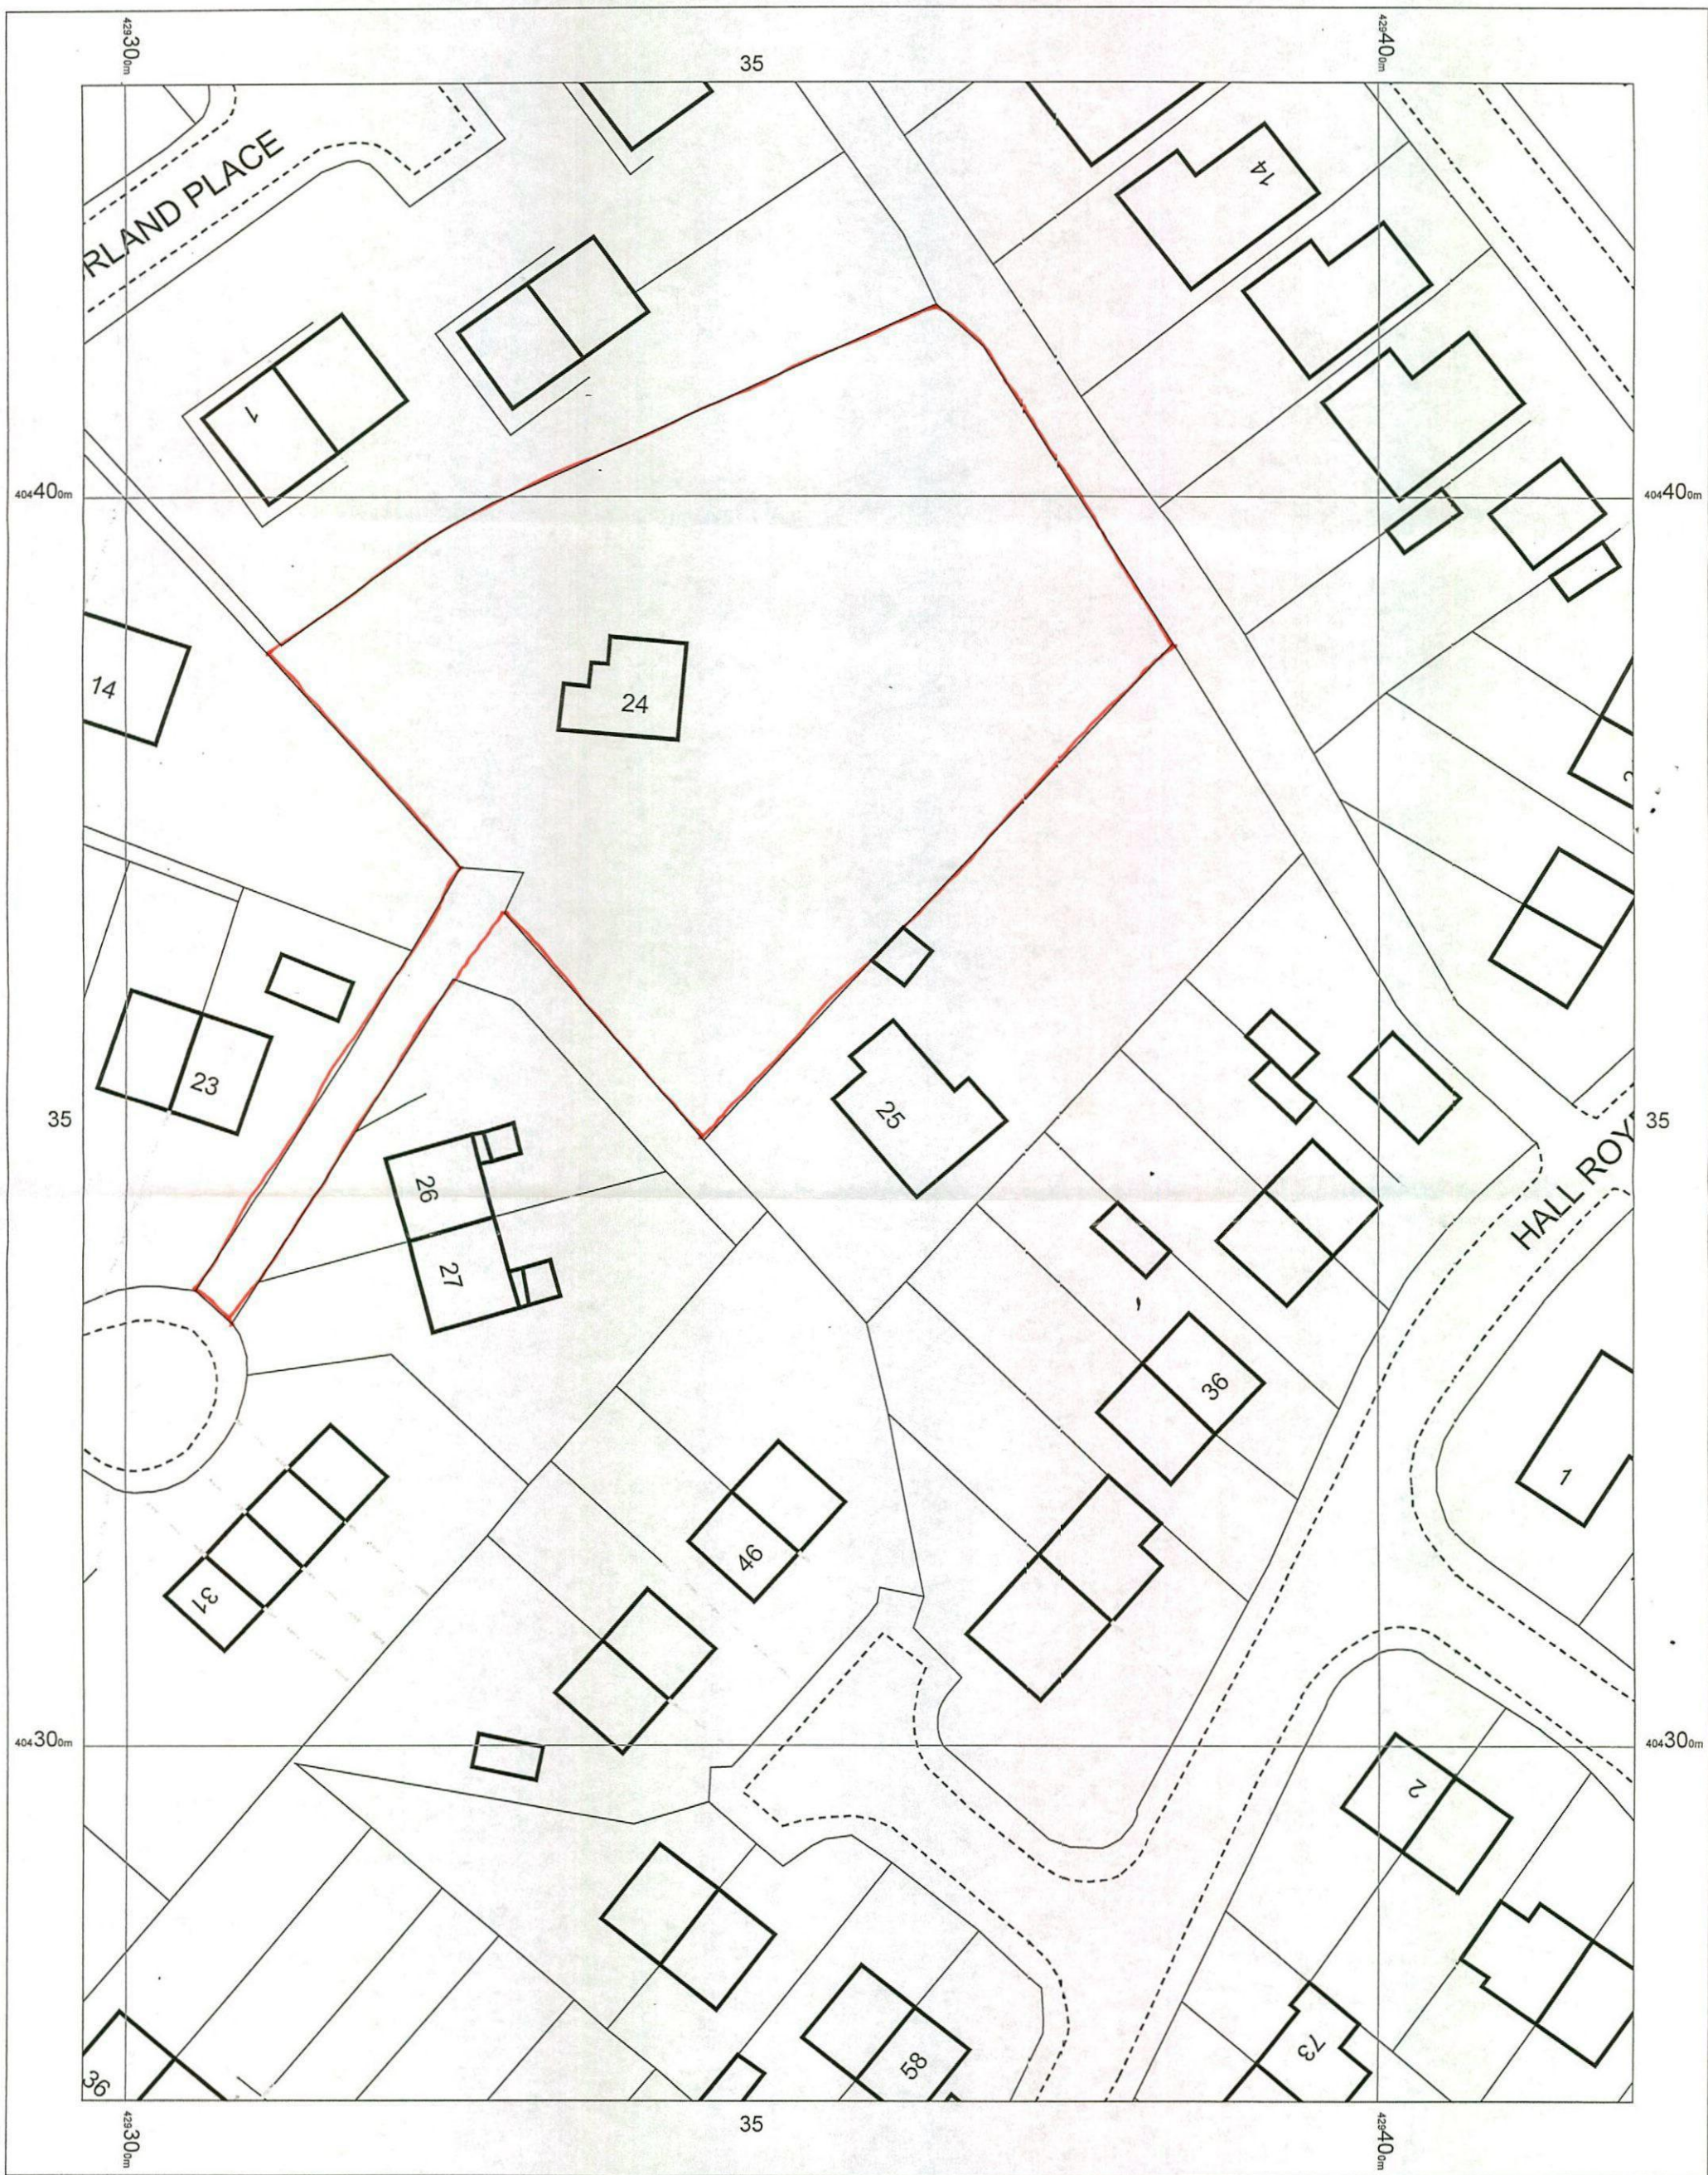

OS MasterMap 1250/2500/10000 scale
05 July 2016, ID: M4P-00542670
www.nicolsondigital.com

1:500 scale print at A3, Centre: 429358 E, 404353 N

©Crown Copyright and database rights 2016 OS 100019980

