

PROPOSED FLAT
ROOF ROUGH.


MATCHING GREY ROSEWATER
TILES.

Front

TO KITCHEN LOUNGE
FRONT WINDOWS
TO FLAT 20 BY 1

MATCHING BRICK
DETAIL TO HANDS
& CHAIRS TO
WINDOWS ONLY


MATCHING BUFF
BRICKWORK

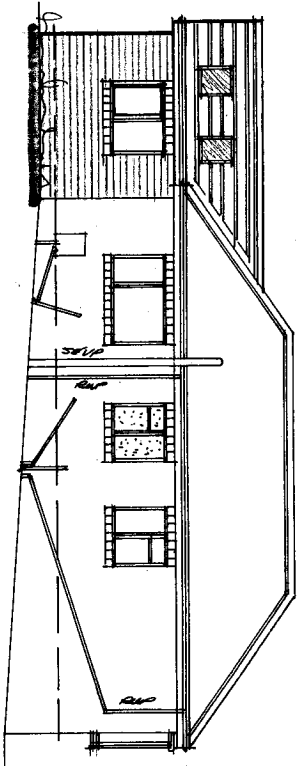

Side


Side

REQUIRED HANDLES &
STAIRS ARE REQUIRED
DUE TO CHAIRS.

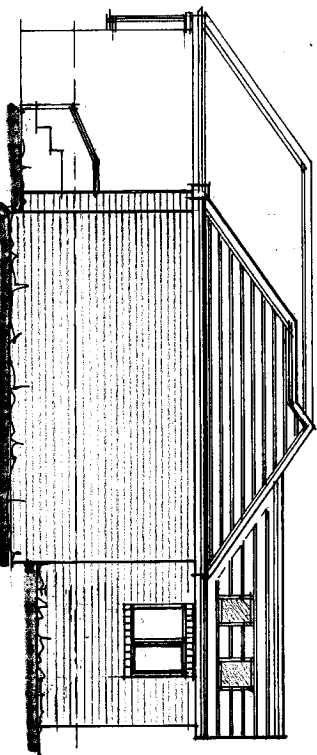

Rev	Notes	Date
A	CHECK REQUIREMENTS	11/20

Garry Greetham Associates Residential Design Consultant Westwood House 18 Carr Lane Tankersley Barnsley S75 3BE Tel(01226)746573	
Product Various Extensions	
Client Mr. & Mrs. A. Mott	
Title Elevations as Proposed	
Address "Hillside", 38 Millhouses Street, Hoyland, Barnsley, S74 9LT	
Drawn By 999	
Scale 1:100 Date Oct 20	
Drawing No 939-04 REV A	
Member of the Chartered Institute of Architectural Technologists	

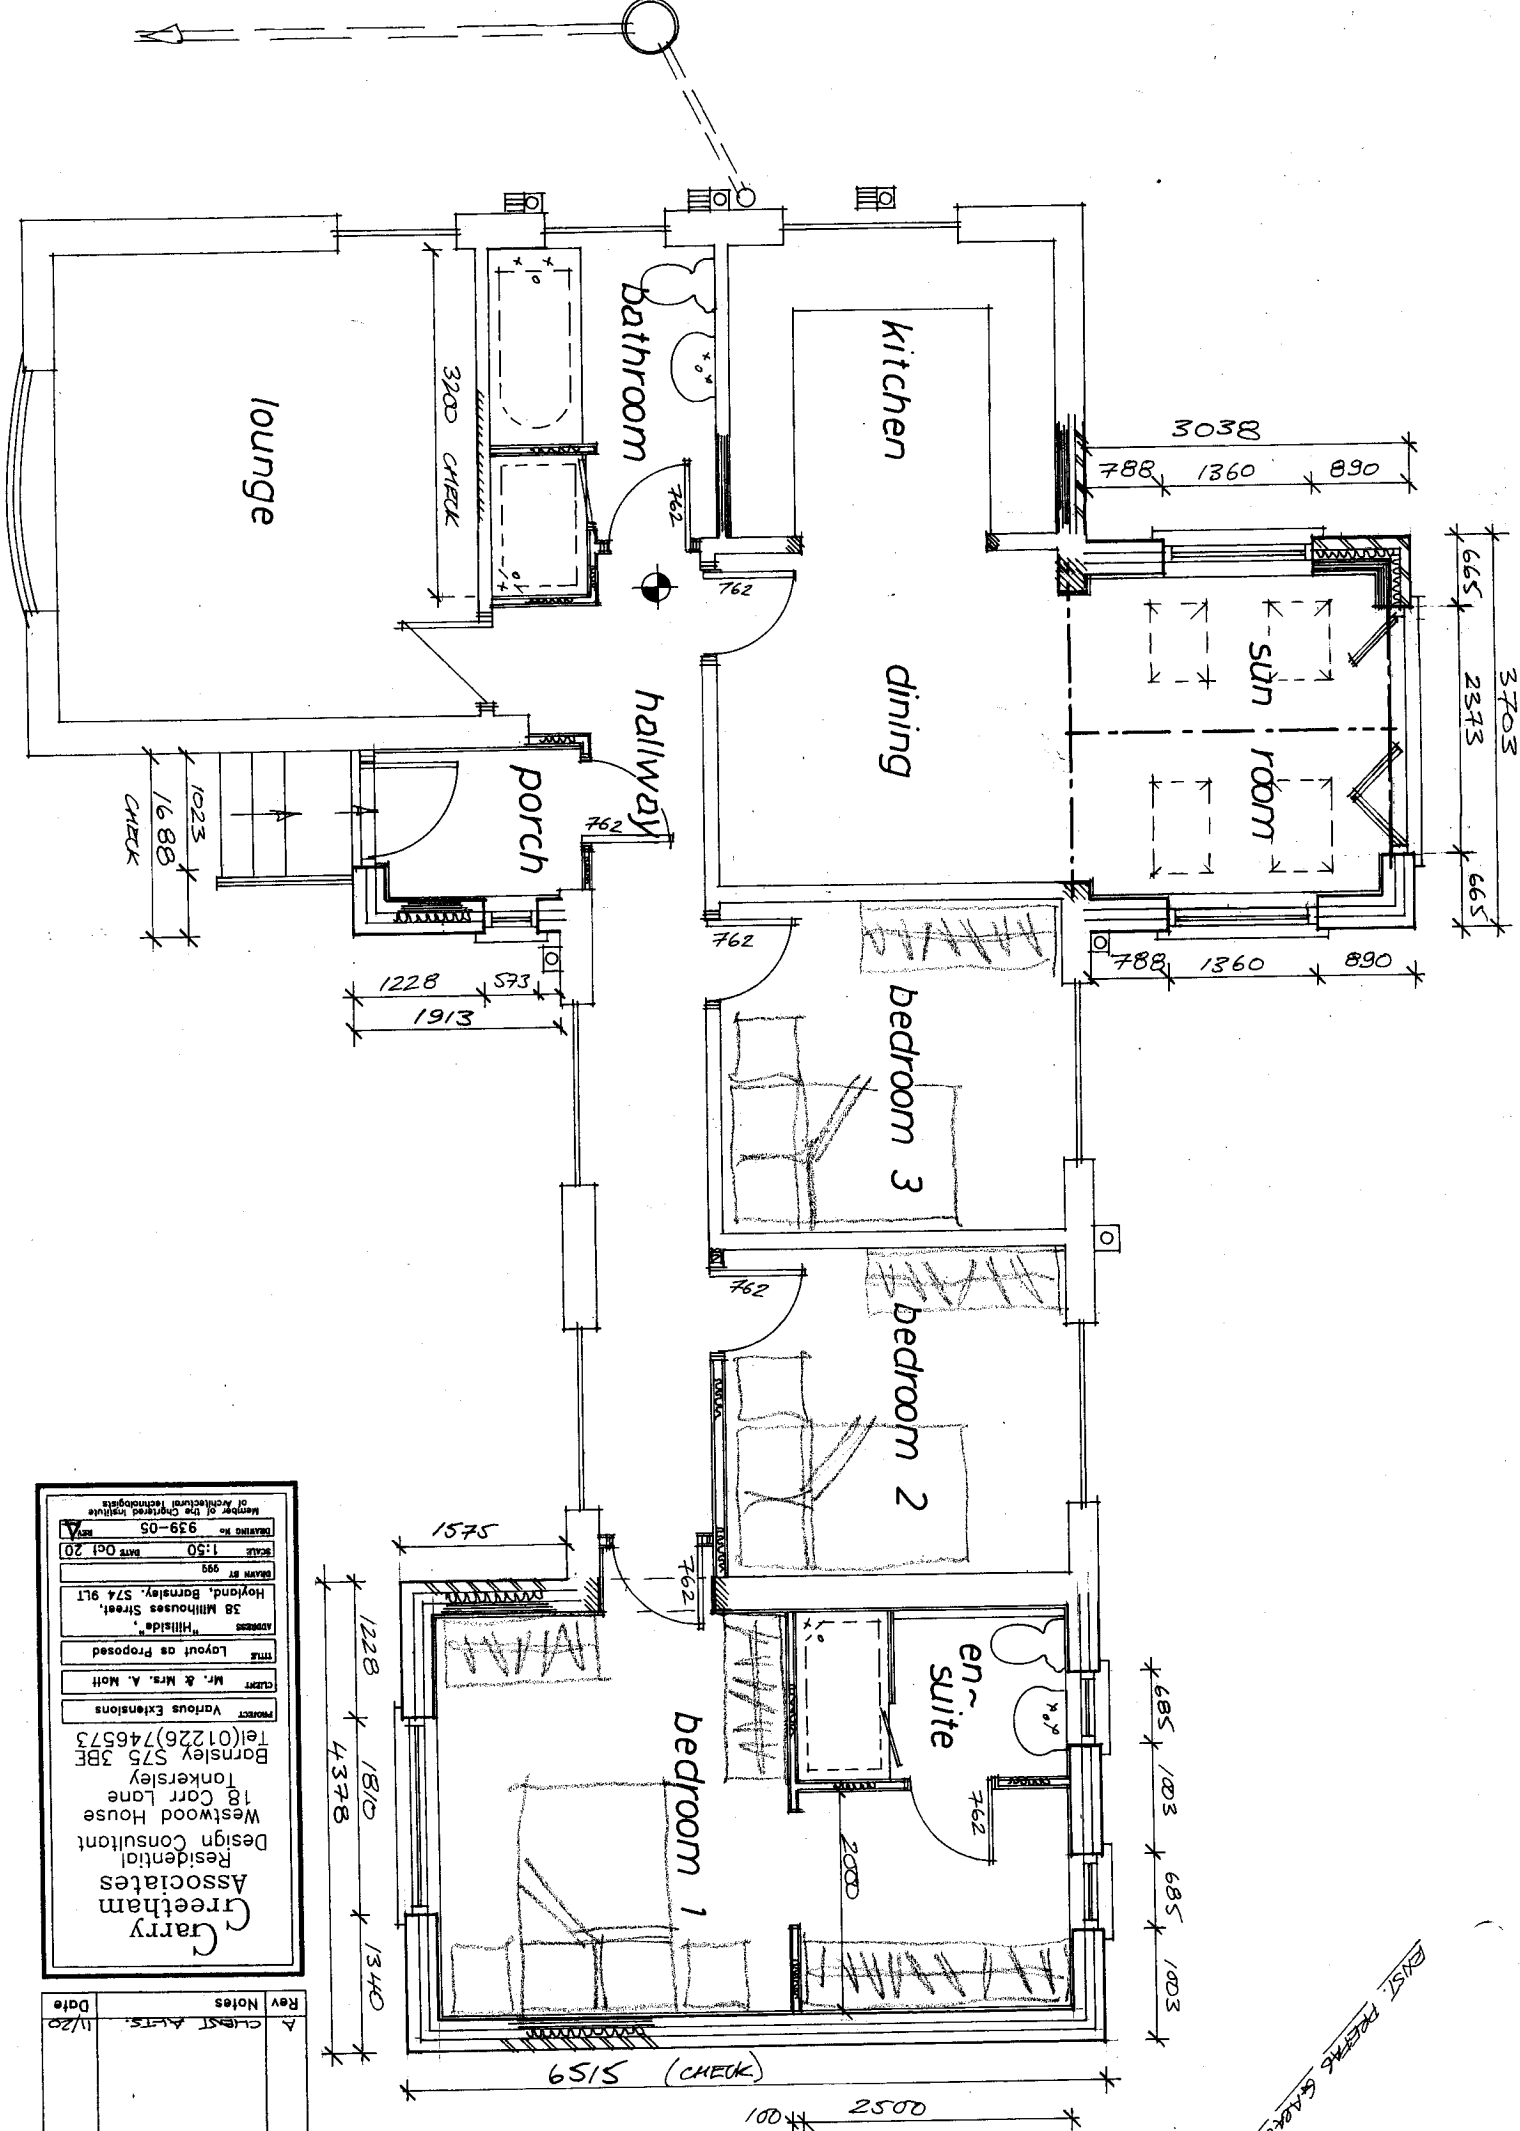

Garry Greetham Associates Residential Design Consultant Westwood House 18 Carr Lane Tonkersley Borsley S75 3BE Tel (01226) 746573	
PROJECT	Various Extensions
CLIENT	Mr. & Mrs. A. Mott
TITLE	Layout as Proposed
ADDRESS	"Hillside" 38 Millhouses Street, Hoyland, Borsley, S74 9LT
DRAWN BY	993
SCALE	1:50
DATE	Oct 20
DEVELOPER NO	939-05

Rev	Notes	Date
1	CHECK A.T.S.	11/20