



Land Registry Official copy of title plan

Title number **SYK536233**
Ordnance Survey map reference **SE3508SE**
Scale **1:1250**
Administrative area **South Yorkshire: Barnsley**

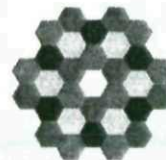

© Crown Copyright. Produced by Land Registry. Reproduction in whole or in part is prohibited without the prior written permission of Ordnance Survey. Licence Number 100026316.

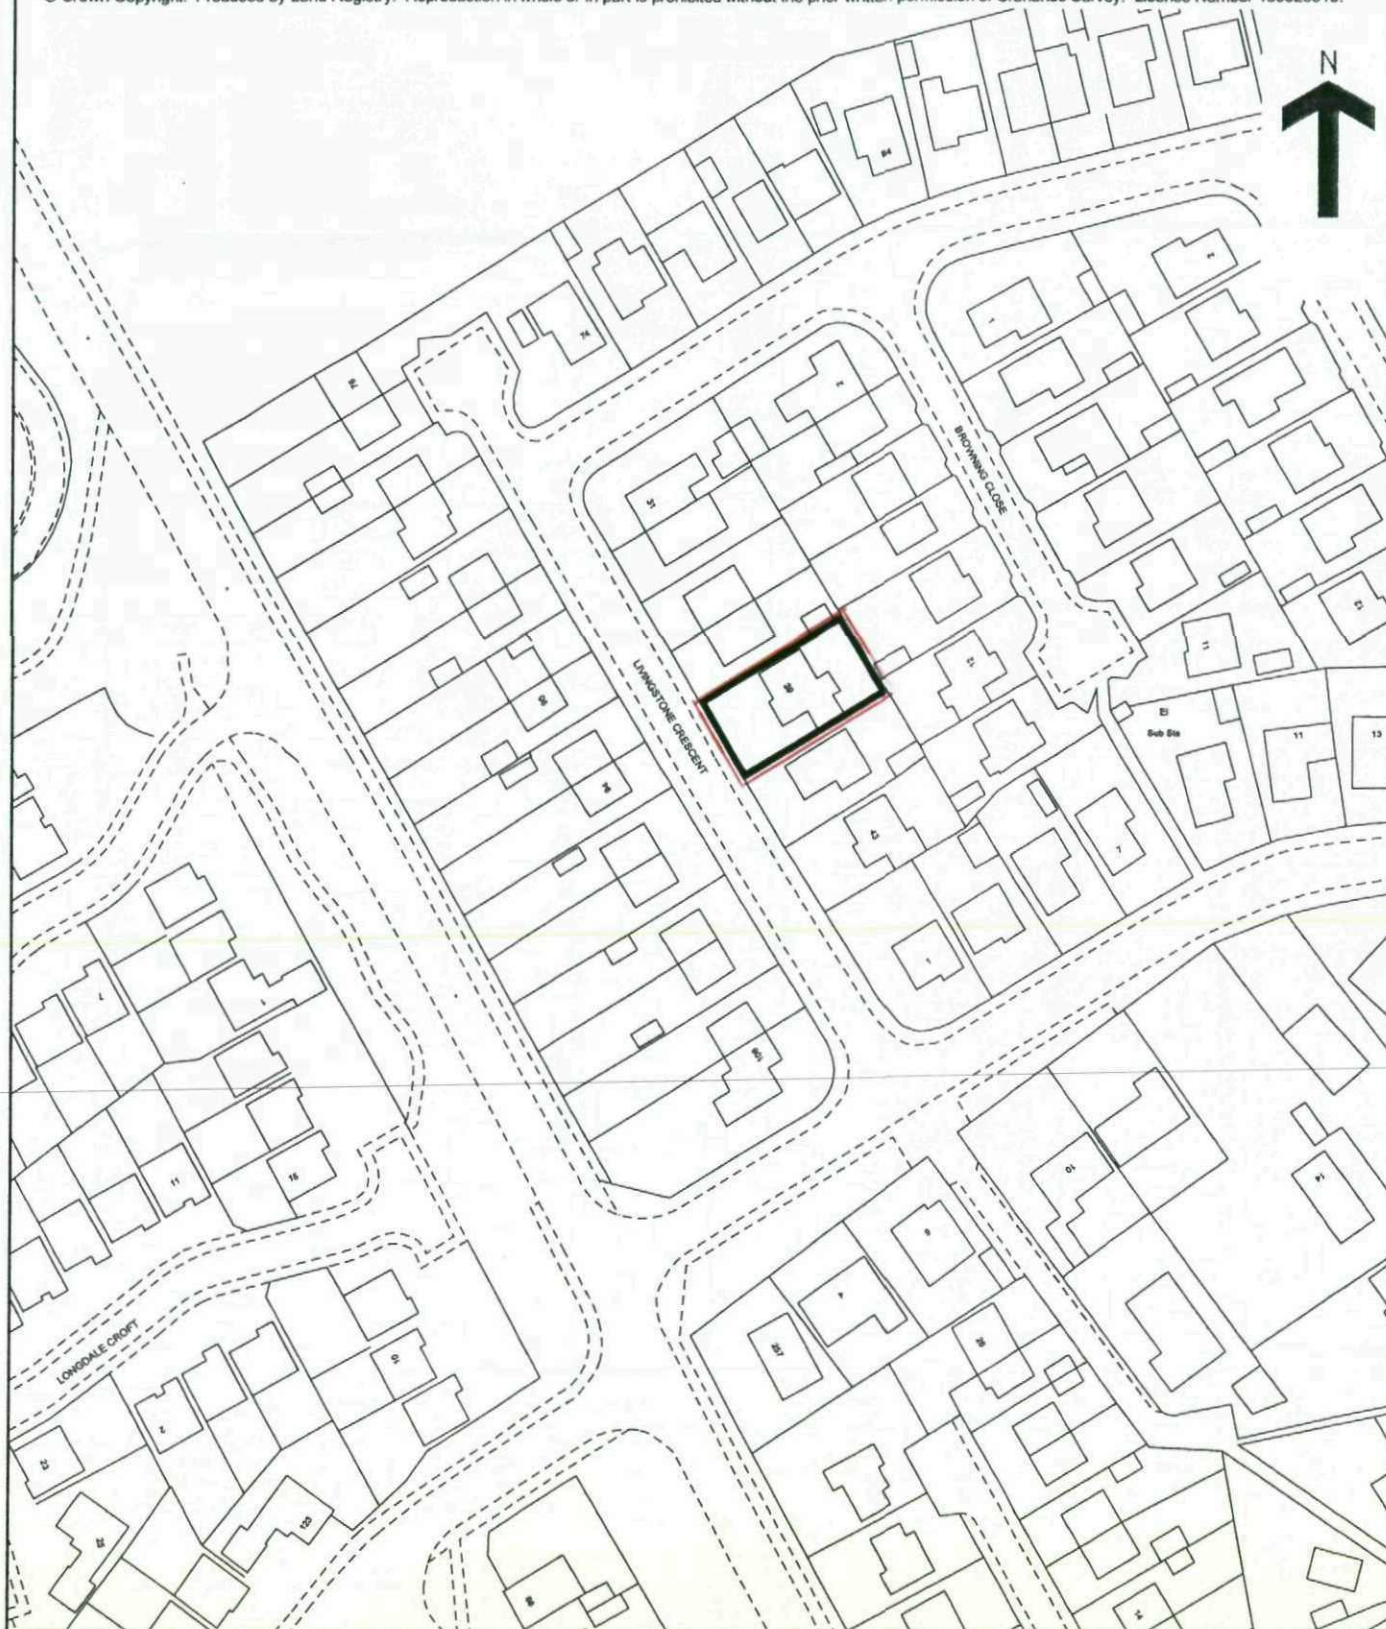

This official copy issued on 9 July 2007 shows the state of this title plan on 9 July 2007 at 10:28:21. It is admissible in evidence to the same extent as the original (s.67 Land Registration Act 2002).

This title plan shows the general position, not the exact line, of the boundaries. It may be subject to distortions in scale. Measurements scaled from this plan may not match measurements between the same points on the ground. See Land Registry Public Guide 7 - Title Plans.

This title is dealt with by Land Registry, Nottingham (East) Office.

same with power
and other money
upon trust for

willor of the
er to mortgage
rty with all th

adjacent land
nd so far as m
reby jointly ad
ley the purchase

s or fences on
the plan attac

conveyed or upon
se with the usual

or permit any
f the property
sale or to let

by conveyed while
rt of the

ight of light on
r neighbouring
ontained

es and cables as
for now used as
y hereby conveyed
shall continue
maintained

the estate layou
y property which
had been part of
the said estate
restrictions here

will form and ma
path which is
Local Authority
nd repair thereo

production of
thereof and

not form part of
h the amount of
five thousand fi


ffixed and the
first before wri

Building Societ

Mr. Shaw and Vera
endorsed dated 31

William Shaw and Vera

PLAN REFERRED TO

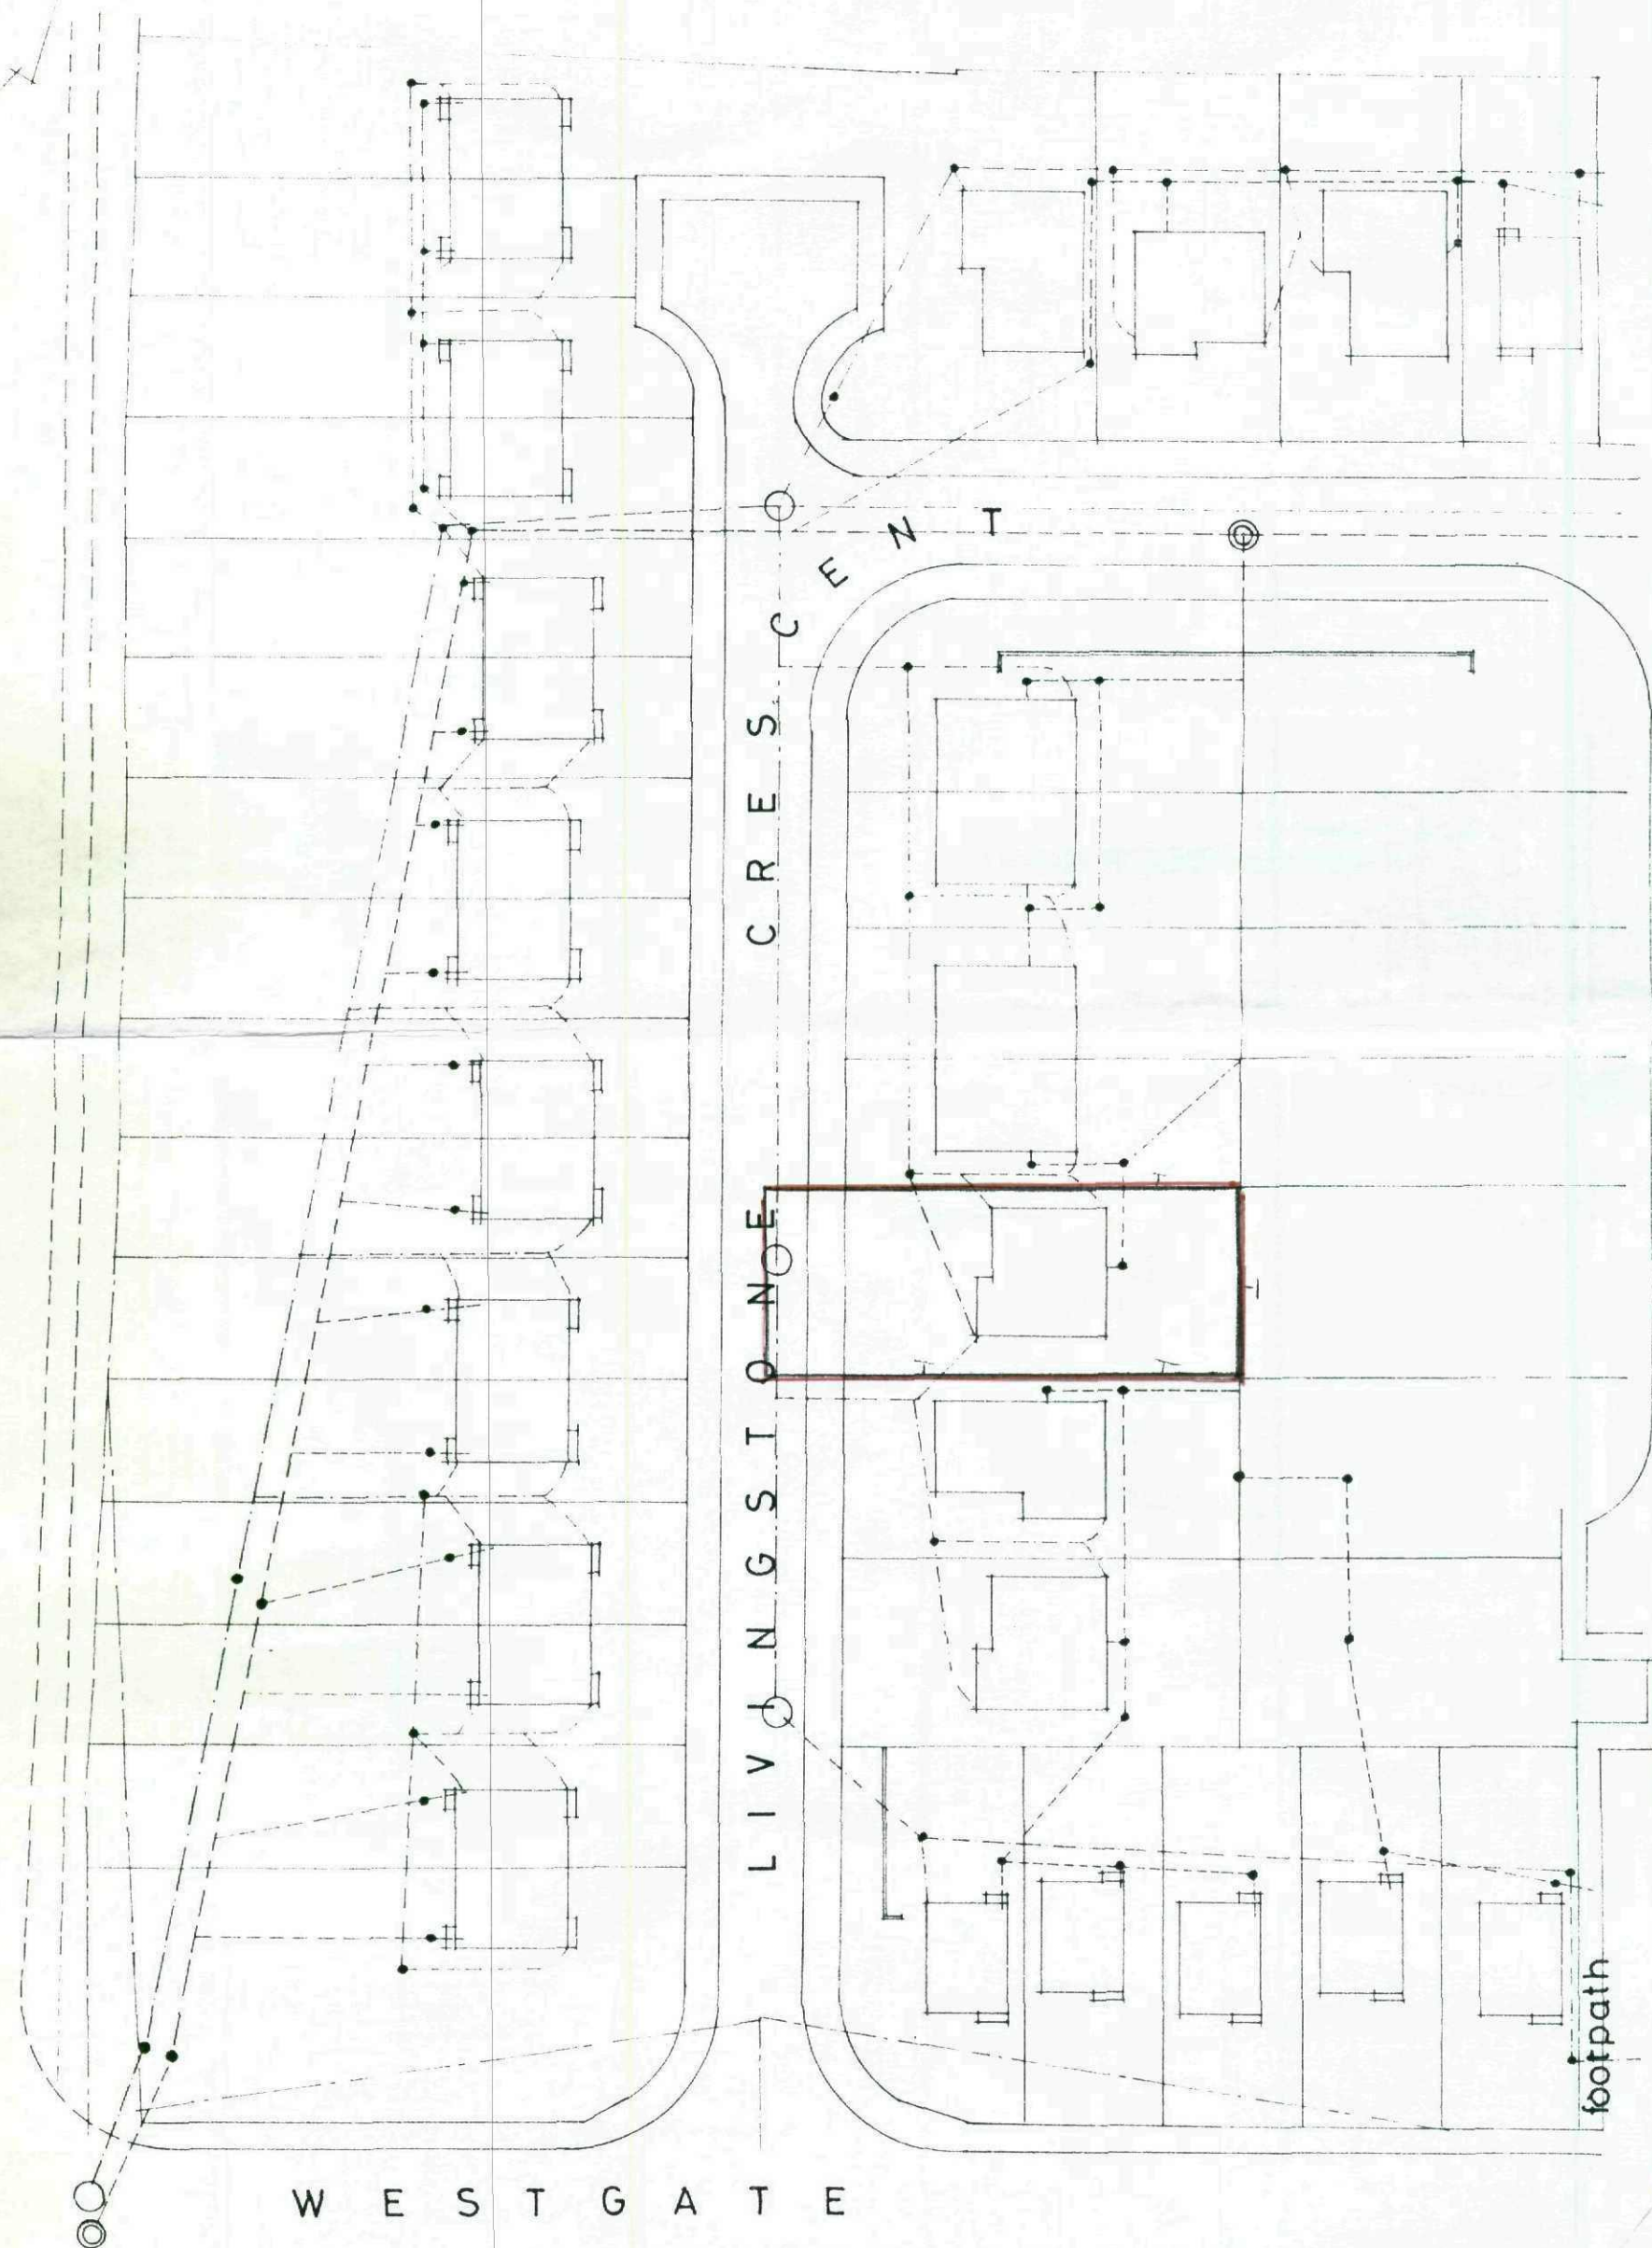

scale 1:500