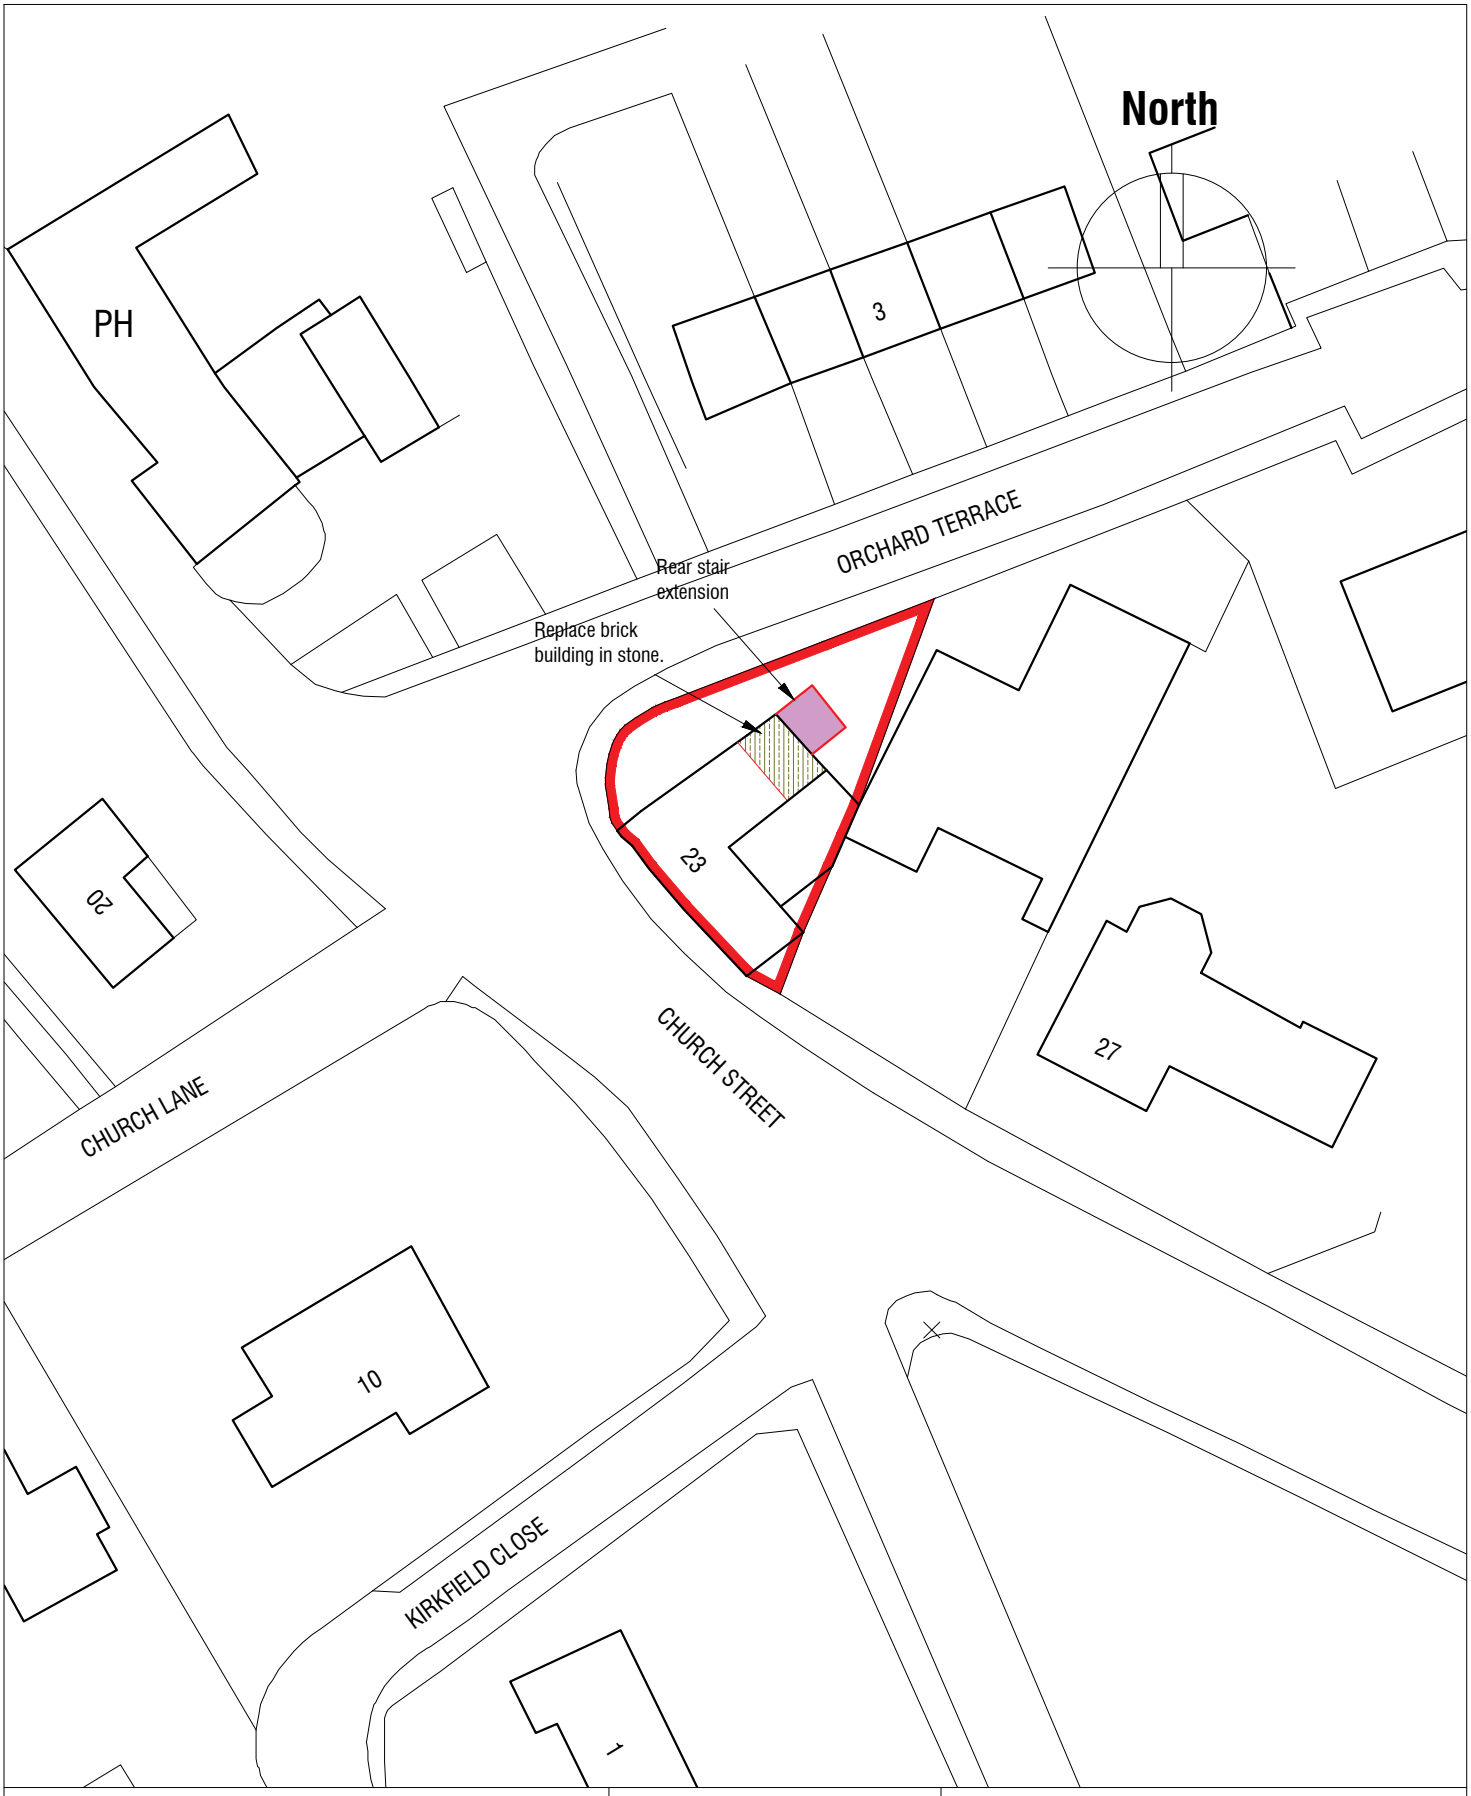


23 Church Street
Cawthorne
Barnsley
S75 4HL

Block Plan

Scale 1:500

Date Sept 2026

Ref 26.19

Drwg No **BP01**

mboothdesign
architectural design and building consultants

Fairfield House
Berneslai Close Barnsley
S70 2FL
M: 07881898300
E: mark@mboothdesign.co.uk