
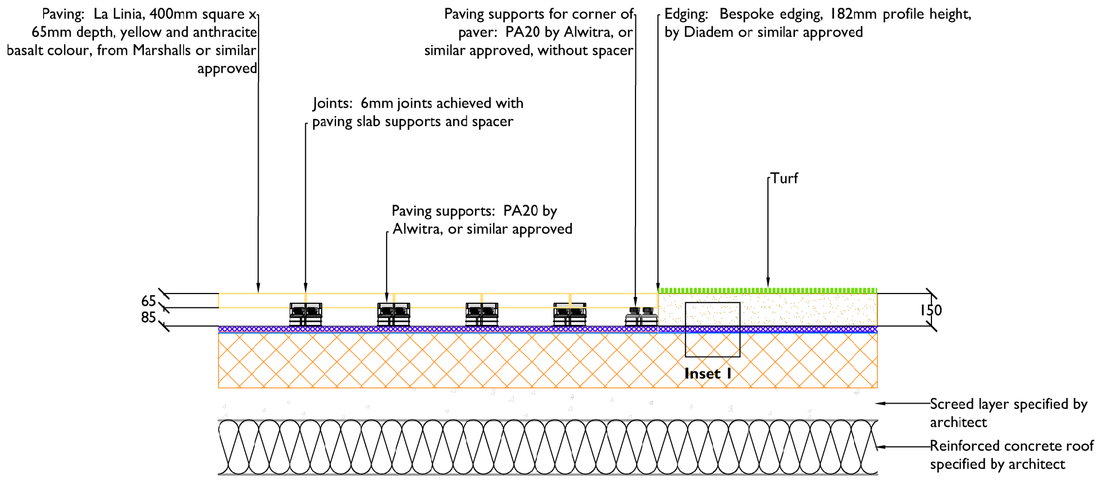


DT01: Lawn/Paving Interface 1:20 Scale

Note


1. Levels and drainage to be specified by architect

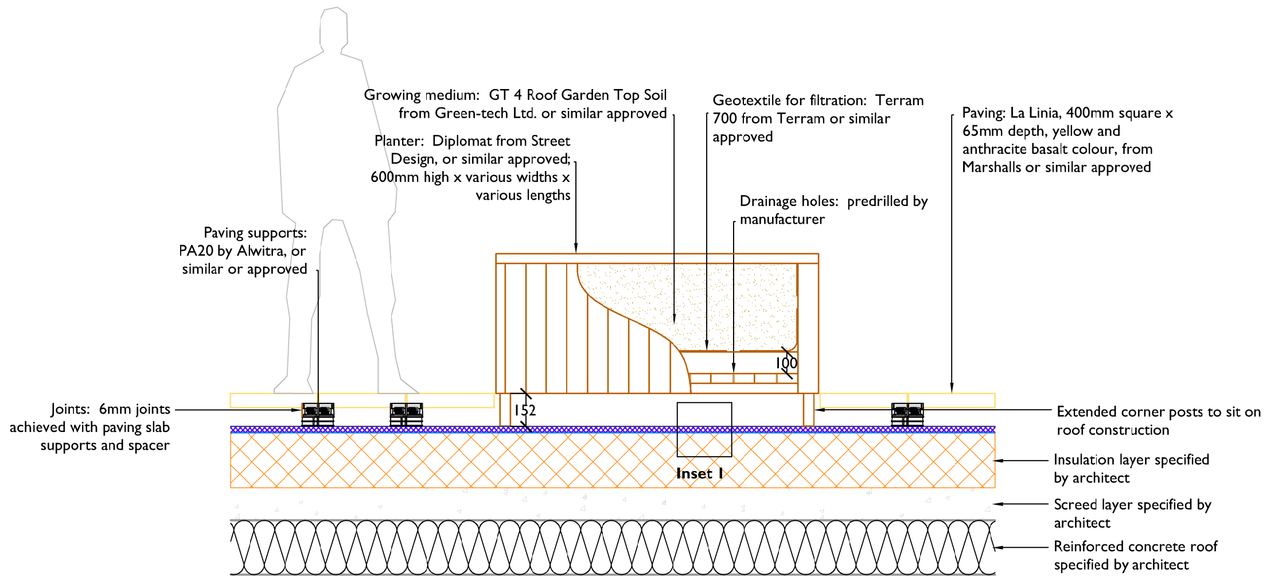


DT02: Paving/Planter Interface 1:20 Scale

Note

1. Levels and drainage to be specified by architect

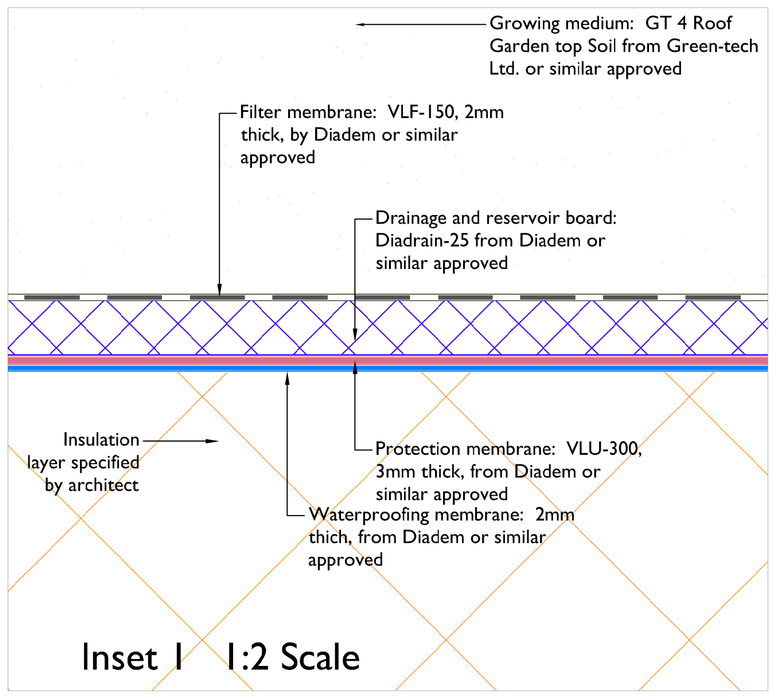

Inset 1 1:2 Scale

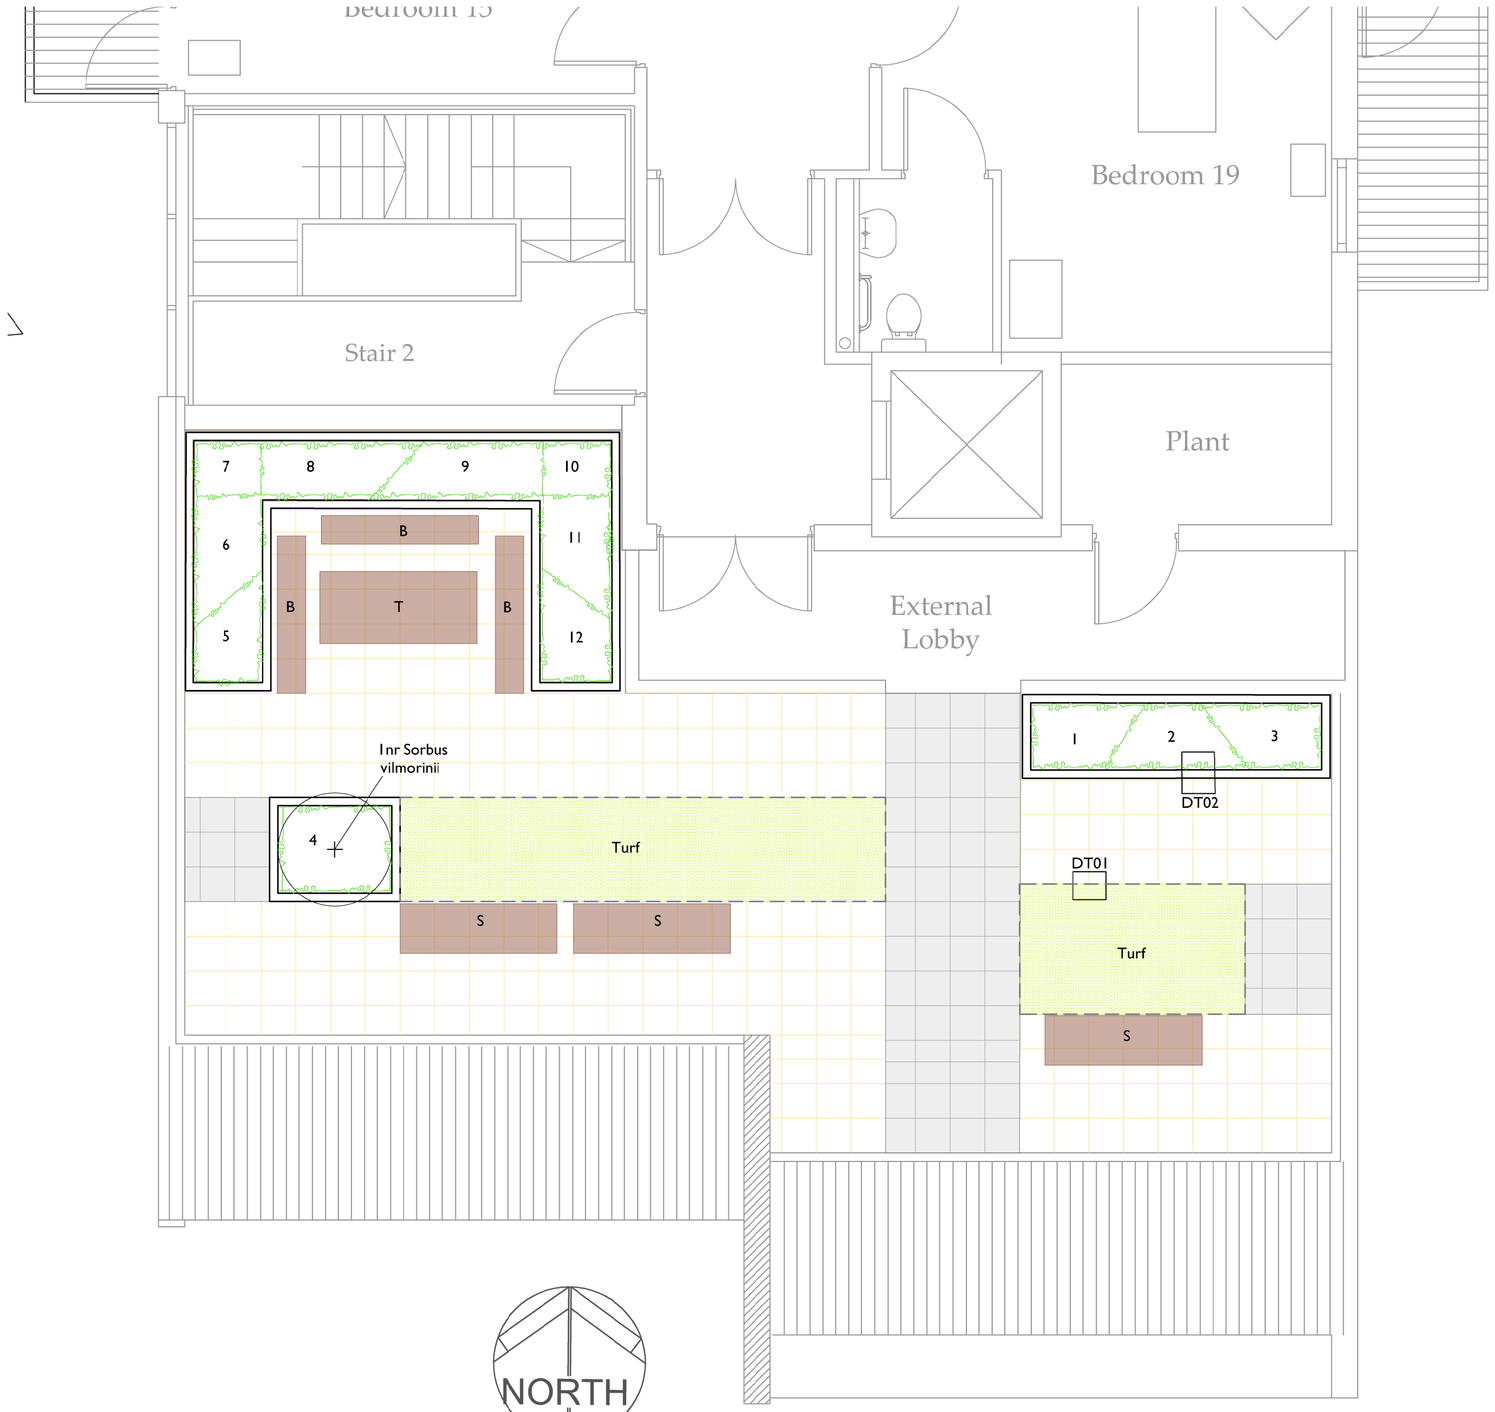

PLAN VIEW

Key

Marshals La Linia fag paving, or similar and approved.
400 x 400 x 65mm
Colour: Anthracite Basalt

Marshals La Linia fag paving, or similar and approved.
400 x 400 x 65mm
Colour: Yellow

Street Design Diplomat Planter, or similar and approved.
600mm height, Iroko hardwood.
Timber with treated finish only (without stain)

Proposed Turf

Sineu Graff Optima Bench, or similar and approved.
Timber slats treated with a natural coloured protective treatment. Steel finished in Sable textured Grey 900

Sineu Graff Optima Seat, or similar and approved.
Timber slats treated with a natural coloured protective treatment. Steel finished in Sable textured Grey 900

Sineu Graff Optima Table, or similar and approved.
Timber slats treated with a natural coloured protective treatment. Steel finished in Sable textured Grey 900

Proposed shrub planting

Kinley Systems, Roof Edge aluminium edge restraint 182mm depth, or similar and approved

Base plan abstracted from the architects plan- 1457L(0)03

PLANTING SCHEDULE

BED NO.	SPECIES	SIZE, CONTAINER	NO
1.	Lavandular angustifolia "Hidcote"	20-30, 3L	5
2.	Phormium "Alison Blackman"	3L	3
3.	Rosmarinus officinalis	40-60, 3L	3
4.	Lavandula angustifolia "Hidcote"	20-30, 3L	4
5.	Sarcococca hookeriana var. digyna	20-30, 3L	3
6.	Daphne odora "Aureomarginata"	30-40, 3L	3
7.	Phormium " Sundowner"	3L	1
8.	Skimmia japonica "Rubella"	30-40, 3L	5
9.	Hydrangea "Paniculata Bombshell"	3L	5
10.	Phormium "Sundowner"	15L	1
11.	Daphne odora "Aureomarginata"	30-40, 3L	5
12.	Philadelphus "Manteau d' Hermine"	30-40, 3L	3

TREE SCHEDULE

SPECIES	SIZE, CONTAINER	NO
Sorbus vilmorinii	1.5-1.8m, 10L	1

PLANNING ISSUE

SMEEDEN FOREMAN

Project: Proposed Care Home, Pontefract Road, Barnsley
Title: Level 3 Roof Garden
Scale: 1:50@A1 Drawn by: AC
Date: August 2011 Checked: CX
Project No.: SF 1913 Drawing No.: LL01 Rev:

Landscape Architects - Urban Designers
Ecologists - Horticulturists

8 East Parade, Harrogate, N. Yorks HG1 5LT
Tel:01423 520222 Fax: 01423 565515
Email: office@smeedenforeman.co.uk
www.smeedenforeman.co.uk

This drawing is the property of the Landscape Architect. Copyright reserved.