
PER STRUCTURAL
ENGINEER
CALCULATIONS

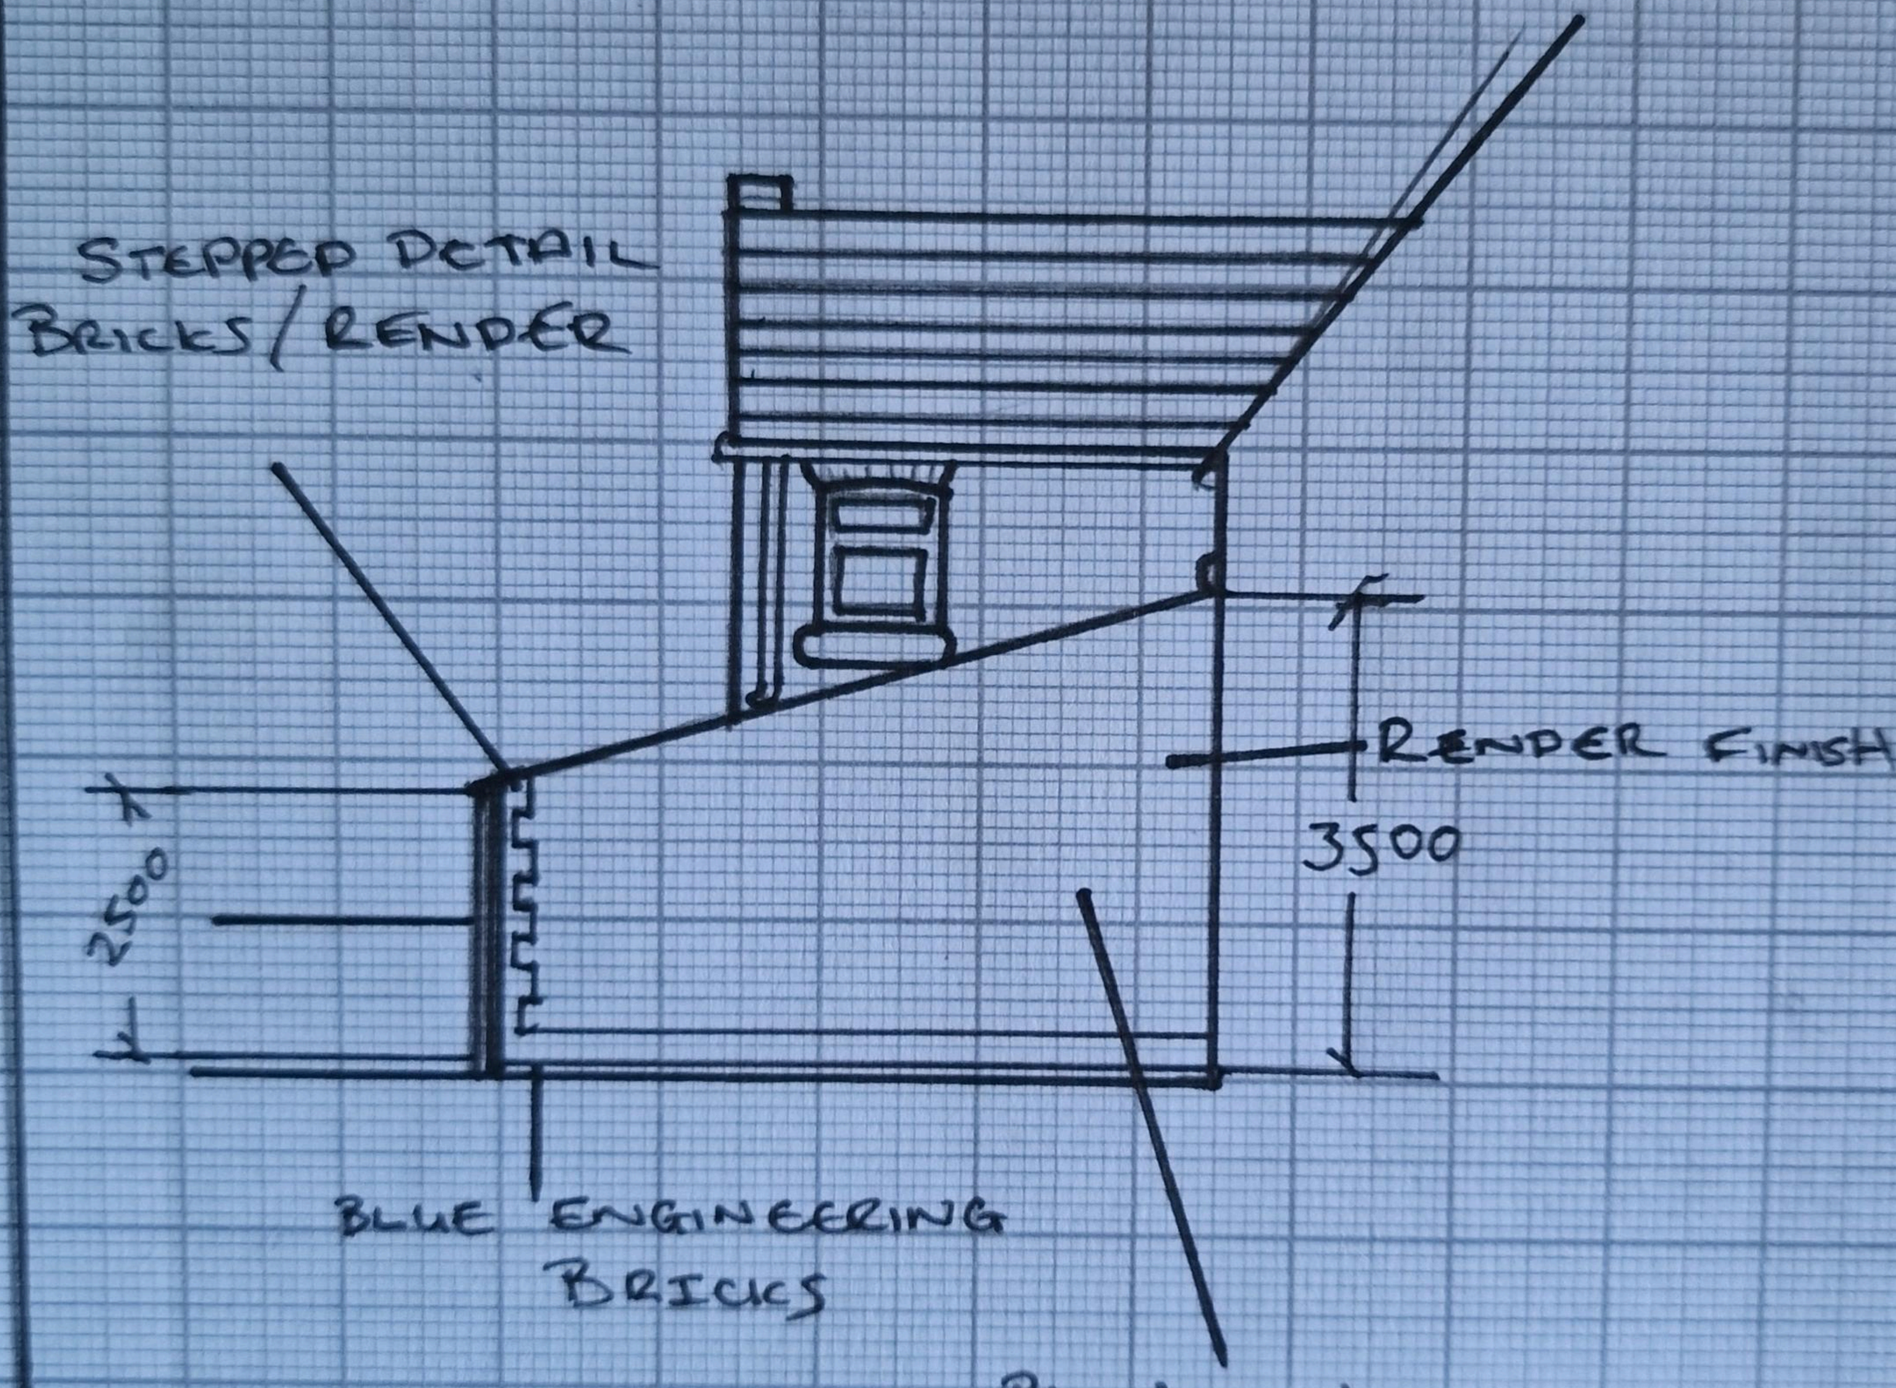

PROPOSED SIDE ELEVATION