



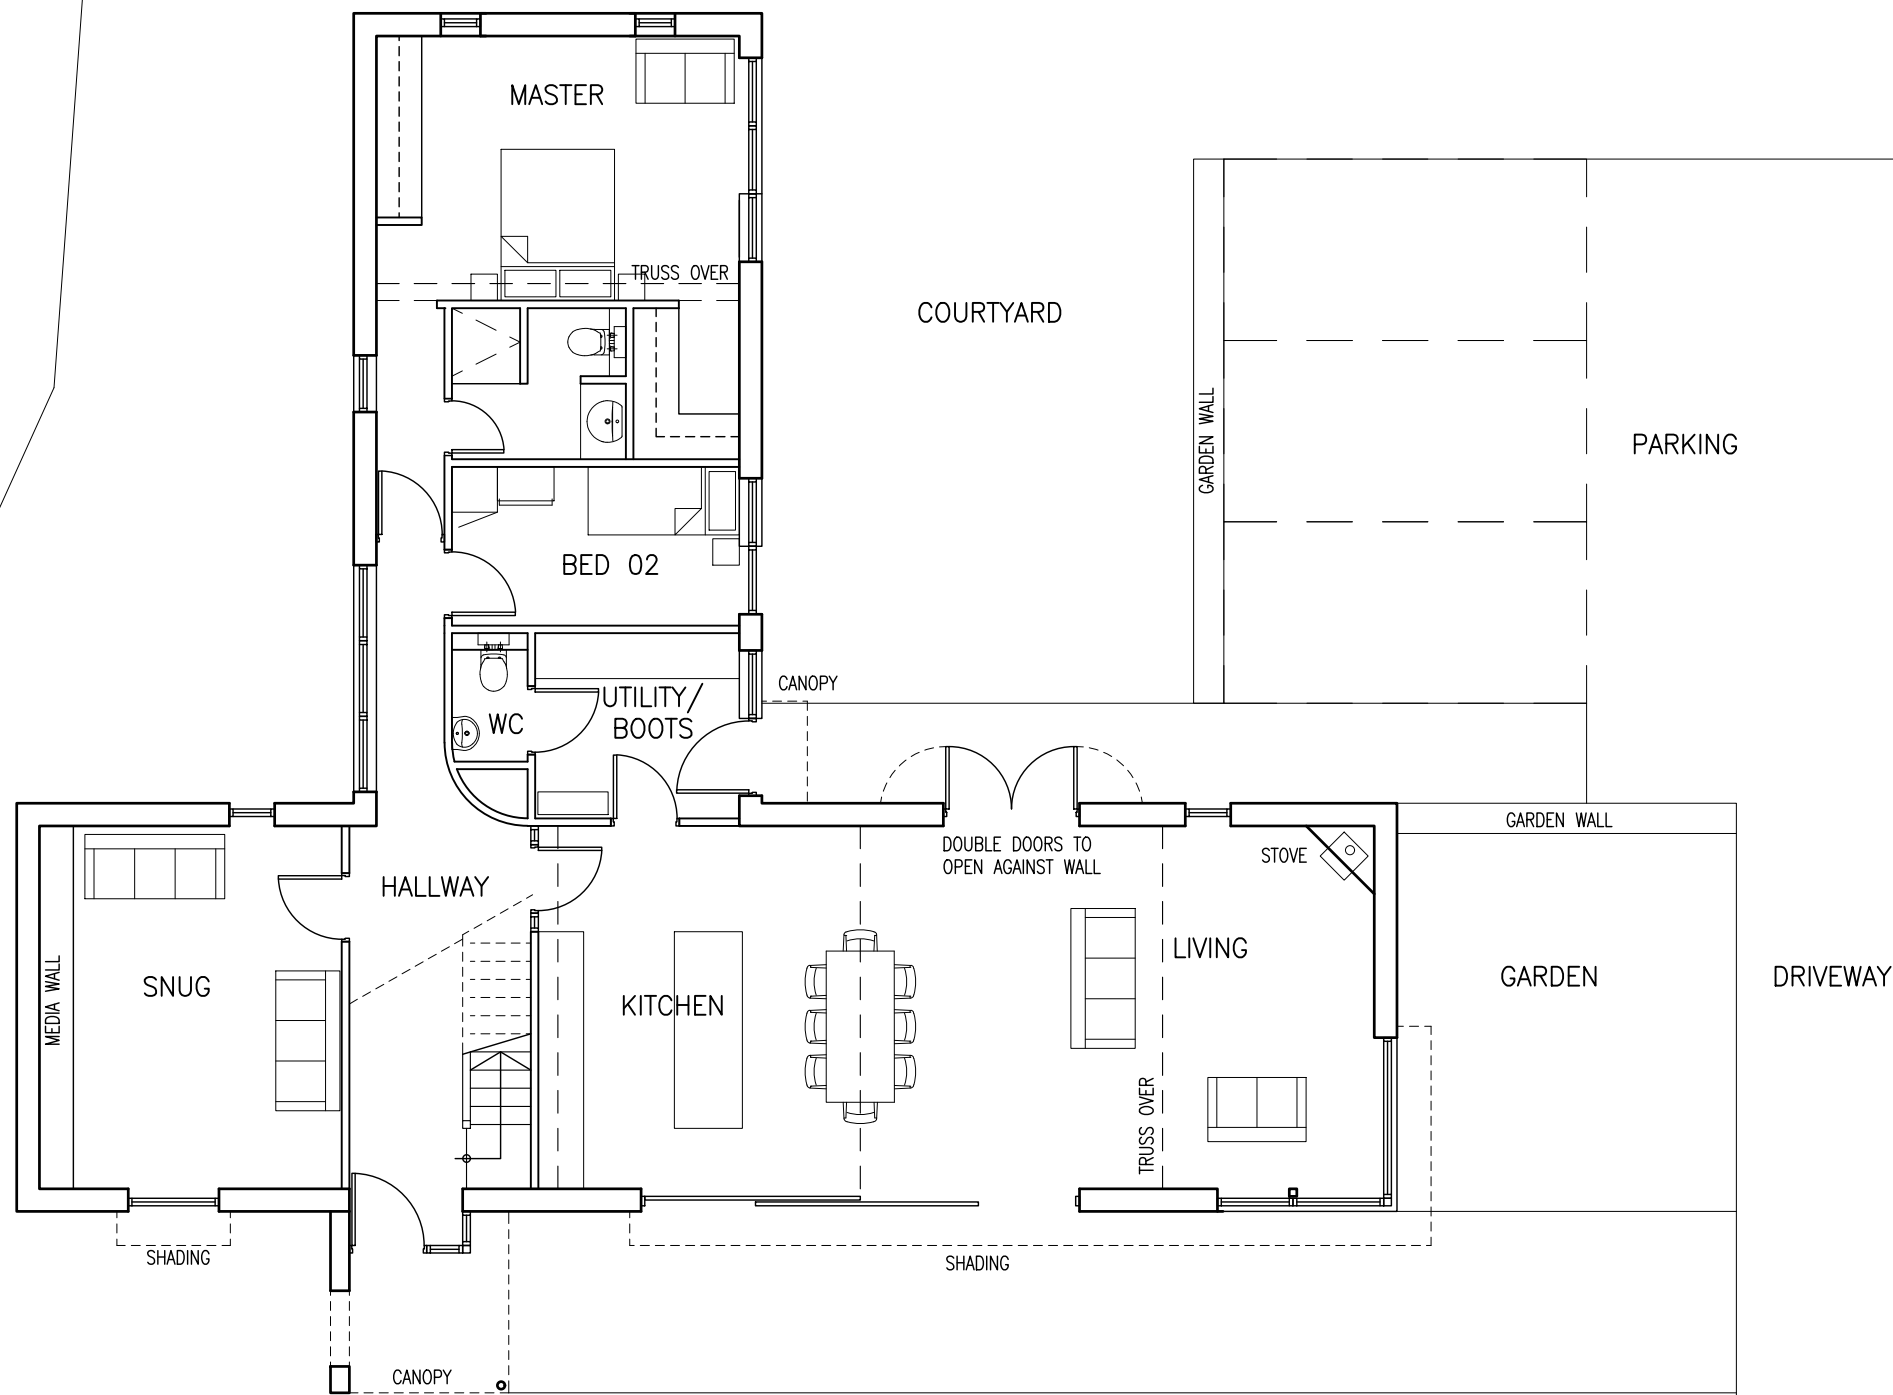

GF. PLAN

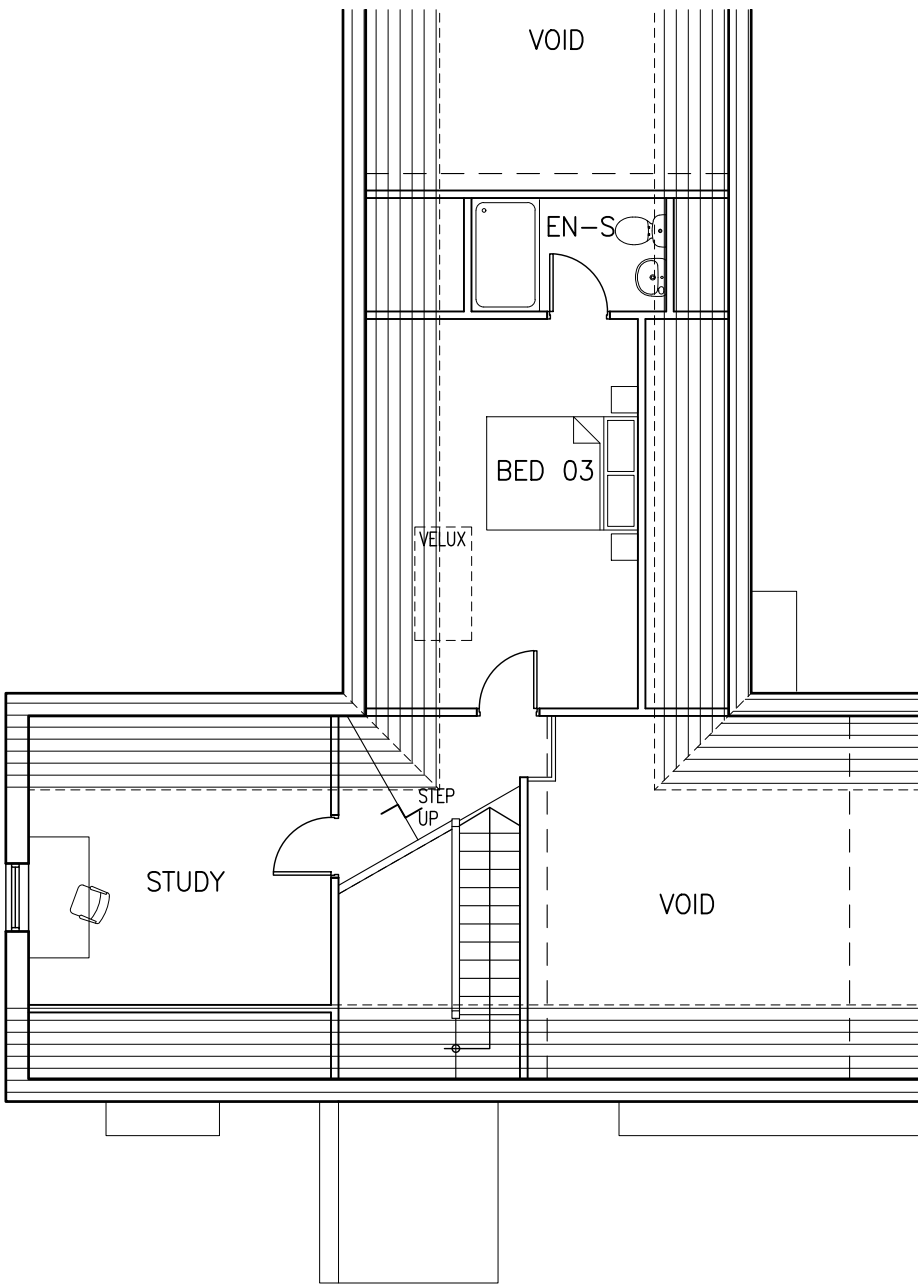

FF. PLAN

- NOTES
- 1 ALL WORK TO BE CARRIED OUT IN ACCORDANCE WITH THE BUILDING REGULATIONS AND THE REQUIREMENTS OF THE LOCAL AUTHORITY.
 - 2 NO DIMENSIONS TO BE SCALED FROM THIS DRAWING.
 - 3 THE CONTRACTOR SHALL VERIFY ALL LEVELS AND DIMENSIONS ON SITE BEFORE COMMENCEMENT OF WORK.
 - 4 ON SITE ALTERATIONS TO THE CONSTRUCTION OR FINISHES SHOWN OR IMPLIED ON THIS DRAWING MUST BE DRAWN TO THE ATTENTION OF THE ARCHITECT BEFORE SUCH WORK IS IMPLEMENTED.
 - 5 ALL TIMBERS REQUIRE PRESERVATIVE TREATMENT
- © COPYRIGHT RESERVED

07	31.05.23	AMENDMENTS TO REAR PART OF HOUSE
06	30.05.23	FOOTPRINT REDUCED
04	24.04.23	FLOOR AMENDMENTS
03	30.01.23	GENERAL AMENDMENTS
02	26.01.23	MINOR REVISION TO CLIENT COMMENT
01	25.01.23	GENERAL REVISION

Rev	Date	Details
-----	------	---------

Drawing Status:

PRELIMINARY



Progressive Architecture,
4 Lewisham Road, Salford, West Yorkshire, HD7 5AL Tel: 01484 846786

Client:
Steve & Theresa Rymer

Site:
Land to the North of Cooper Lane
Hoylandswaine
Barnsley

Drawing Title:
Proposed Layouts

Project Number:	Drawing Number:	Revision:
P1130	15	07
Date:	Scale:	Drawn:
11.01.2023	1:100 @ A2	IWW