
SEE EXISTING PLAN DWG.2396-0101 FOR EXISTING ELEVATION LINES

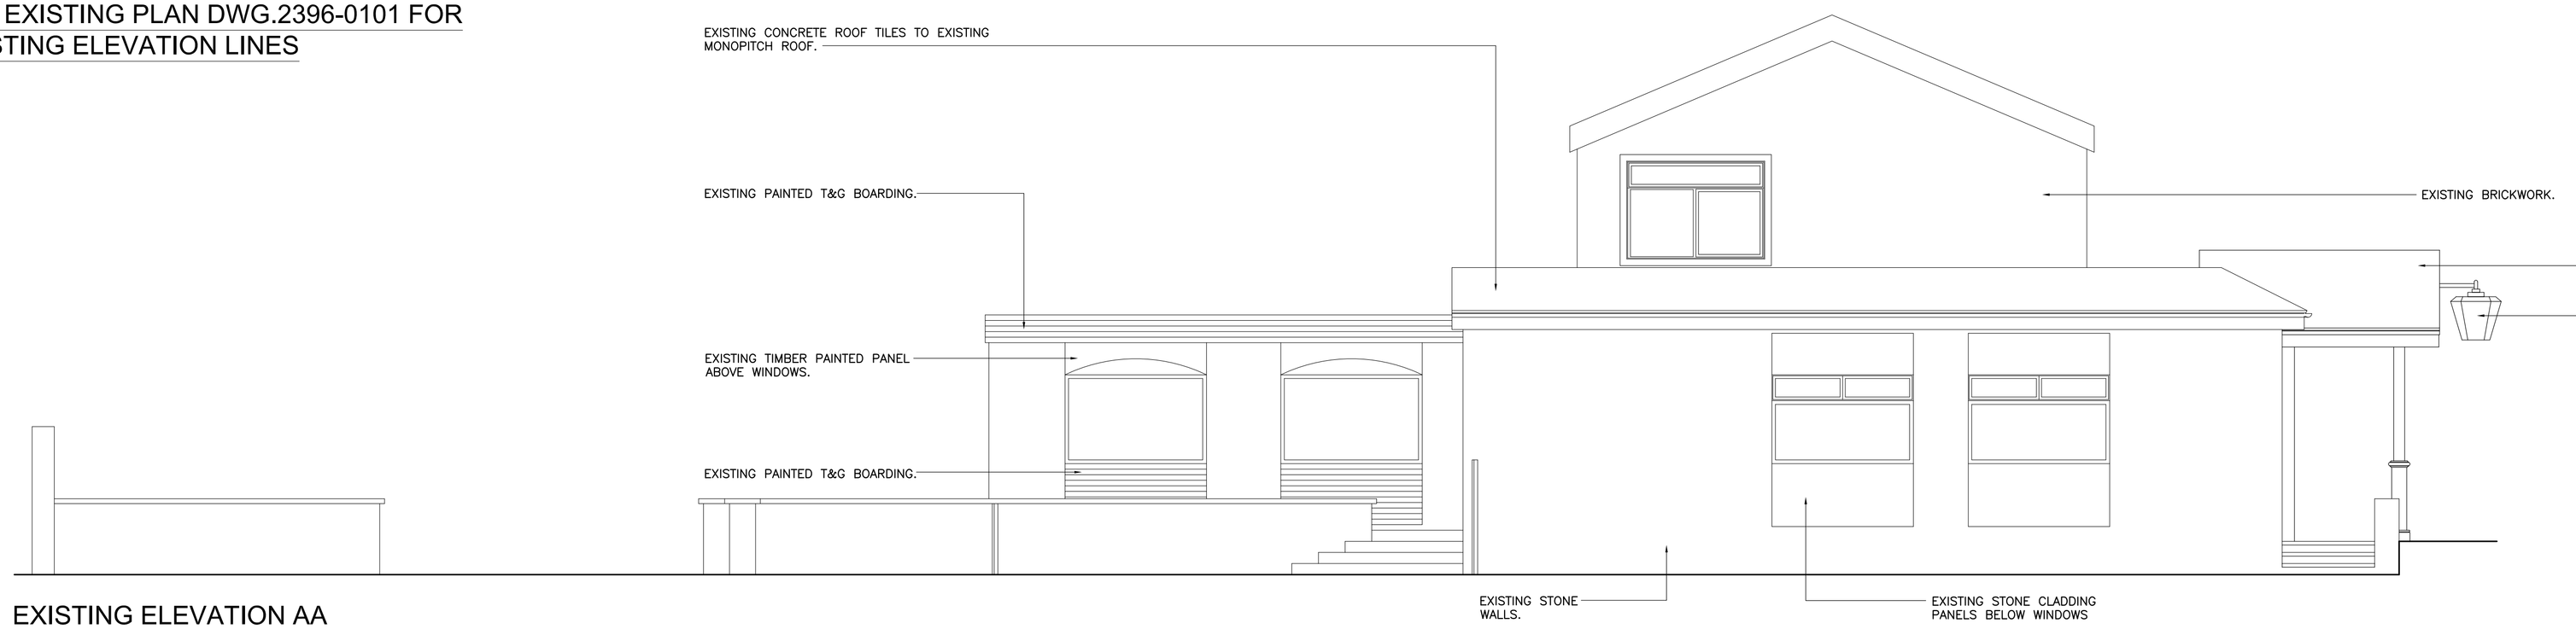

EXISTING ELEVATION AA

SCALE 1:50

© copyright


This drawing, design & all information contained herein remains the sole copyright of BGW DESIGN STUDIO & reproduction in any form is strictly forbidden unless permission is obtained in writing.

NOTES:

- Do not scale from this drawing, all dimensions must be checked on site. The contractor must verify all site dimensions, drawings, details & specifications. Any discrepancies must be reported to BGW DESIGN STUDIO prior to any commencement of work.
- Figured dimensions to take preference over those scaled.
- All specified items are to be installed in accordance with the manufacturers recommendations & instructions.

0mm 1000 2000 3000 4m

1:50 – SCALE BAR

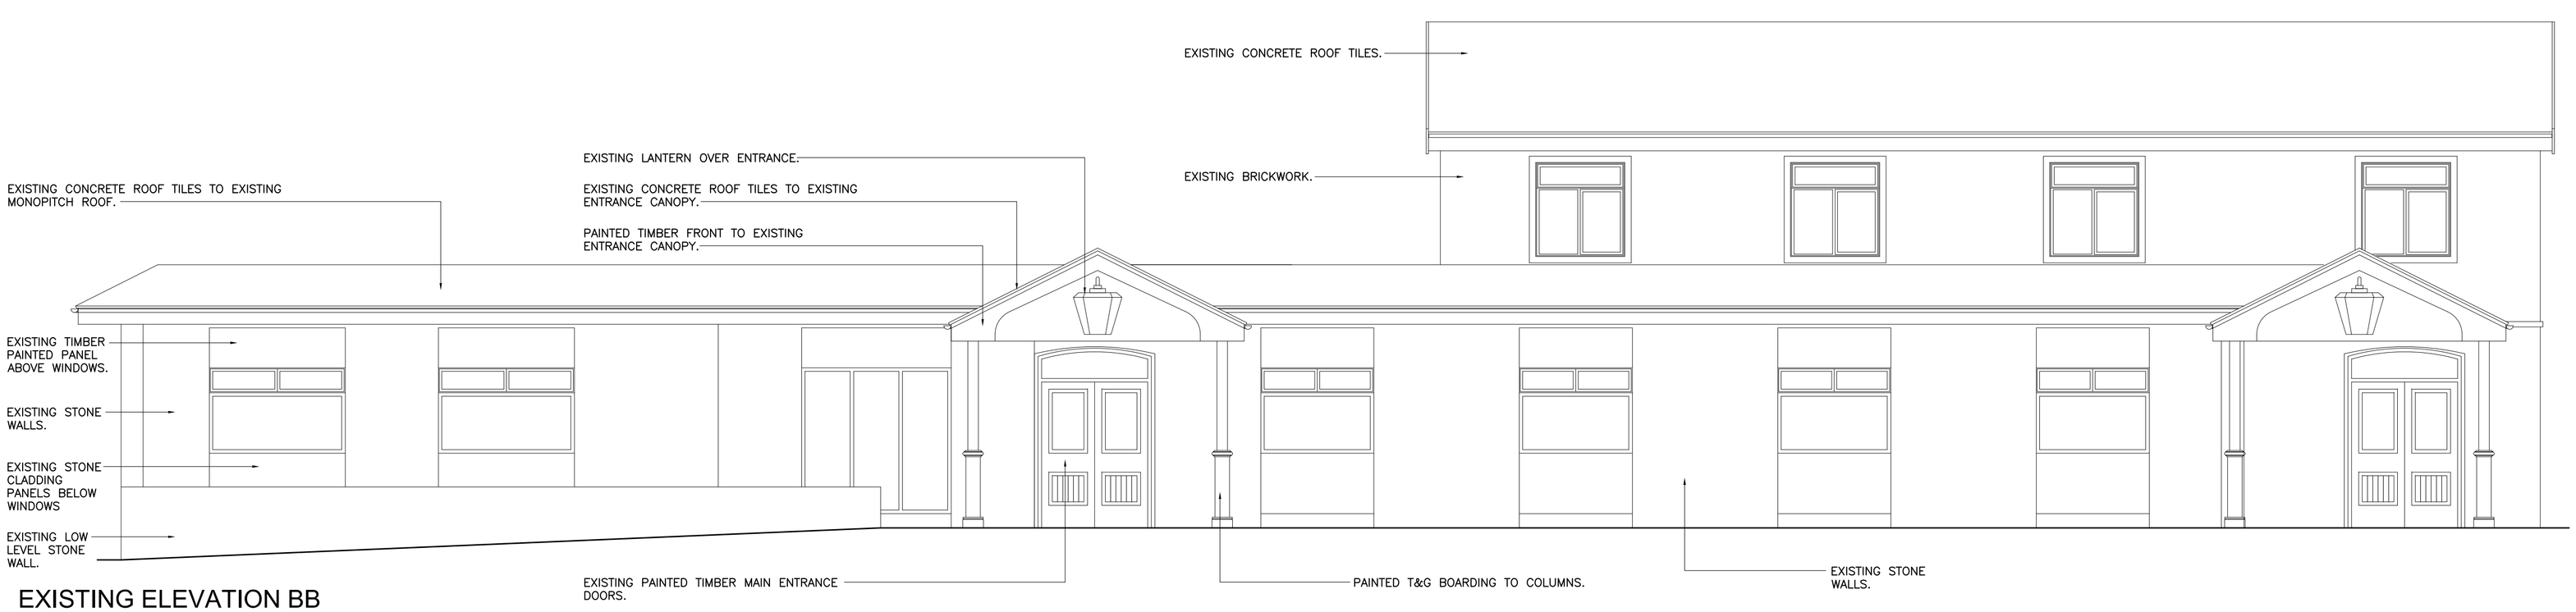


EXISTING ELEVATION BB

SCALE 1:50



EXISTING ELEVATION CC

SCALE 1:50

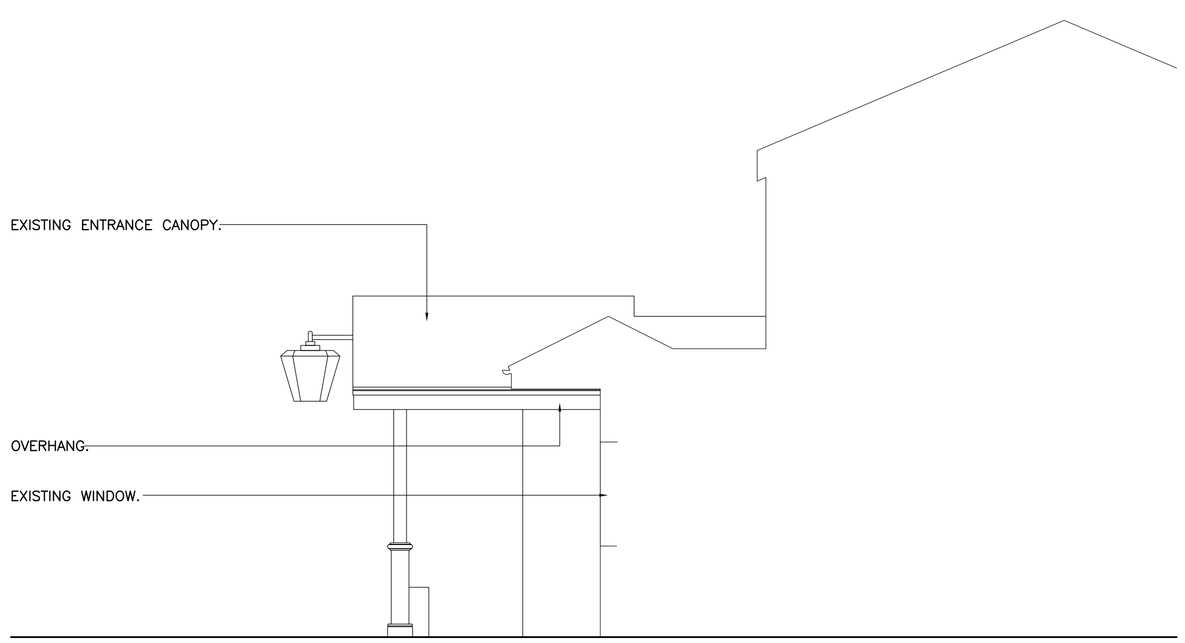

EXISTING ELEVATIONAL SECTION DD

SCALE 1:50

rev	date	note	init.	ch
.	.	.	.	.

Stage: PLANNING APPLICATION

Client: MARSTON'S

Project: THE NORMAN INN
BURTON ROAD
MONK BRETTON
S71 2HG

Title: Existing External Elevations

Scale 1:50	Dwg size: A1
Drawn: dD	Date: 01.12.14
Drawing No. 2396 - 0207	Revision: .

BGW DESIGN STUDIO

PART OF CONCORDE BGW

South Yorkshire
Palmer Street
Hyde Park
Doncaster
DN4 5DD

Studio: 01302 361 024
Fax: 01302 321 343
www.bgwdesignstudio.com

London
Unit 6a
11 Plough Yard
London
EC2A 3LP

Studio: 020 3 35502297