



section/construction details 1:50m:-

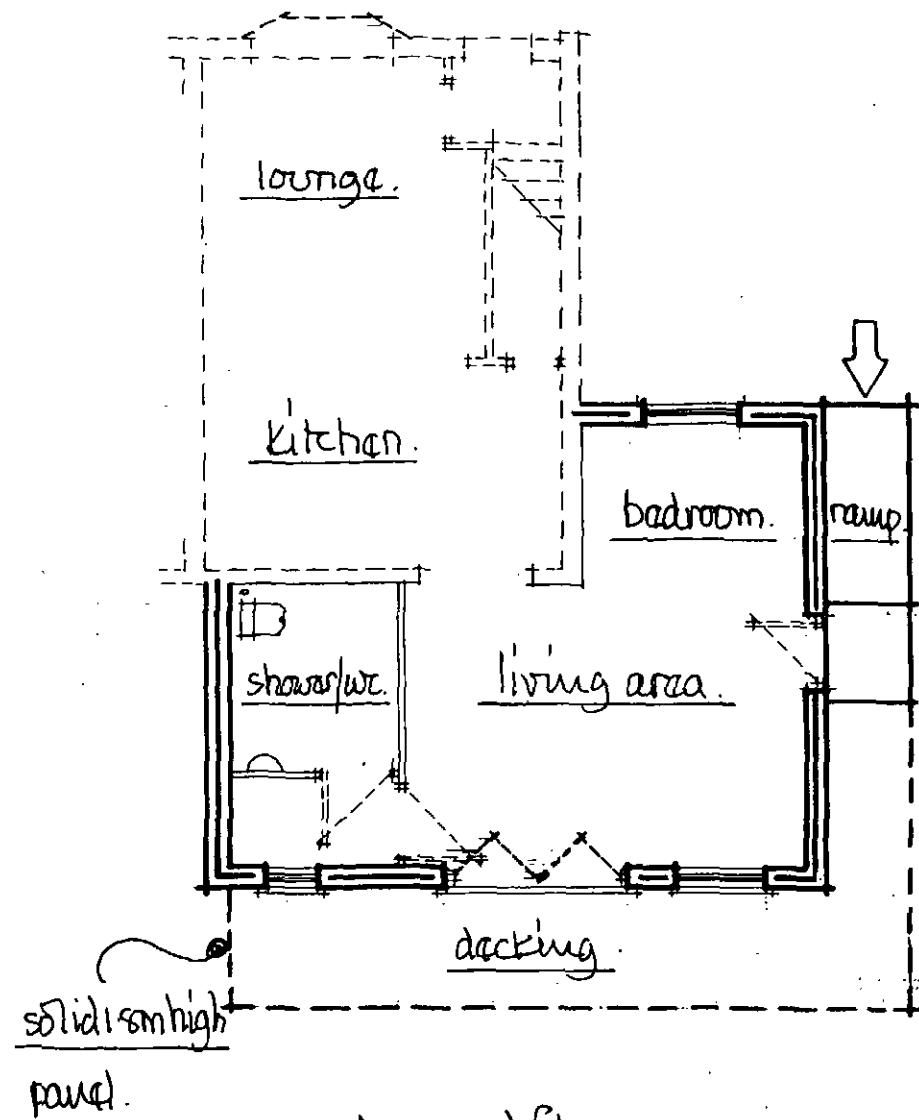

proposed ground floor.

proposed rear view.

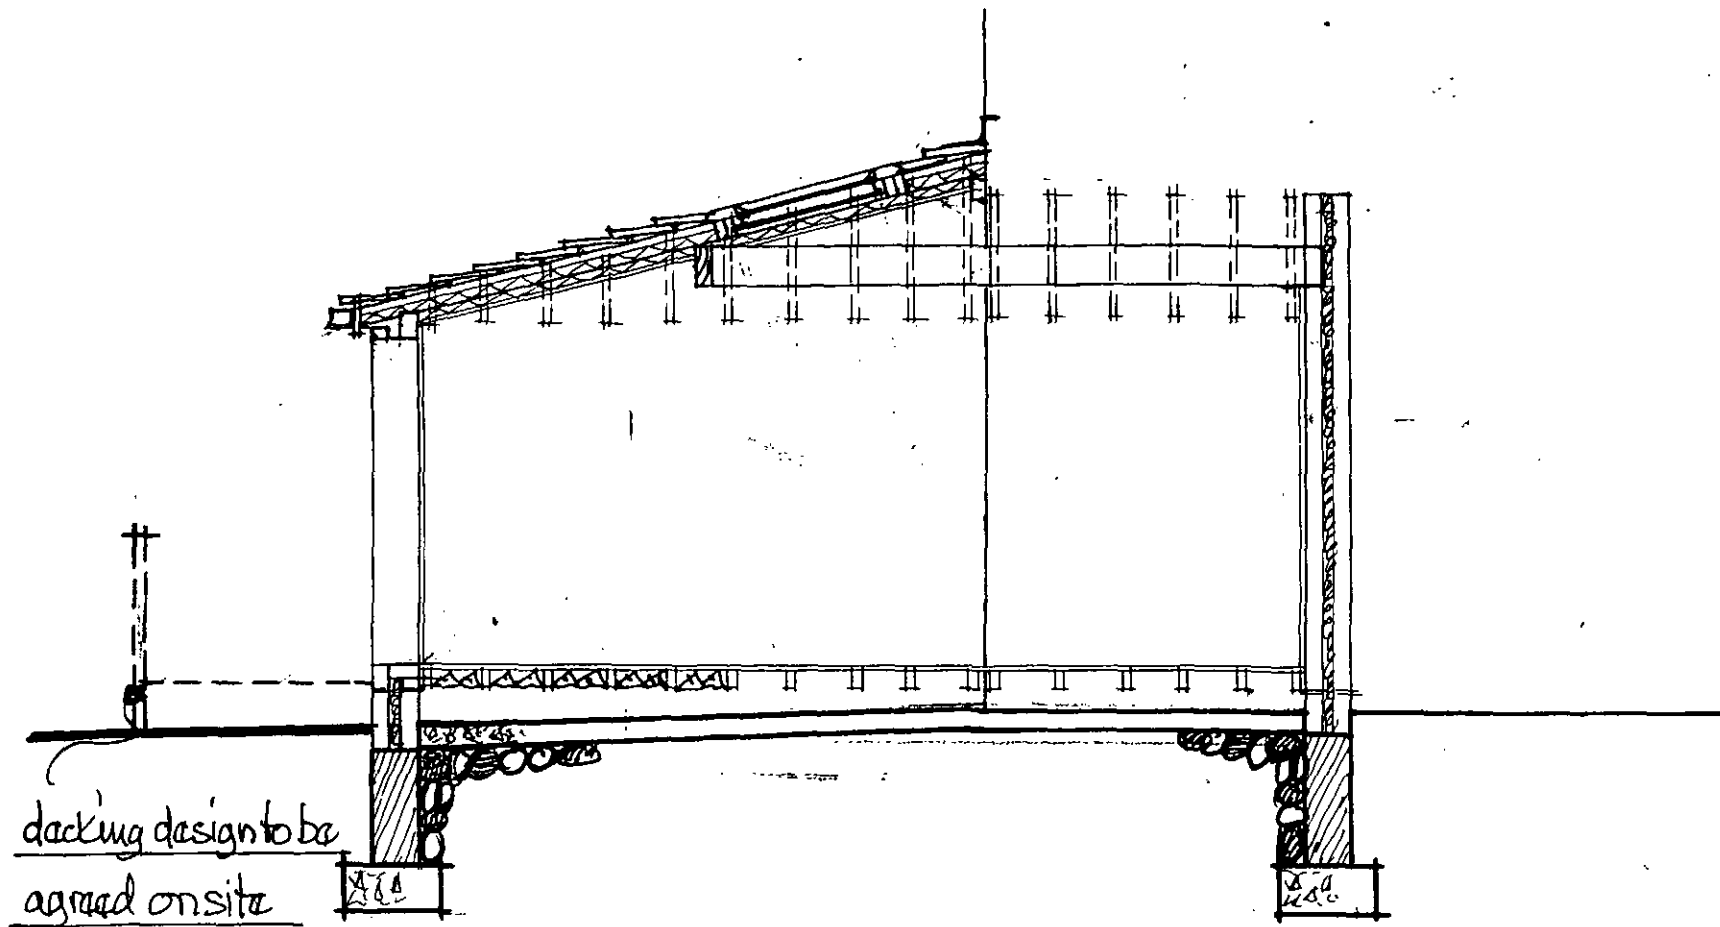


proposed side view from no 26.

scale 1:100m.

proposed front view.

proposed side view from no 22 rear garden.

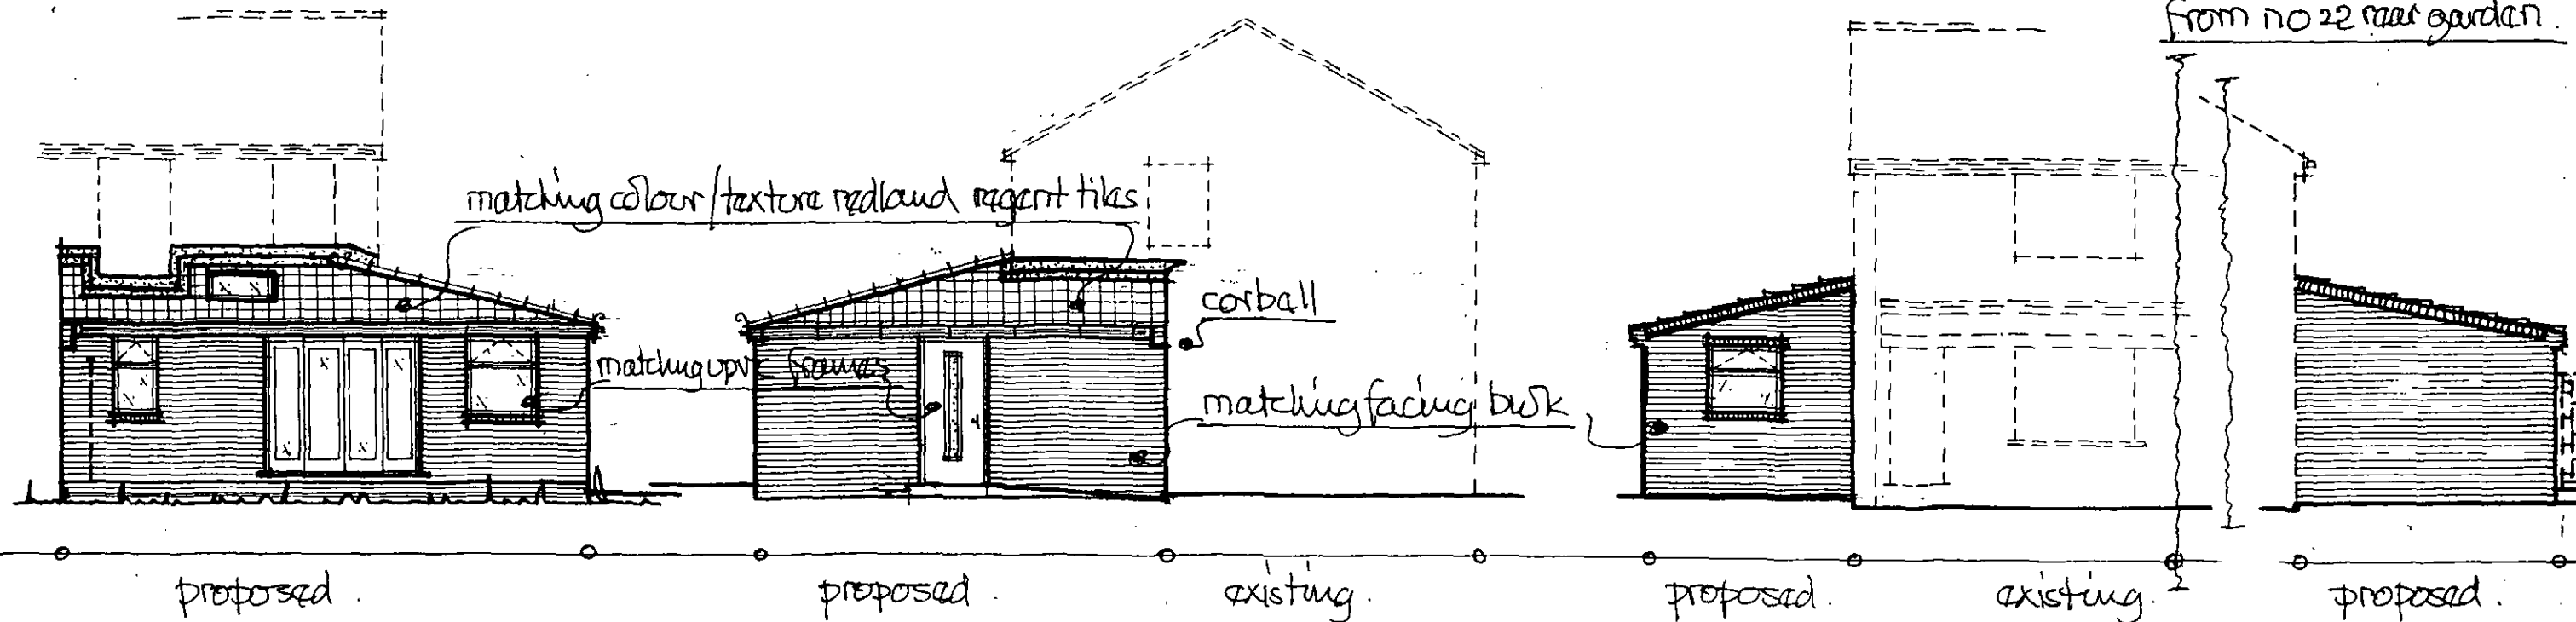

FAO Matthew Woodward
Planning Services
re 2013/0056.

