


Address: Office 1, Askern House,
Askern, Doncaster, DN6 0AA
Email: info@3dppd.co.uk
Kevin Oliver: 07988202723
Elizabeth Oliver: 07723317685

All dimensions and sizes to be verified by the Contractor on site.
Plans only to be used on the site for which designed.
Precision Plan Drawing will have no liability for any errors or inaccuracies.
© This drawing is subject to copyright of Precision Plan Drawing Limited.
Reproduced from OS map by permission of Ordnance Survey® on behalf of The Controller of Her Majesty's Stationery Office. © Crown copyright . 2019 All rights reserved.
License No 0100031673

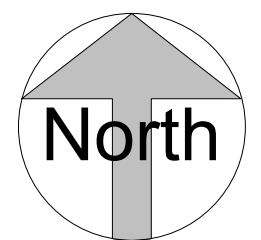

No.	Description	Date


PROJECT ADDRESS
**120 Barnsley Road
Goldthorpe
Rotherham
S63 9AW**

PROJECT NAME
**Boundary Wall over 2m and
Detached Sectional Garage**


SHEET NAME			Existing Plans
DRAWN BY KO	CHECKED BY LO	DATE 29/06/21	
SCALE (@A2) As indicated		PROJECT NUMBER 1428	
DRAWING NUMBER E101		REV	




1 Existing Location Plan
1 : 1250

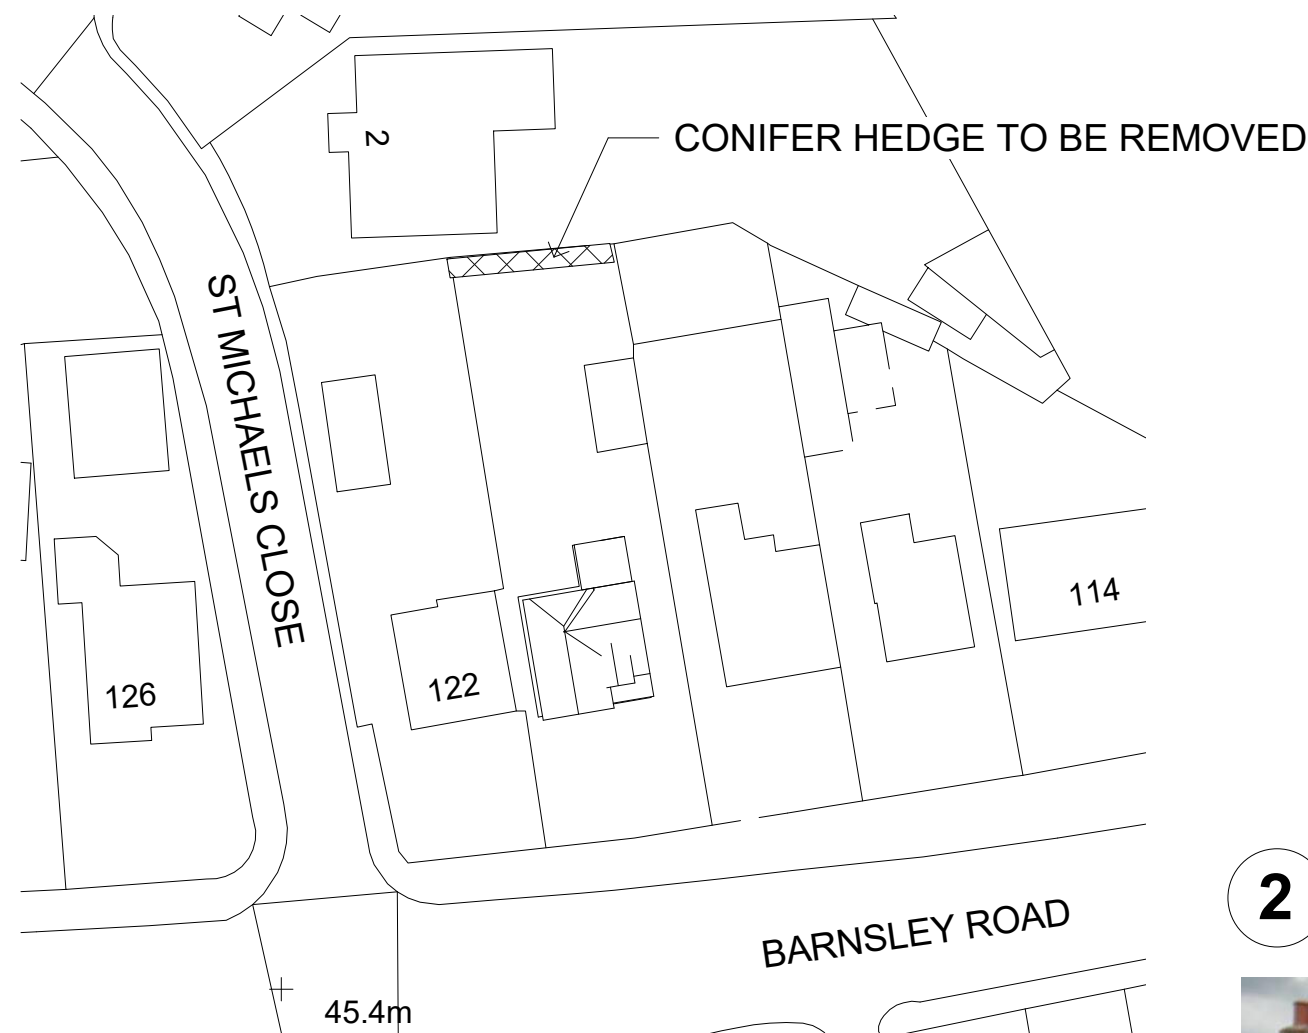

3 Proposed Block Plan
1 : 500

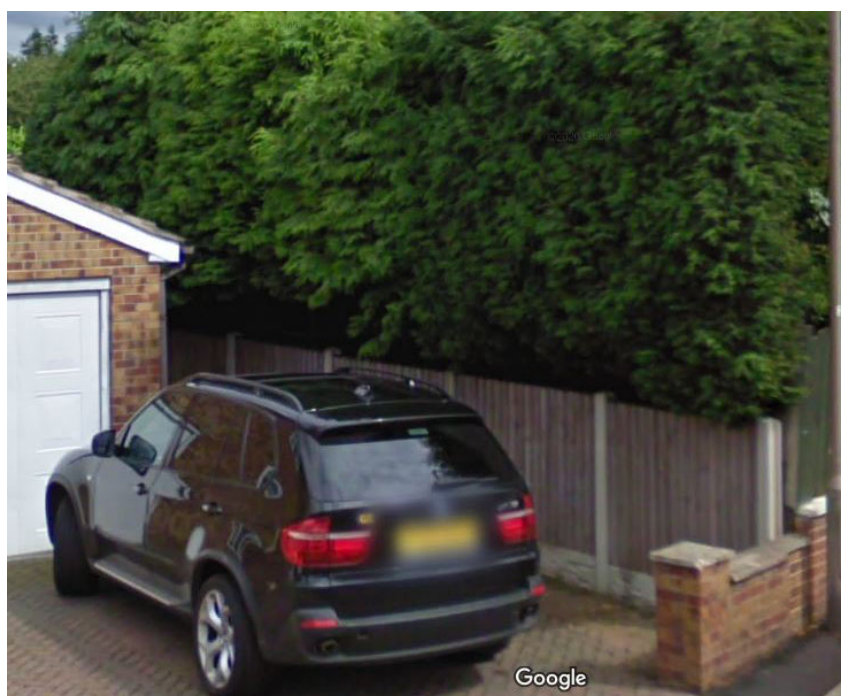


REAR VIEW OF HEDGE 1 TO BE REMOVED AND REPLACED WITH WALL

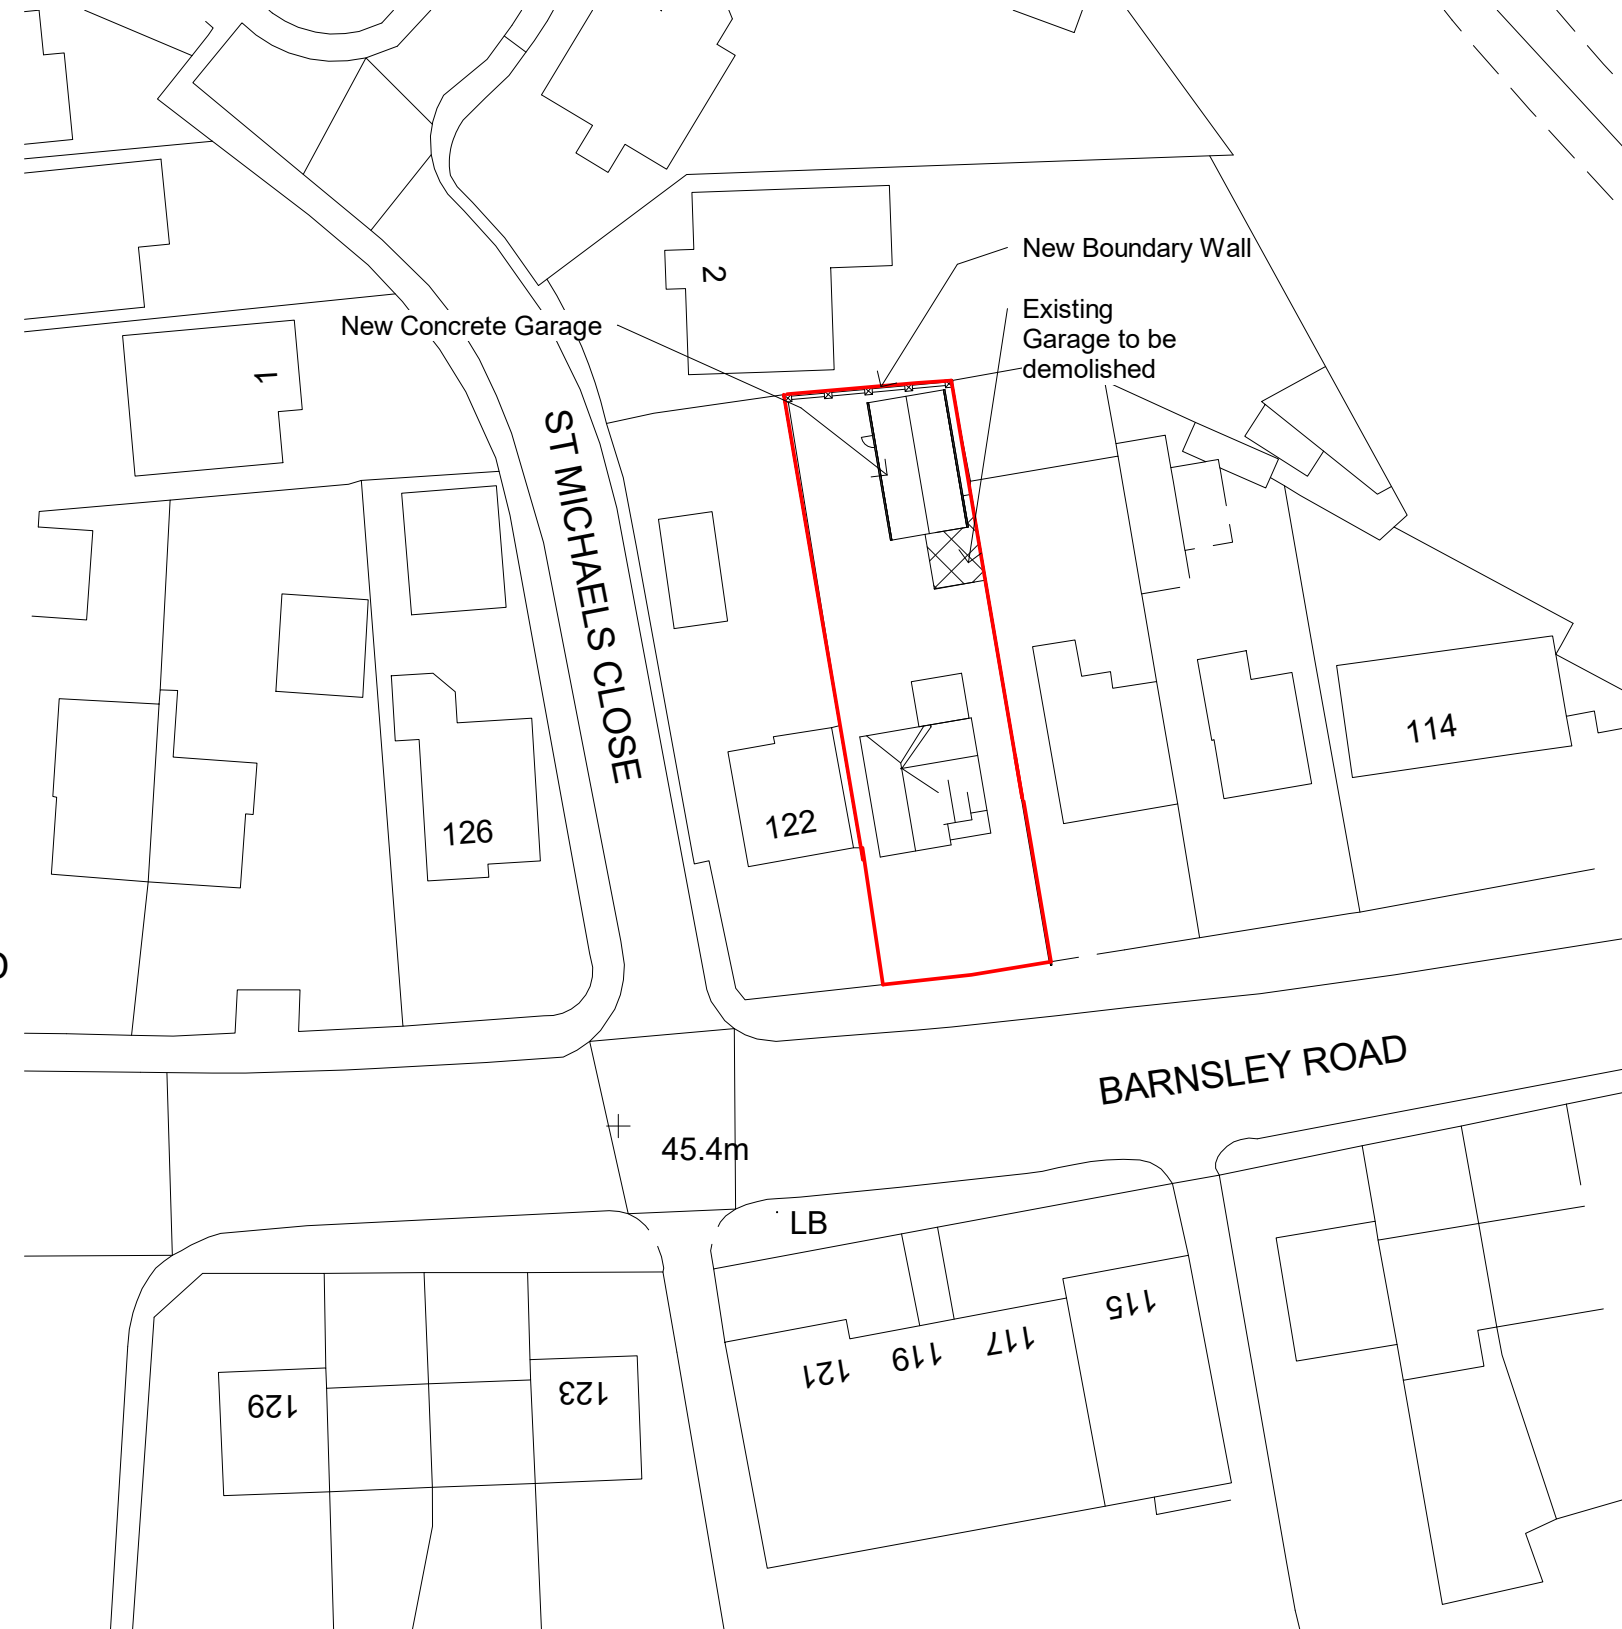

2 Proposed Block Plan
1 : 500



EXISTING FRONT VIEW SHOWING DRIVE AND EXISTING GARAGE FRONT

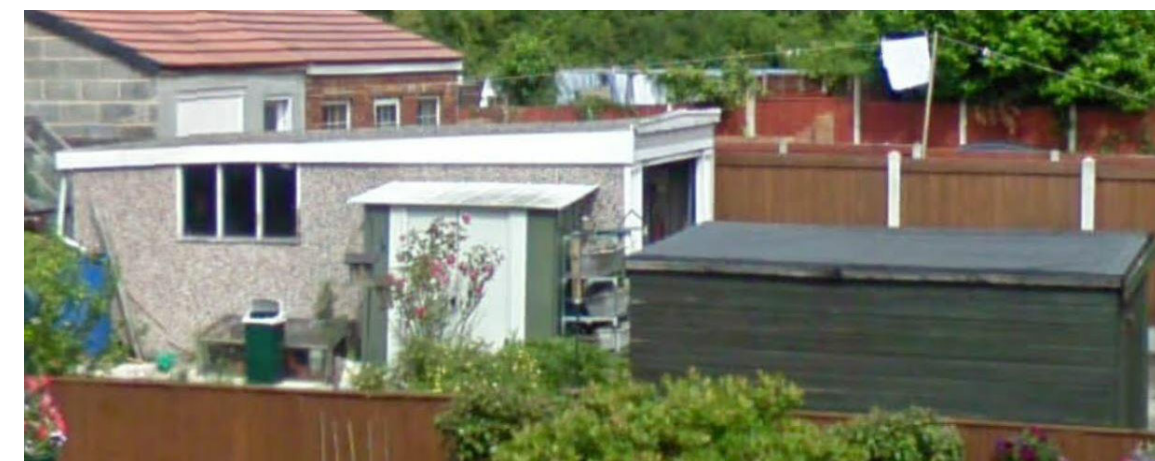

EXISTING SIDE OF SECTIONAL GARAGE

5 0 5 10 15 20 25
SCALE 1:500 m