


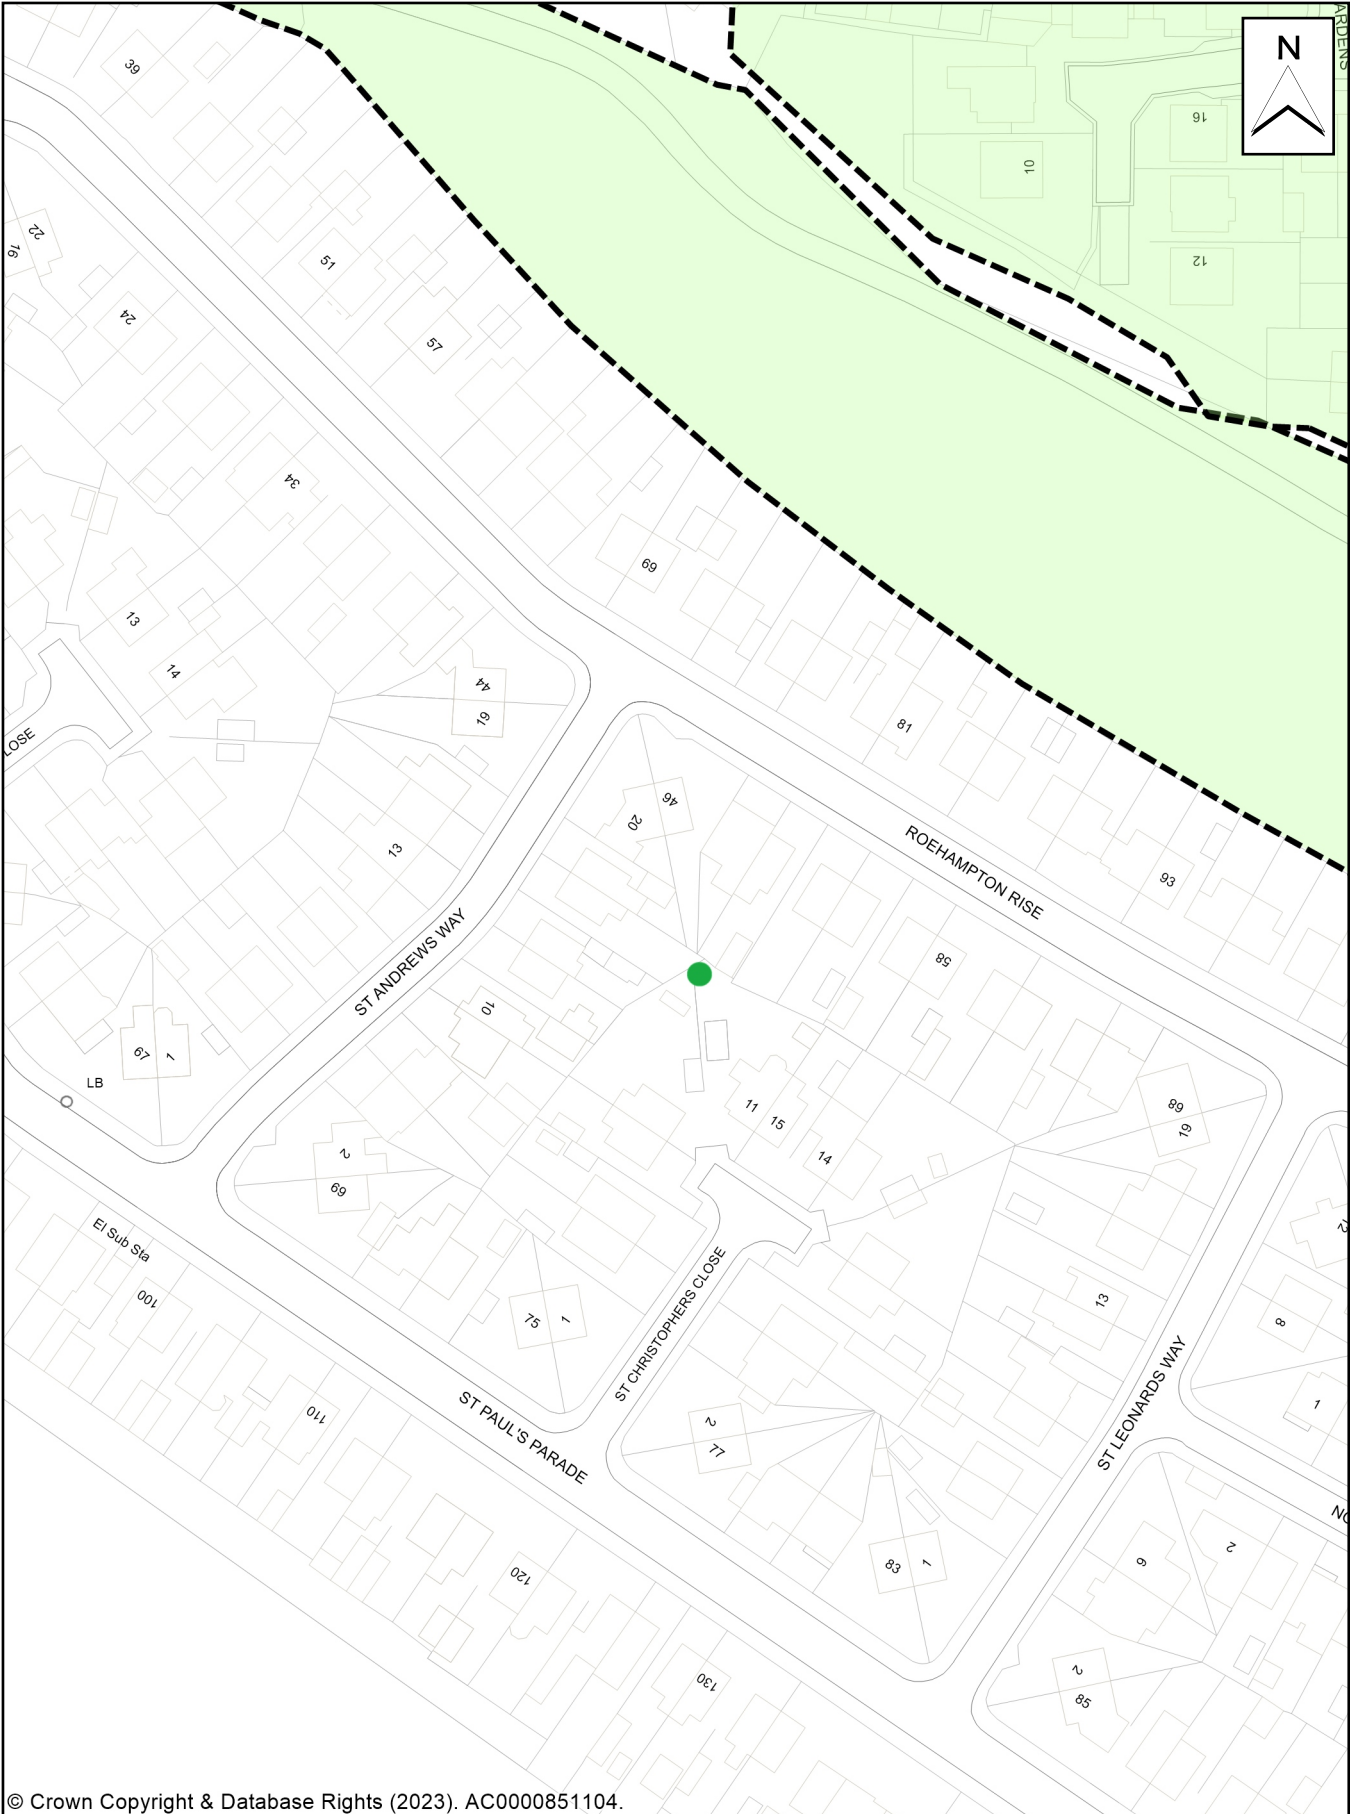

© Crown Copyright & Database Rights (2023). AC0000851104.

Drawn by:	Roddiss , Rachael	Title: 11 St Christophers Close, Ardsley.	
Date:	Tuesday, October 3, 2023		
Drawing No:			
Scale:	1:1250		