
DRAWING No.1

BLOCK PLAN

443 Rotherham Road S71 1UX

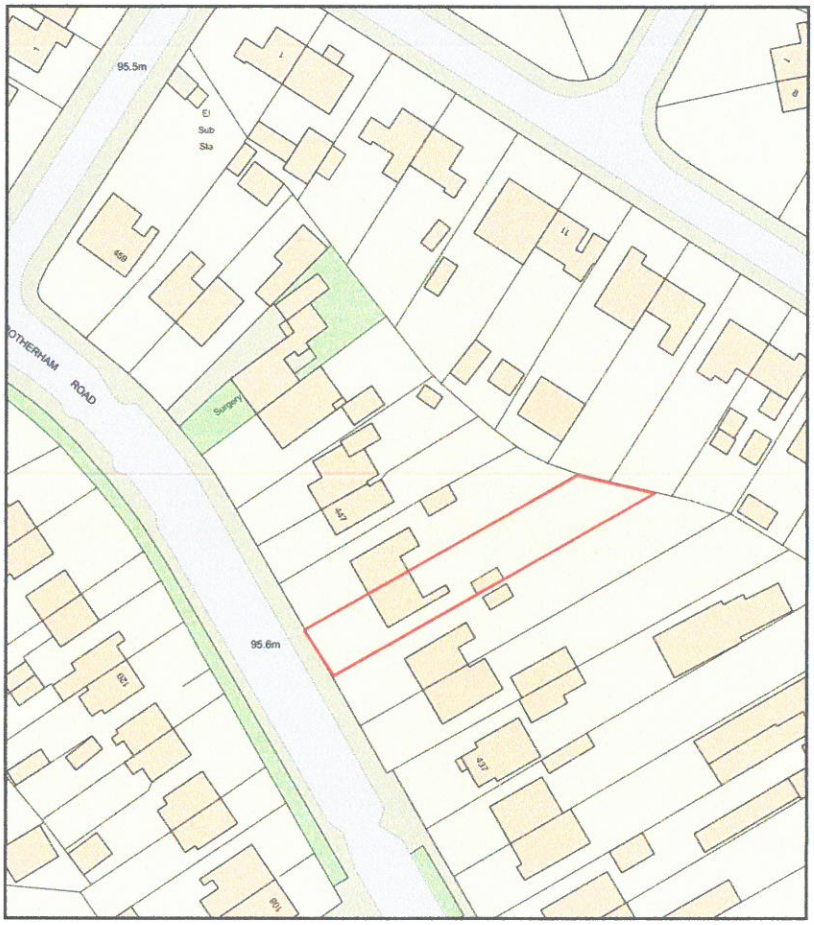

0 50

Metres

N

ReQuestaPlan

Plan Produced for: Mr S Boothroyd

Date Produced: 23 Jul 2023

Plan Reference Number: TQRQM23204153944977

Scale: 1:1250 @ A4

© Crown copyright and database rights 2023 OS 100042766