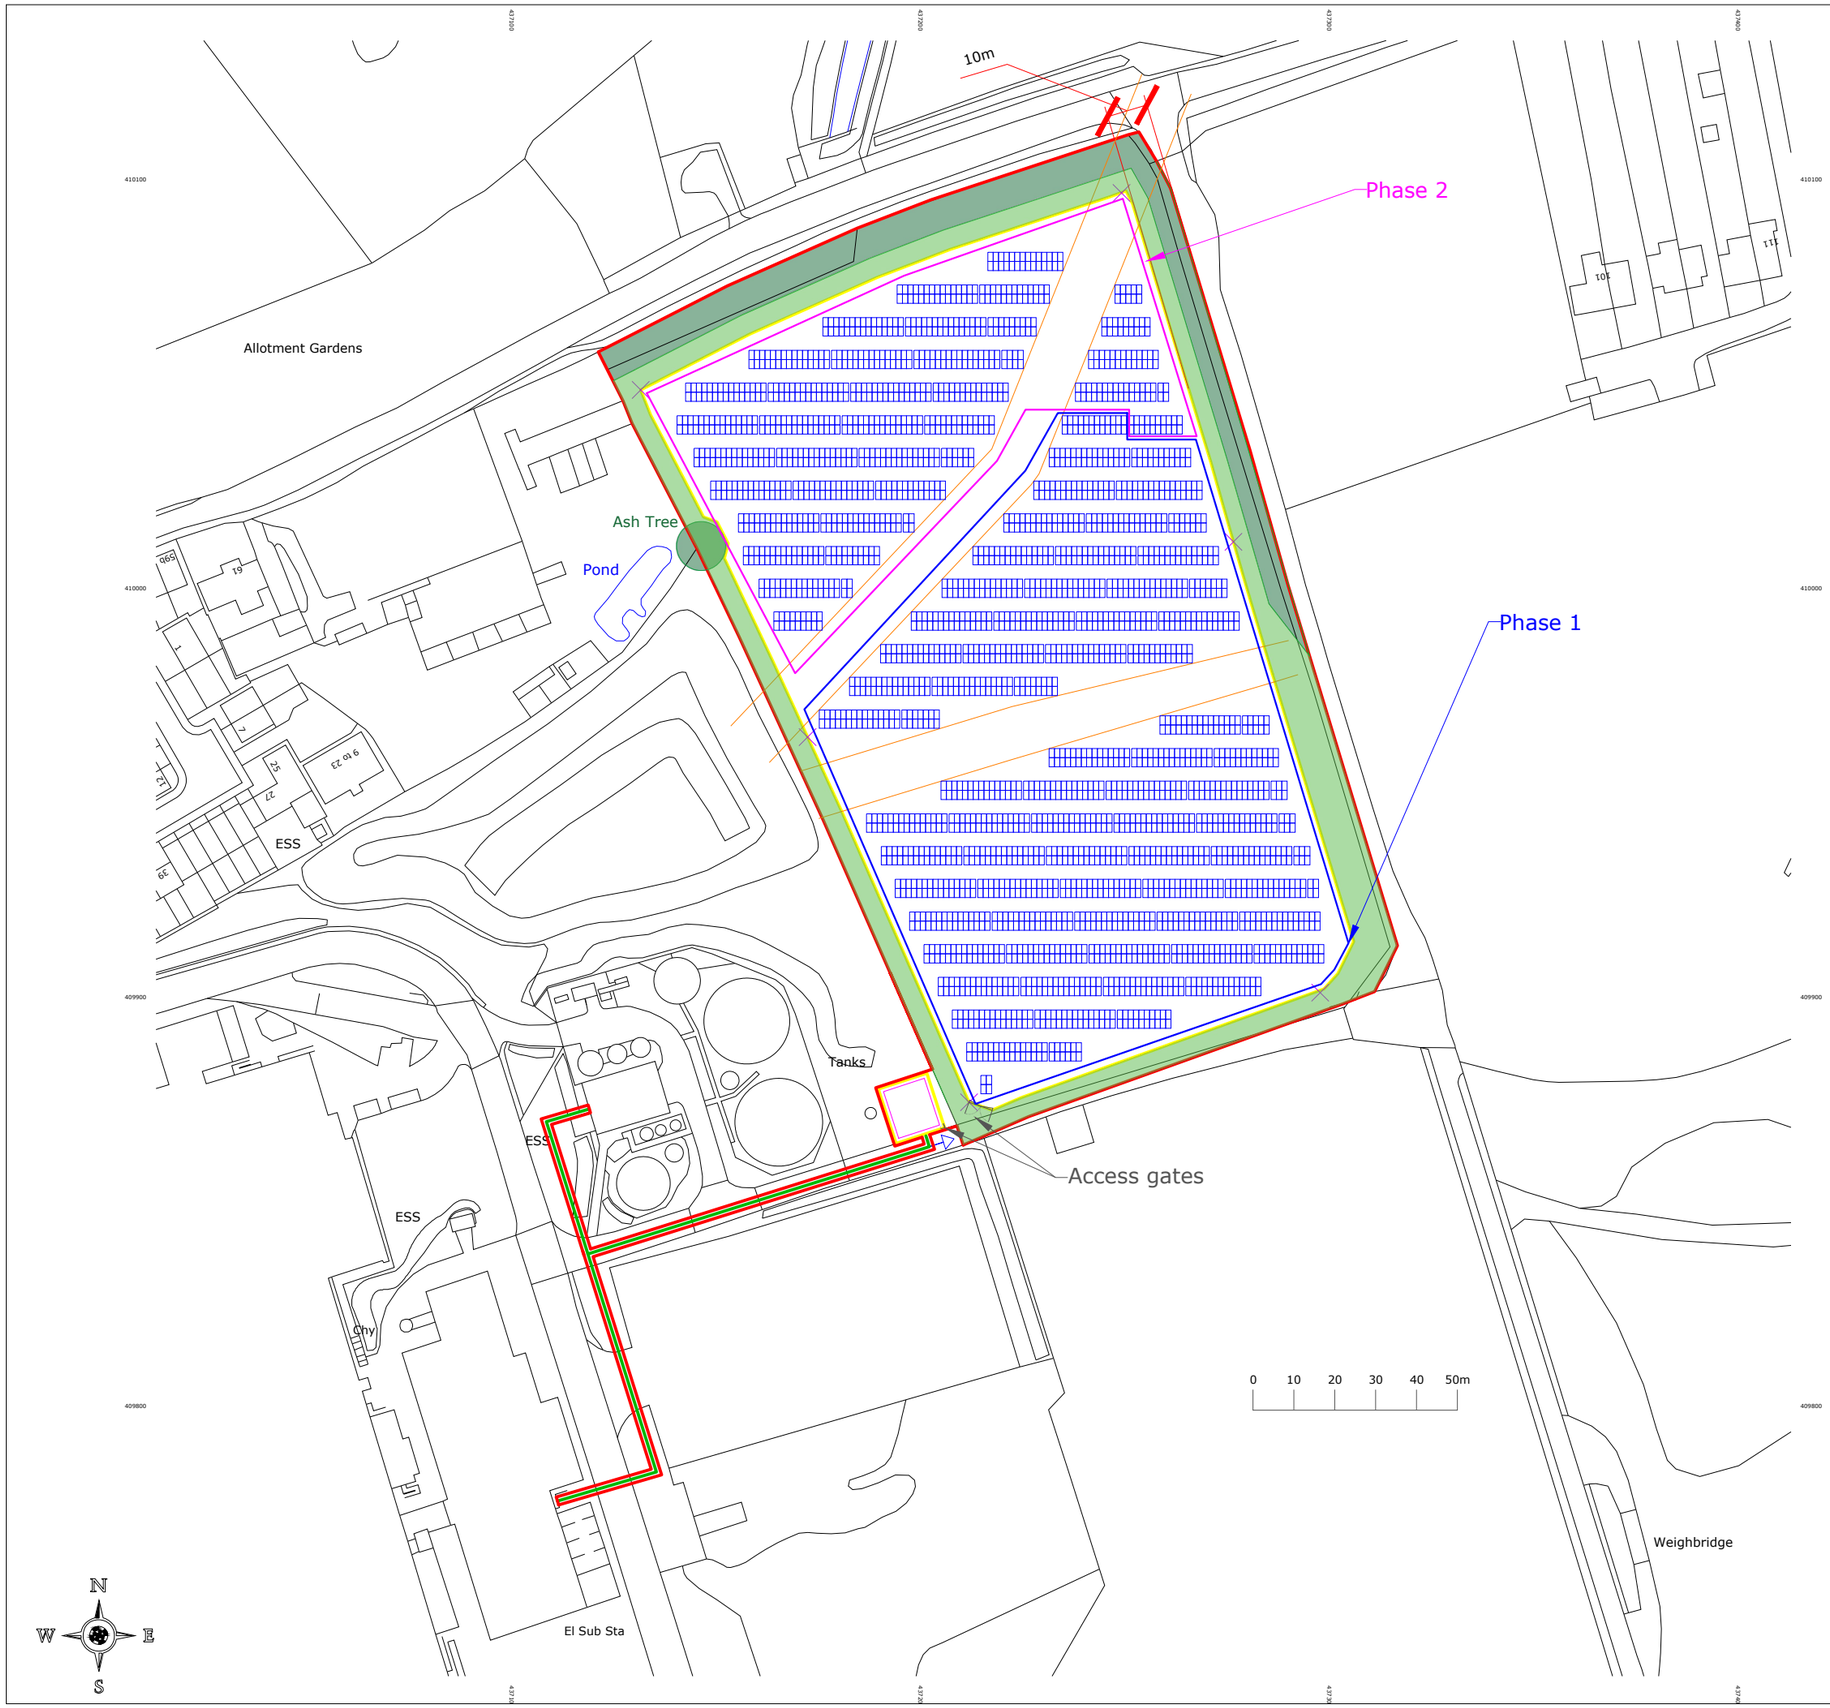


DRAWING LEGEND

1. System Details
   - 1.1. Installed Power: 1992.58 kWp
   - 1.2. Installed Modules: 2974
   - 1.3. Module Power: 670Wp each
   - 1.4. Module Inclination: 20°
   - 1.5. Mounting System: Hi-tech

PV Modules: STP670S-D66/Wmh
Power: 670Wp
Dimensions: 2384x1303x35mm

Landscape screening / biodiversity enhancement zone

H2A - Hedgerow (priority habitat)

Application Site Boundary

2.4m Mesh weld fencing in colour: moss green

Substation area (transformer enclosed within 2.4m green mesh weld fencing with single access gate)

Existing secure access retained

Double leaf gate - 2 x 3m wide green mesh gates with green frame

6m high CCTV poles

Easement zone due to pipes

Cable Routes

Rev	Description	Dwn	Chck	Date
G	Revised gate position	SA	JP	06/09/2023
F	Orange MH omitted	CR	FB	29/08/2023
E	Phase 2 boundary amended	FB	CR	24/08/2023
D	Changed type of fence	SA	CR	22/08/2023
C	Hatched green area redone	SA	CR	16/08/2023
B	Revised layout with easement zones	SA	CR	14/08/2023
A	Revised Biodiversity boundary	SA	CR	20/06/2023

PHOTON ENERGY

© Photon Energy Ltd
8 Windsor Square
Silver Street
Reading, RG1 2TH

Tel +44 118 997 7470
info@photonenergy.co.uk
www.photonenergy.co.uk
All rights reserved

Project Number: I2010

Project Name: Premier Foods

Drawing By: Sara Abdel Ahad

Scale: 1:1500 @ A3

Checked By: Cathy Ross

Date: 15/06/2023

Drawing Name: Planning PV layout

Drawing No: I2010-000-01

Rev: G