LOCATION PLAN
SCALE 1:50,000

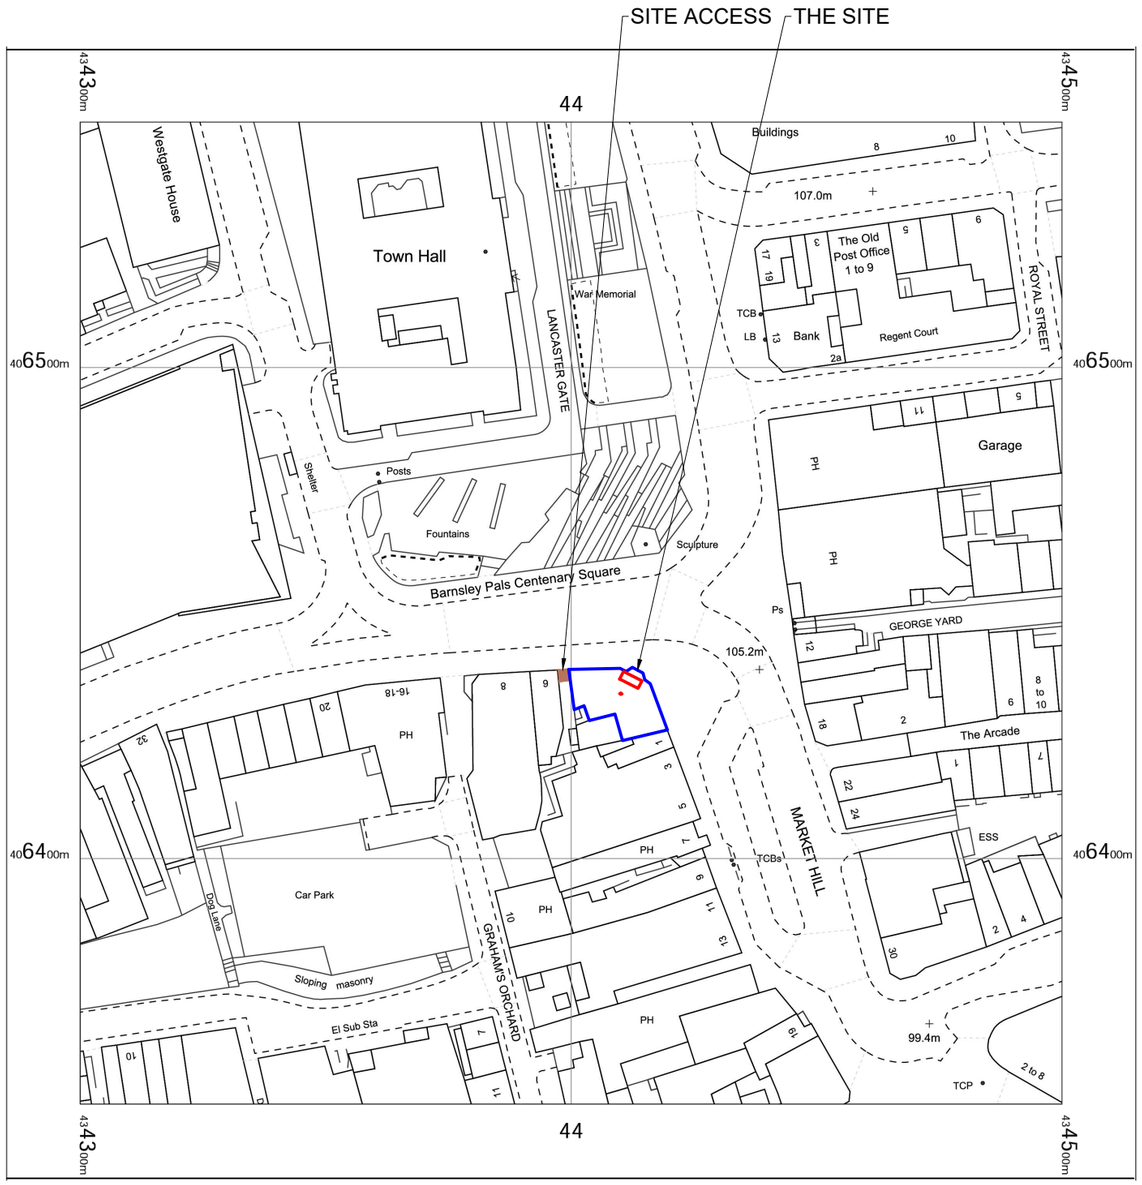

LOCATION PLAN
SCALE 1:1250

©2020 Cellnex
All rights reserved. No part of this publication may be reproduced, stored in a retrieval system or transmitted in any form or by any means (Electronic, Mechanical, Photocopying, Recording or otherwise), without the prior written consent of the Company.

NOTES

BASED UPON ORDNANCE SURVEY DIGITAL DATA WITH THE PERMISSION OF THE CONTROLLER OF HIS MAJESTY'S STATIONERY OFFICE, © CROWN COPYRIGHT. LICENCE NO. AC0000806982

O.S. LANDRANGER MAP No. 110

	PROJ No			
	PROJ No			
	PROJ No			
2	PROJ No 3MN095 REVISED LEGAL PLAN	29/03/24	TCS	TCS
1	PROJ No 9WA381 LEGAL PLAN	04/08/20	TCS	KG
ISS	REVISION	DATE	DRN	APP

cellnex
driving telecom connectivity
CELLNEX UK
R+, 4TH FLOOR, 2 BLAGRAVE STREET, READING, RG1 1AZ
Tel. 020 4526 8553

SITE No 87331
BARNSLEY MARKET HILL
BLAH BAR
1 MARKET HILL
BARNSLEY
SOUTH YORKSHIRE
S70 2PU

NGR SE 34410 06436
OS GRID 434410 406436

TITLE
LOCATION PLAN

SCALE SEE DRAWING

DRAWN	TCS	03/08/20
APPROVED	TCS	29/03/24

DRG No. 87331-00-004-ML002
Sheet 1 of 1
Rev 2

A3