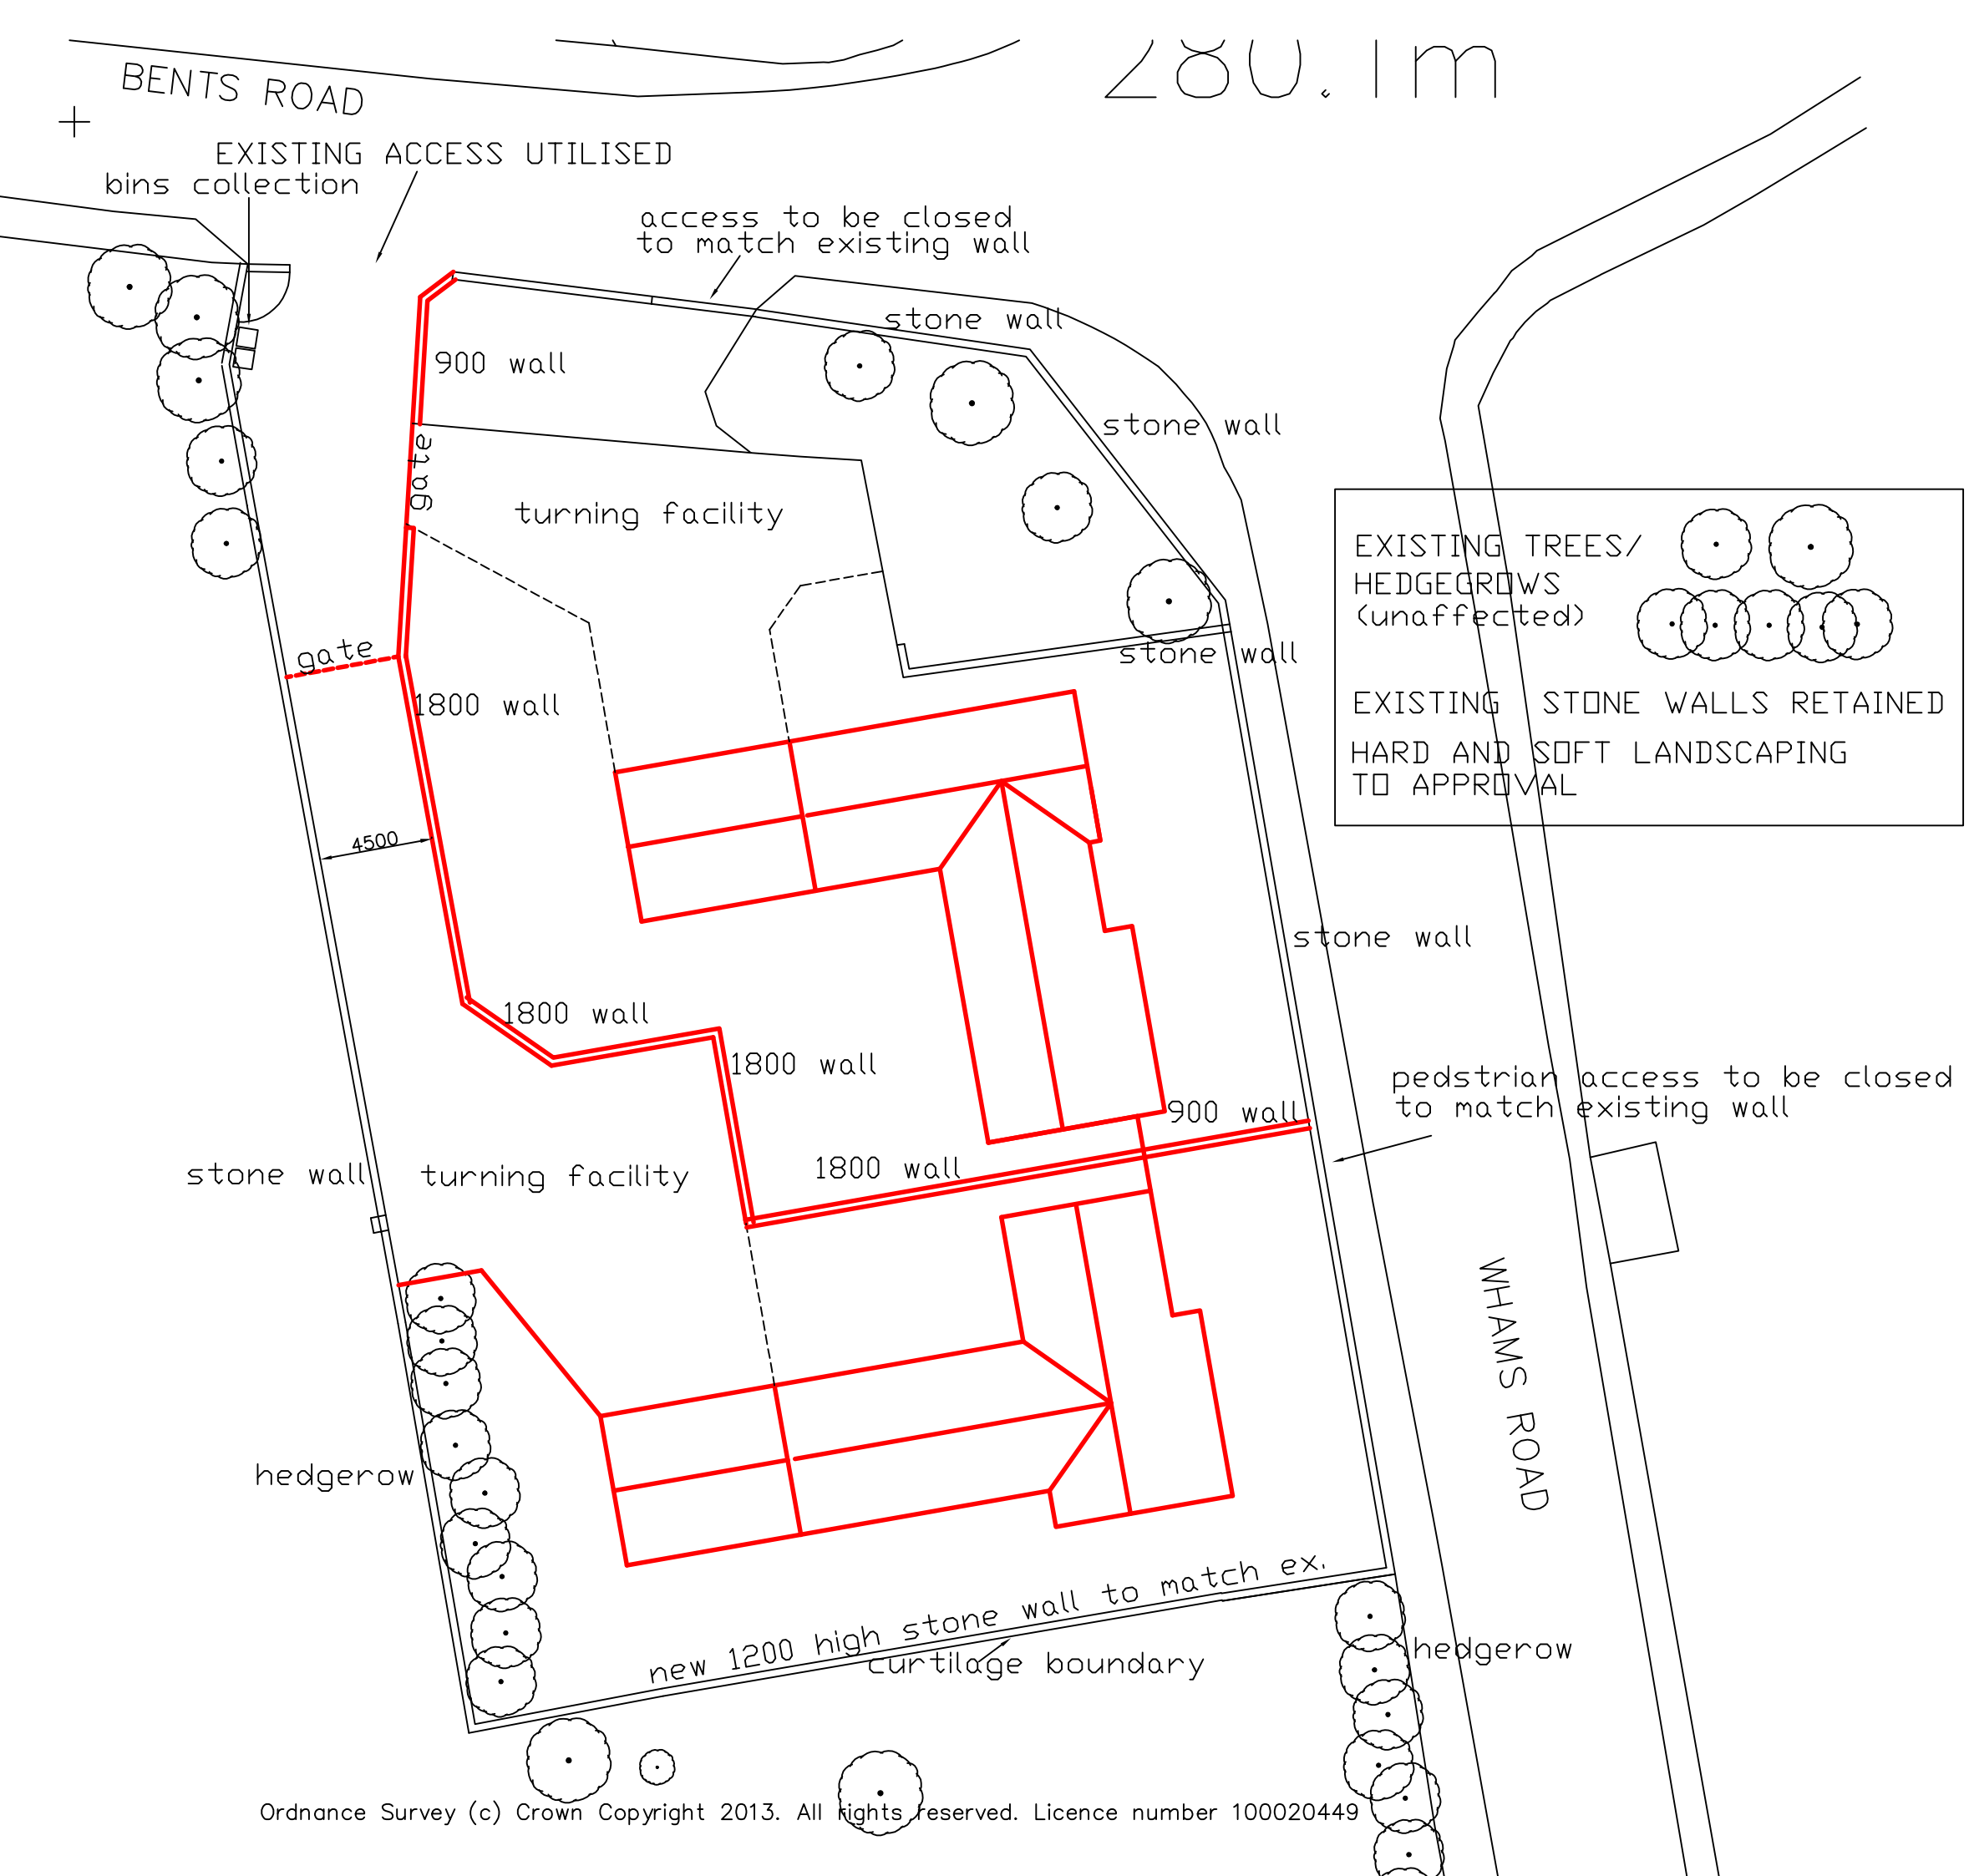



Ordnance Survey (c) Crown Copyright 2013. All rights reserved. Licence number 100020449

EXISTING TREES/
HEDGEGROWS
(unaffected)

EXISTING STONE WALLS RETAINED

HARD AND SOFT LANDSCAPING
TO APPROVAL

| Rev. | Date | Description |
|---|---|---|
| | | |
| | | |
| | | |

All measurements to be checked on site and not scaled from this drawing

BRYAN J. FREWIN AND ASSOCIATES
Town Planning and Development Consultants
LAMPLUGH HOUSE
15 LAMPLUGH ROAD
BRIDLINGTON YO15 2JU
TEL. 01262 605605

Job Title

**PROPOSED TWO DWELLINGS AND GARAGES
HAZLE HEAD CENTRE
WHAMS ROAD, CROW EDGE
PENISTONE
SOUTH YORKSHIRE S36 4HJ**

Drawing Title

**SITE LAYOUT PLAN
-PLANNING**

Client

**BLACKSTONE DEVELOPMENTS LTD.**

Scale: **1: 250**

Drawn: **BJF**

Date: **JANUARY 2014**

© Bryan J. Frewin M.R.T.P.I

Drg. No.: **BLA/HAZ/14/5-SUB**

Rev.