1800MM HIGH BOUNDARY FENCE

TREE TO BE RETAINED

1800MM HIGH BOUNDARY FENCE

10M

B

BINS

PLOT 9

1800MM HIGH BOUNDARY FENCE

BINS

BINS

PLOT 8

TREE TO BE RETAINED

PLOT 7

1800MM HIGH BOUNDARY FENCE

PLOT 6

BINS

TREE TO BE RETAINED

GATE GATE

BINS

BINS

No26-28

A

131.075

1800MM HIGH BOUNDARY FENCE

PLOT 12

2.4 2X 43M VISIBILITY SPLAYS TO EACH SIDE OF NEW ENTRANCE

CAR PARK

132.075

BINS

PLOT 11

BINS

GATE

PLOT 10

LP

133.075

PLOT 5

TREES TO BE REMOVED

EXISTING ENTRANCE TO BE REMOVED AND FOOTWAY REINSTATED TO L.A. APPROVAL

PLOT 4

NO-BUILD ZONE TO 3M EACH SIDE OF EXISTING SEWER

134.075

BINS

PLOT 3

BINS

PLOT 2

NEW ENTRANCE TO L.A. APPROVAL

A

GREENFOOT LANE

B

BINS

BINS

NO-BUILD ZONE TO 3M EACH SIDE OF EXISTING SEWER

TREE TO BE RETAINED

PLOT 1

TREE TO BE REMOVED

TREE TO BE REMOVED

1800MM HIGH BOUNDARY WALL

Hillder House

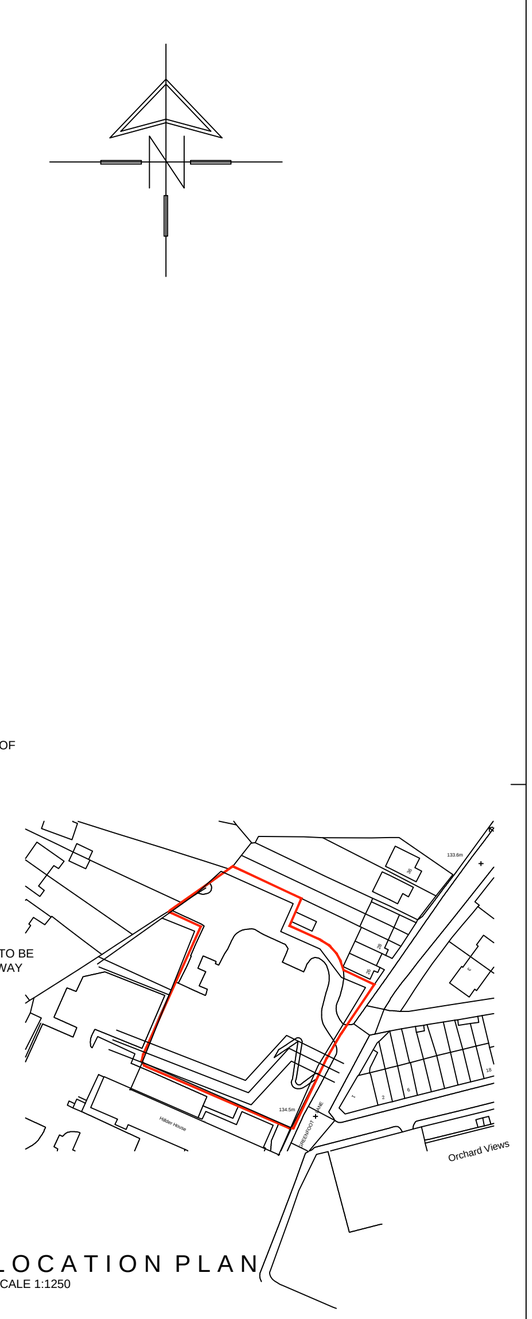

LOCATION PLAN

SCALE 1:1250

White Agus PARTNERSHIP

8 MORSTON BUSINESS PARK, WHALEY ROAD, BARUGH GREEN, BARNSLEY, S75 1HQ

Phone: 01226 208482
Fax: 01226 283030

Email: info@whiteaguspartnership.co.uk
Web: www.whiteaguspartnership.co.uk

ARCHITECTURAL SERVICES AND SURVEYORS

Project.	Client.
RESIDENTIAL DEVELOPMENT GREENFOOT LANE BARNSLEY	RICHFIELD DEVELOPMENTS
Drawing Title. SITE PLAN	Date. APRIL 2015 / Scale. 1:200 @ A2
	Ref. 14-106 / Dwg. No. 02 / Rev.

Date	Suffix	Description	Date	Suffix	Description