




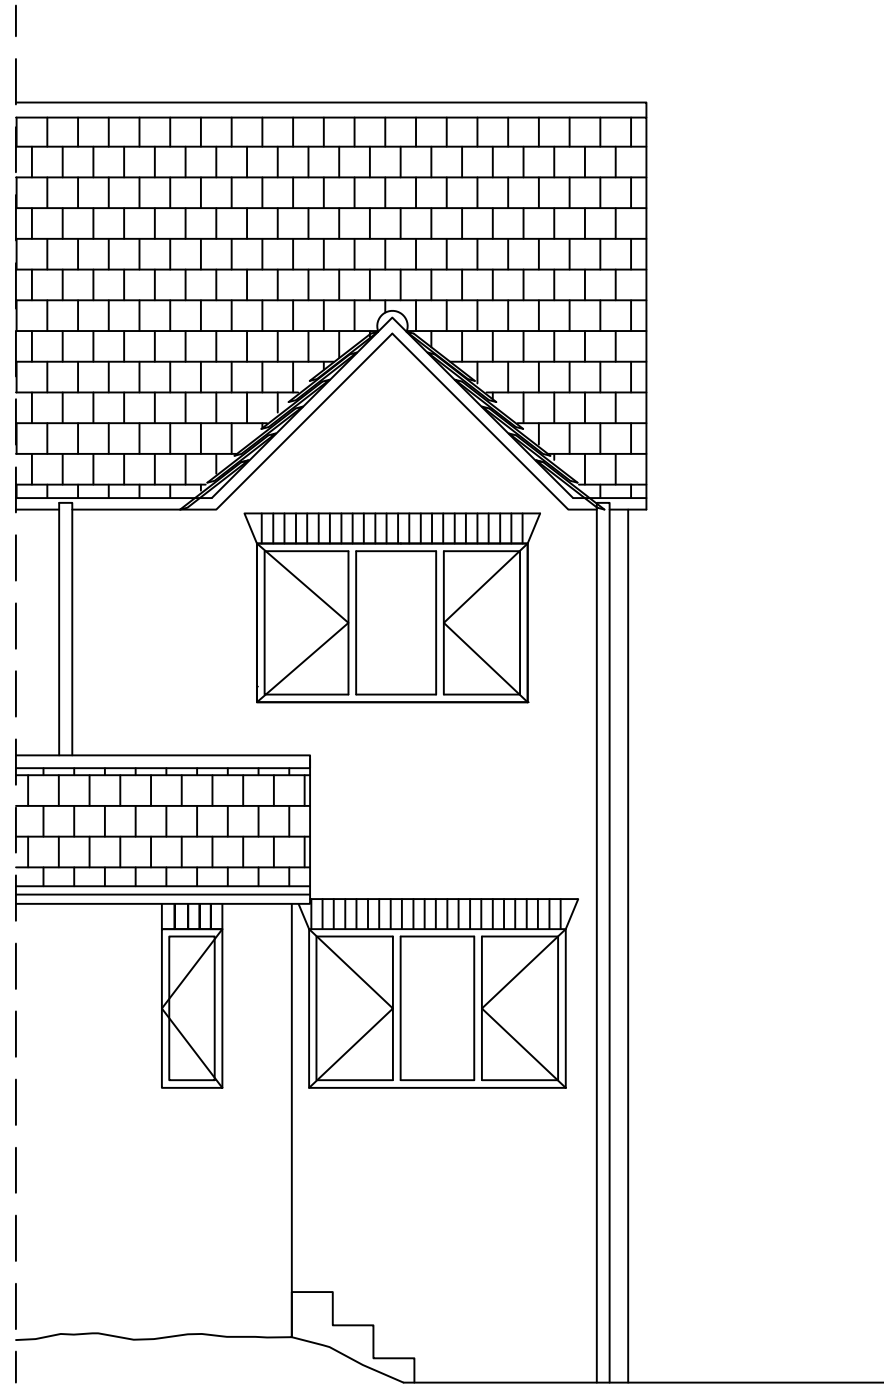

Existing Front Elevation

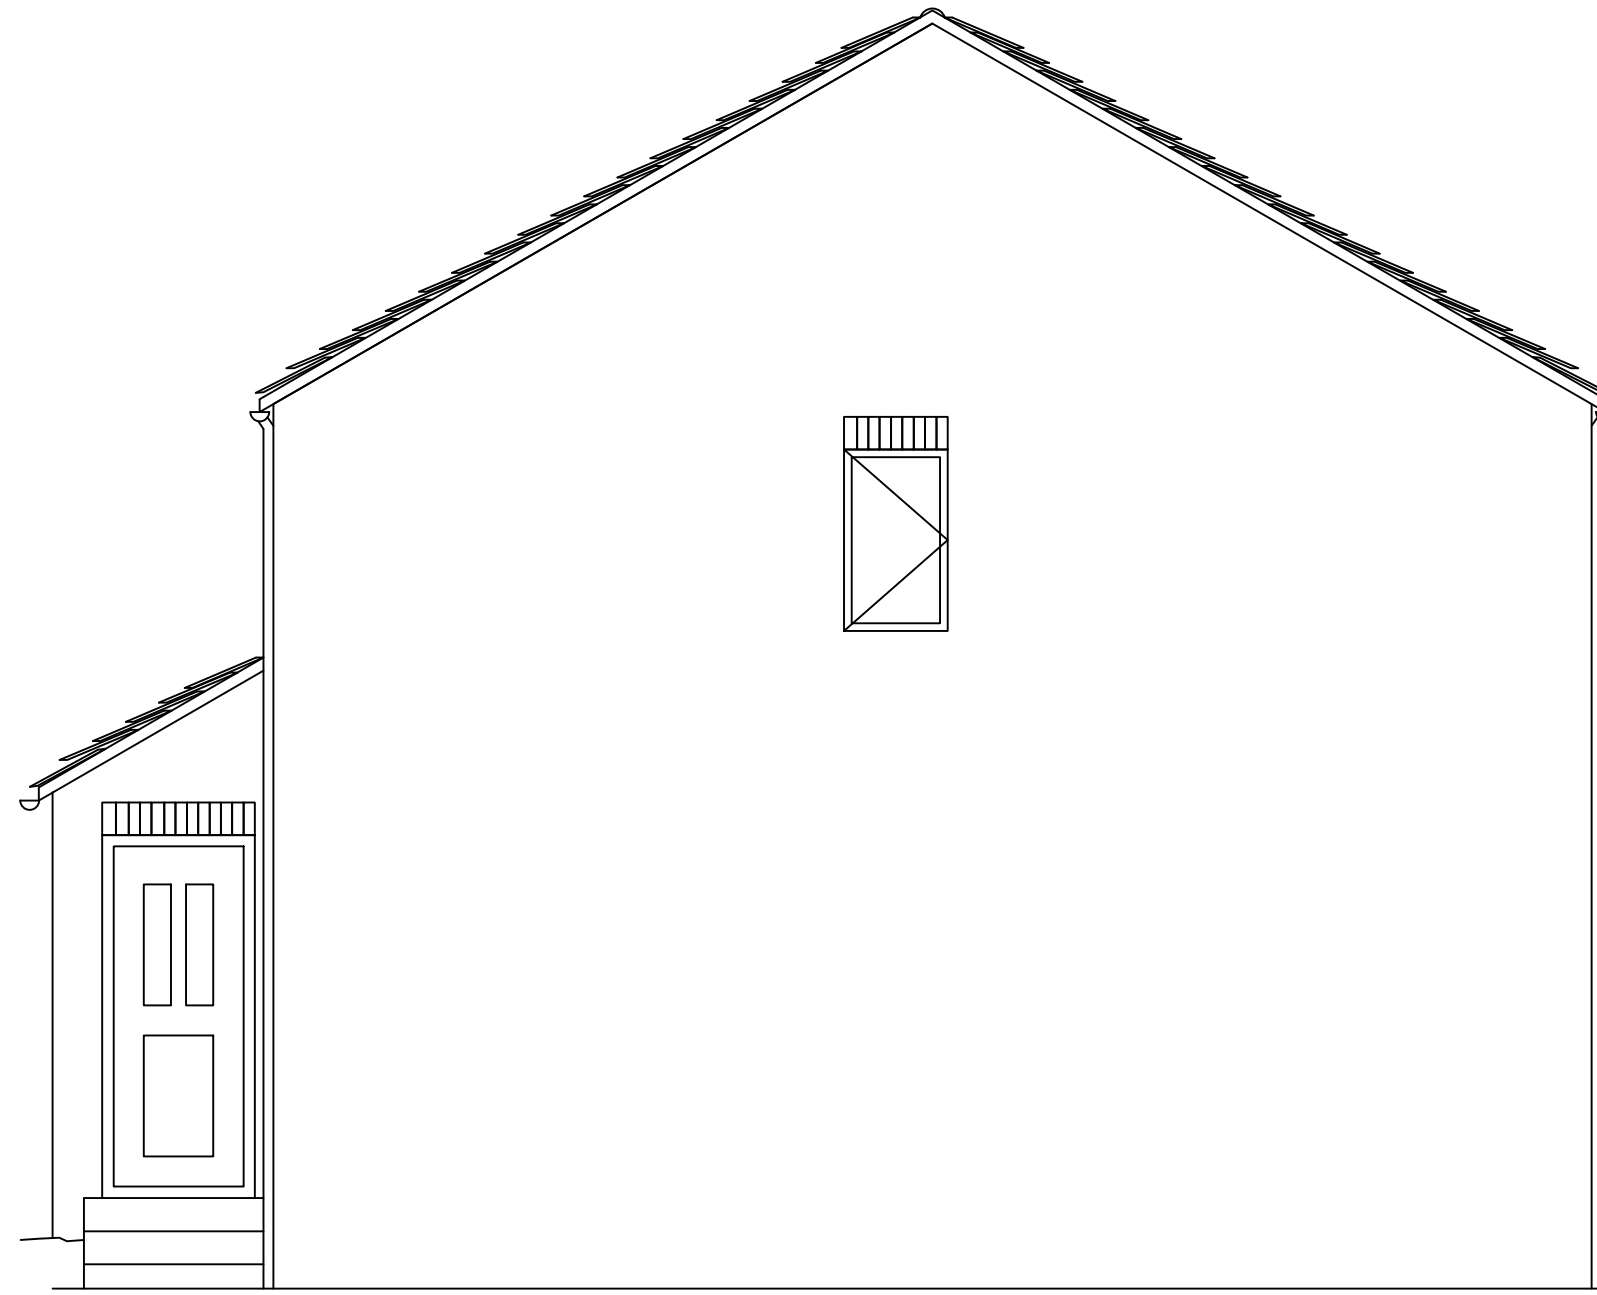


Existing Side Elevation

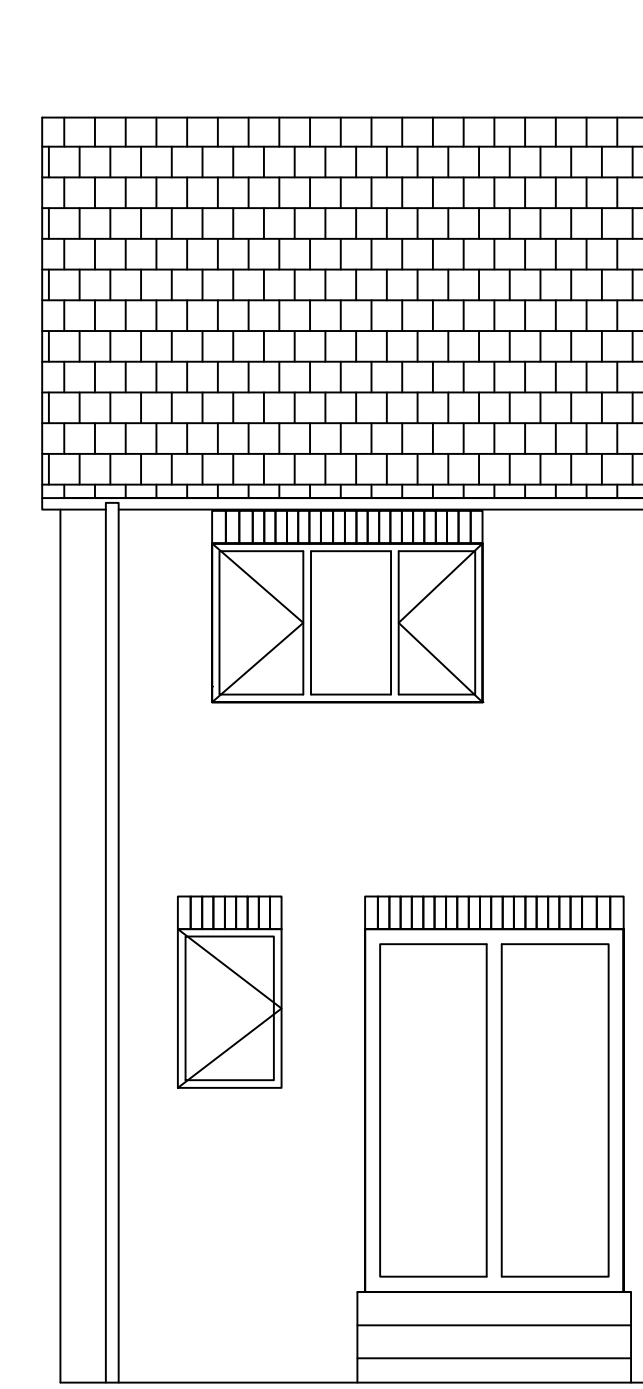


Existing Rear Elevation



Proposed Front Elevation

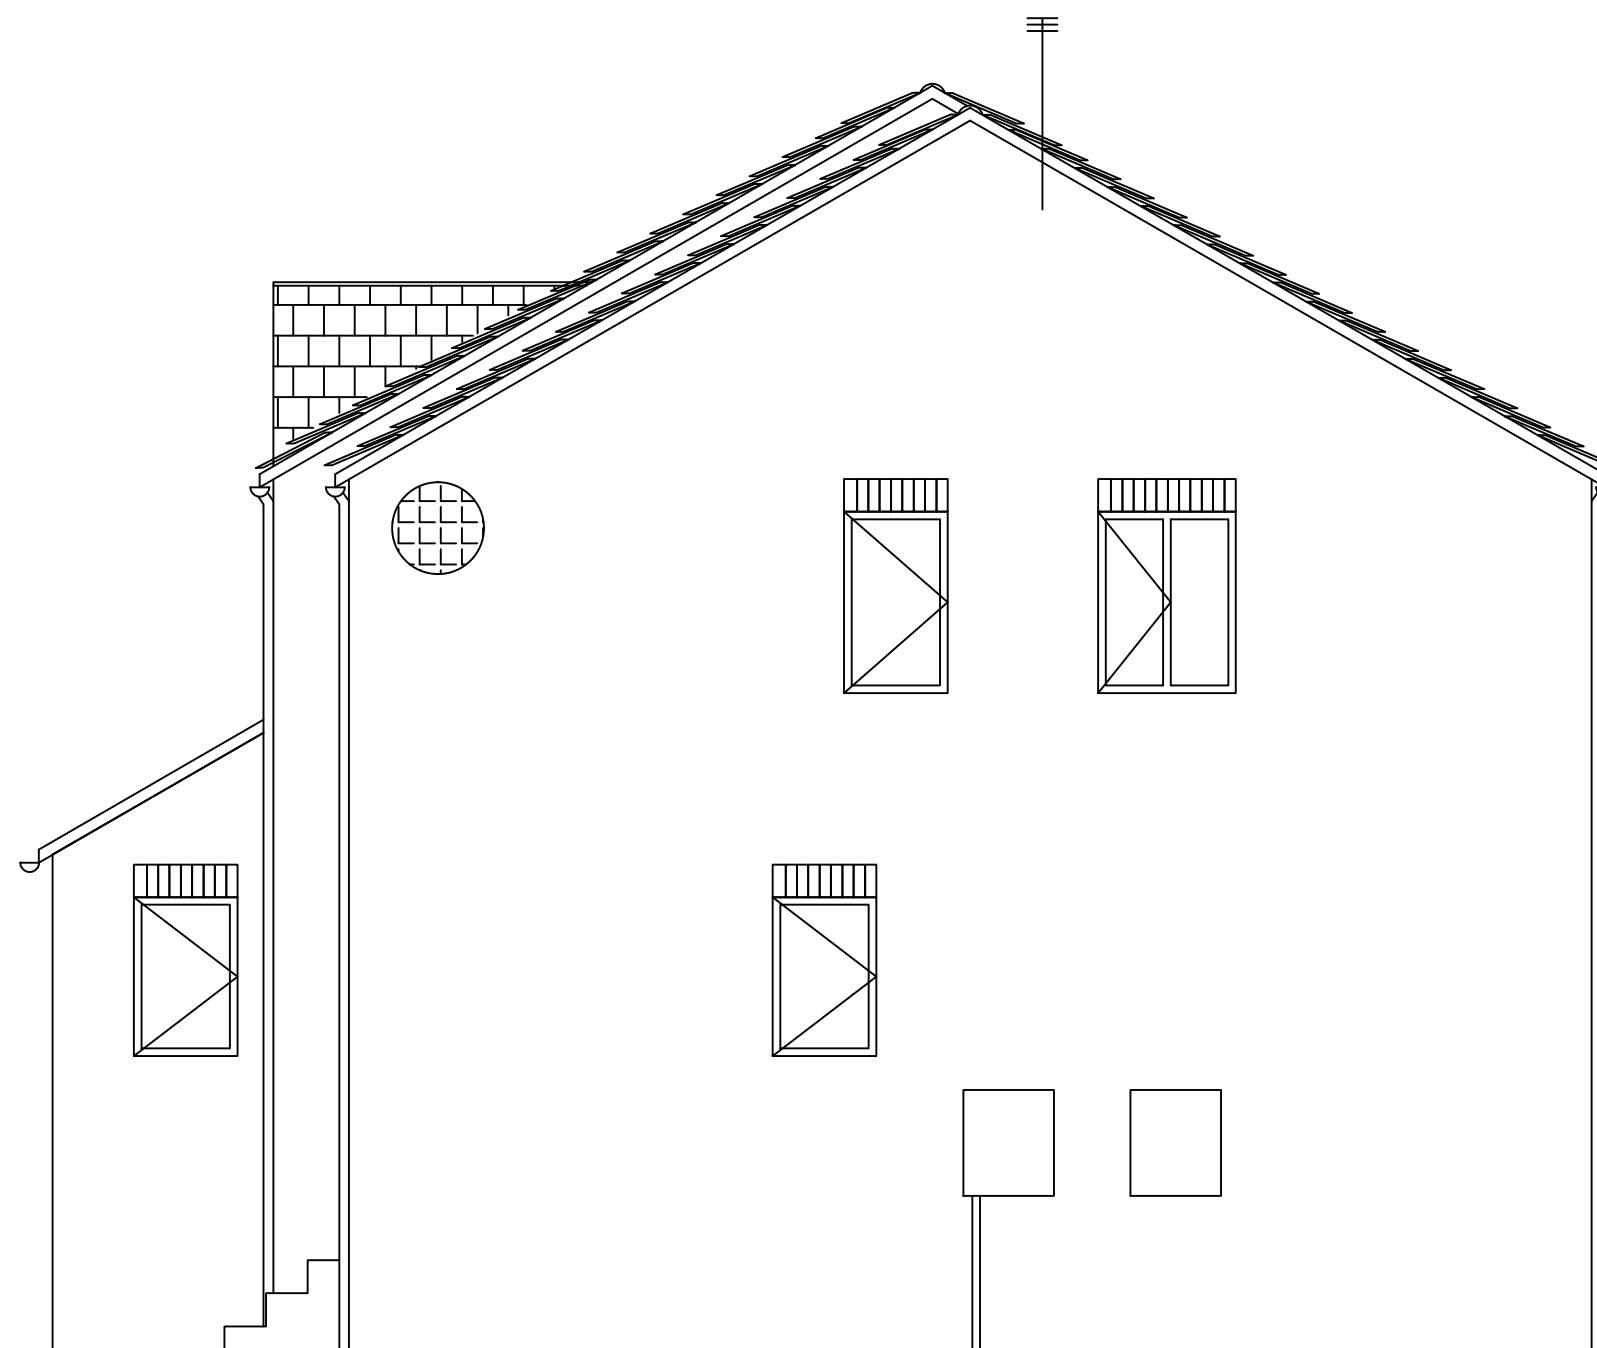

Proposed Side Elevation

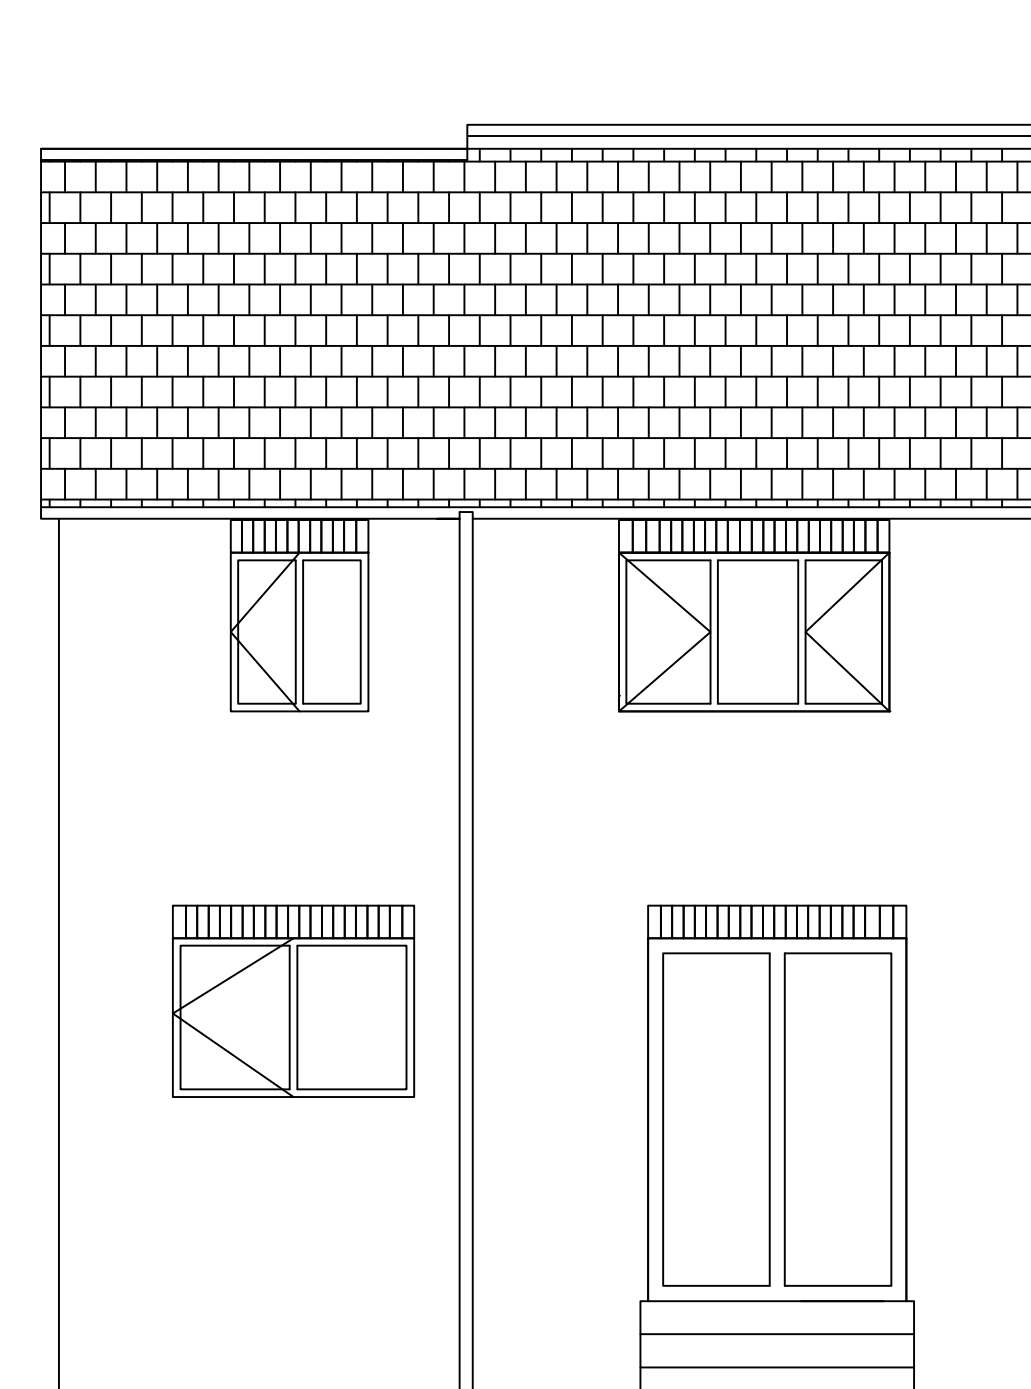

Proposed Rear Elevation

J.Ocallaghan

31 Croft Close

1:50 @ A1

Revision - 3