

HEYSHAM GREEN

GARAGE

PLOT 5

PLOT 4

PLOT 3

GARAGE


PLOT 2

GARAGE

GARAGE

PLOT 1


PROPOSED BOUNDARY TREATMENTS
-TO SITE PERIMETER (EXCLUDING ENTRANCE AND
SUBJECT TO AGREEMENT WITH ADJACENT OWNER
TO BE FENCE TYPE A
-SIDE BOUNDARIES TO NEW DWELLINGS UP TO
DWELLING FRONTAGES TO BE FENCE TYPE B
-NO BOUNDARY TREATMENTS PROPOSED TO SITE
FRONTAGES ALONG PRIVATE DRIVE

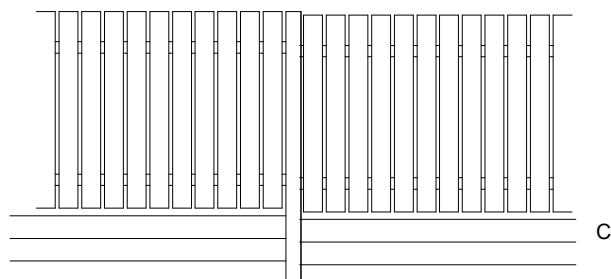

CONC GRAVEL BOARDS


SCREEN FENCE TYPE A

1800MM HIGH AND STEPPED TO SUIT SITE CONTOURS
CONC POSTS
125X25MM DARK STAINED TIMBER
FENCING AND RAILS

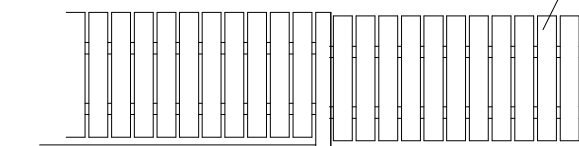

FENCE TYPE B

900MM HIGH AND STEPPED TO SUIT SITE CONTOUR
75X75MM POSTS
125X25MM DARK STAINED TIMBER
FENCING AND RAILS

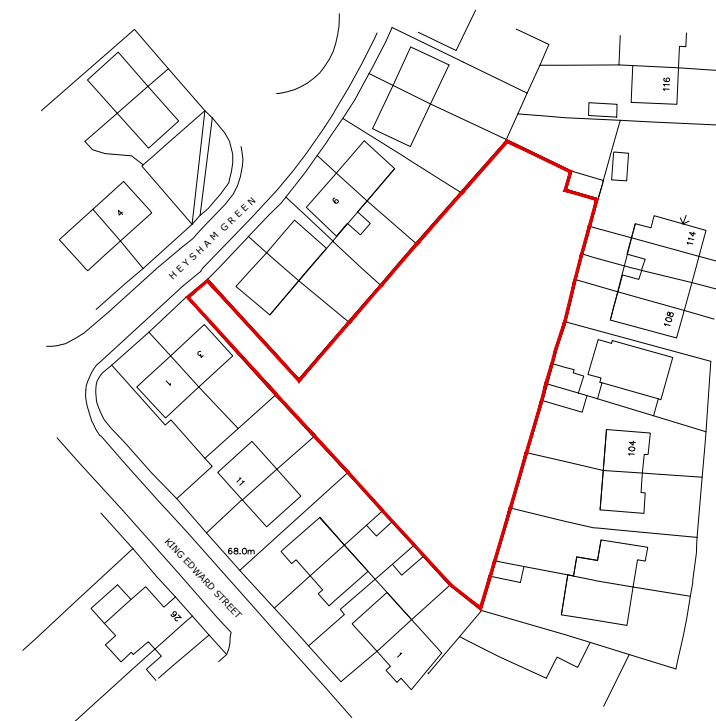

LOCATION PLAN

SCALE 1:1250



White Agus
PARTNERSHIP

OFFICE ONE,
34 VICTORIA ROAD,
BARNSELY,
S70 2BU

Phone: 01226 208482

Email: info@whiteaguspартnership.co.uk
Web: www.whiteaguspартnership.co.uk

ARCHITECTURAL SERVICES

Project.
RESIDENTIAL DEVELOPMENT ON LAND AT
HEYSHAM GREEN, MONK BRETTON
BARNSELY

Client.
DEVELOPMENTS BY BOUTIQUE

Drawing
Title.
SITE LAYOUT

Date.
APRIL 2019
Ref. 18-199
Scale.
1:500 @ A3
Dwg. No. 01
Rev.

Date	Suffix	Description	Date	Suffix	Description