




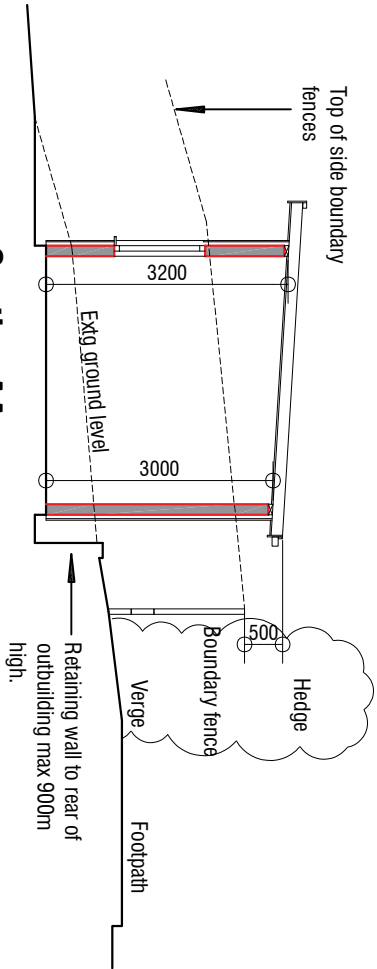


Section AA 1:100

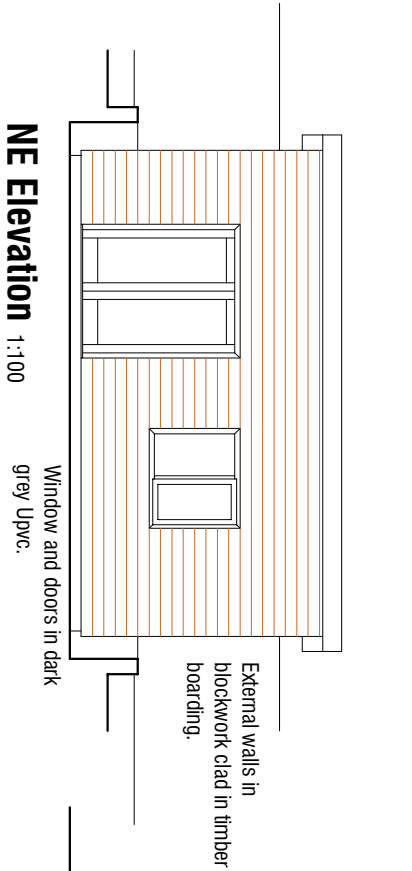


NE Elevation 1:100

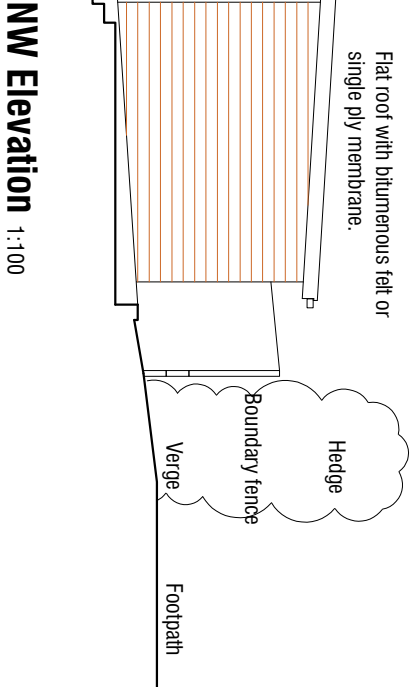


NW Elevation 1:100

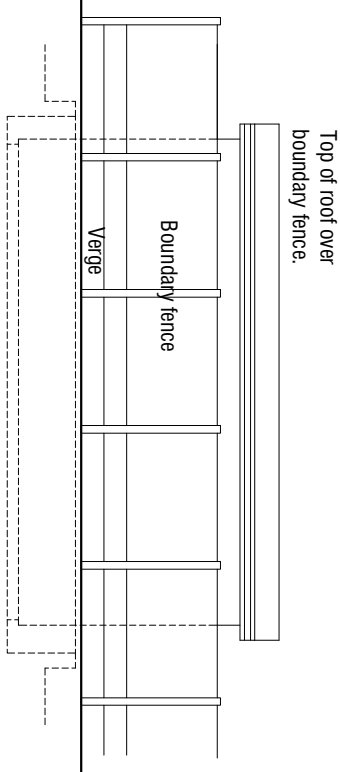


SW Elevation 1:100

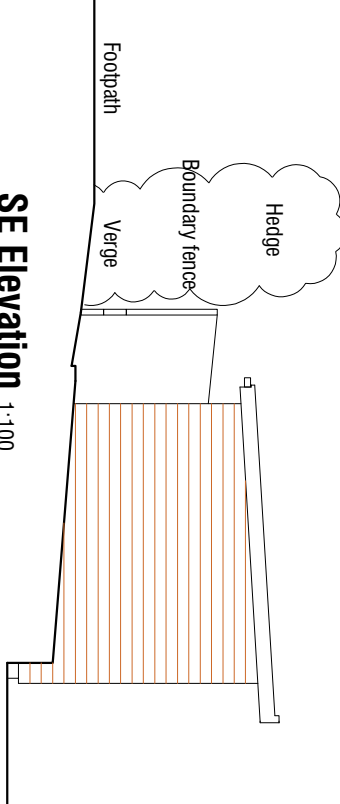

SE Elevation 1:100

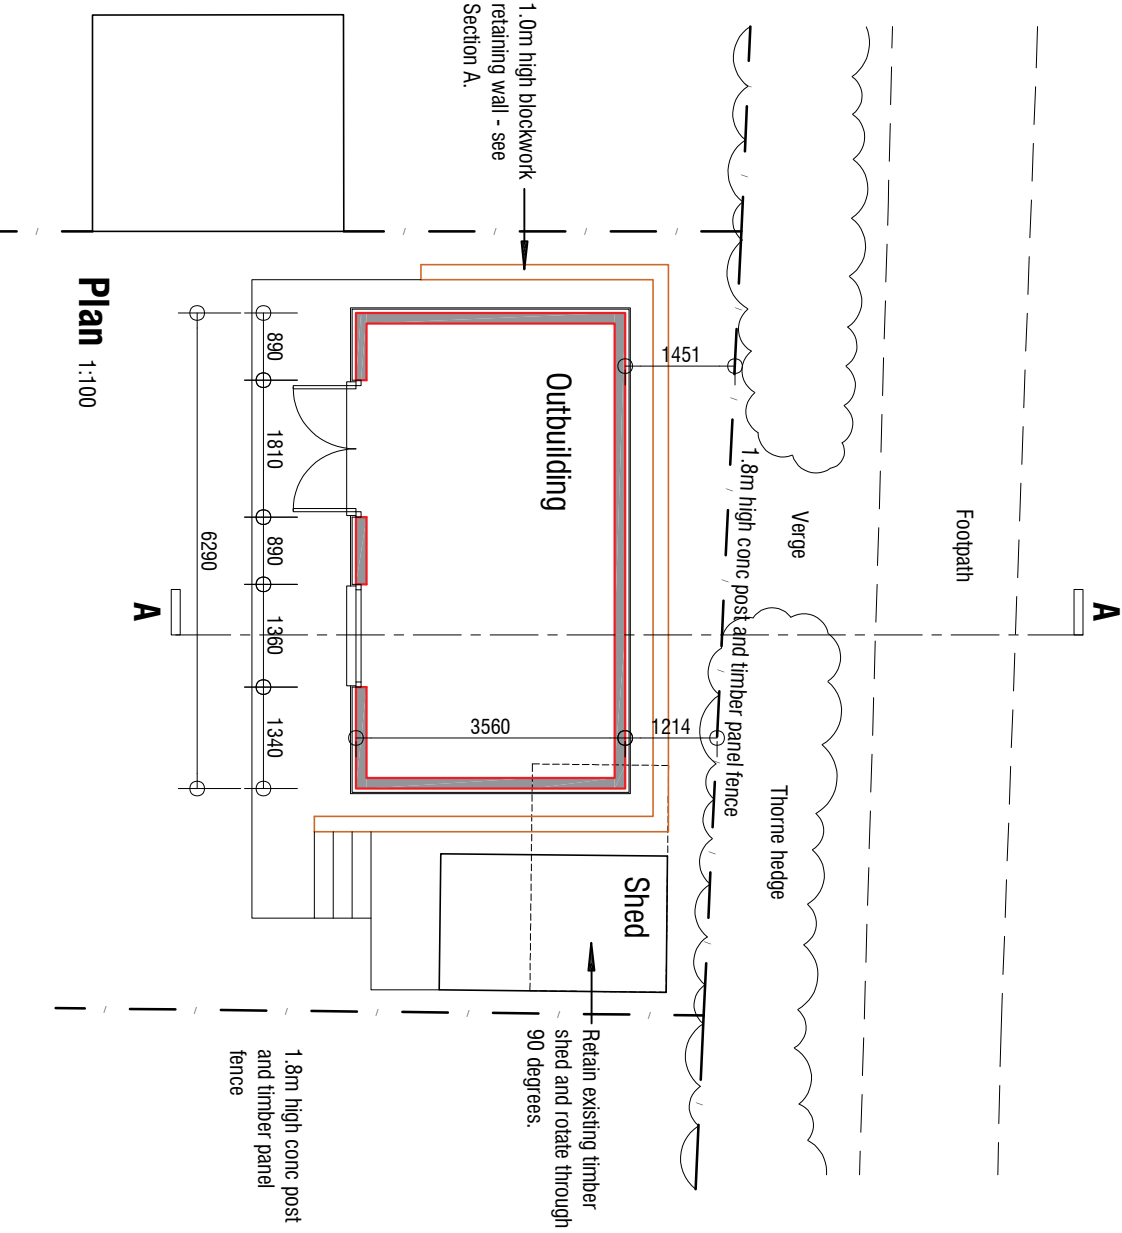

Plan 1:100

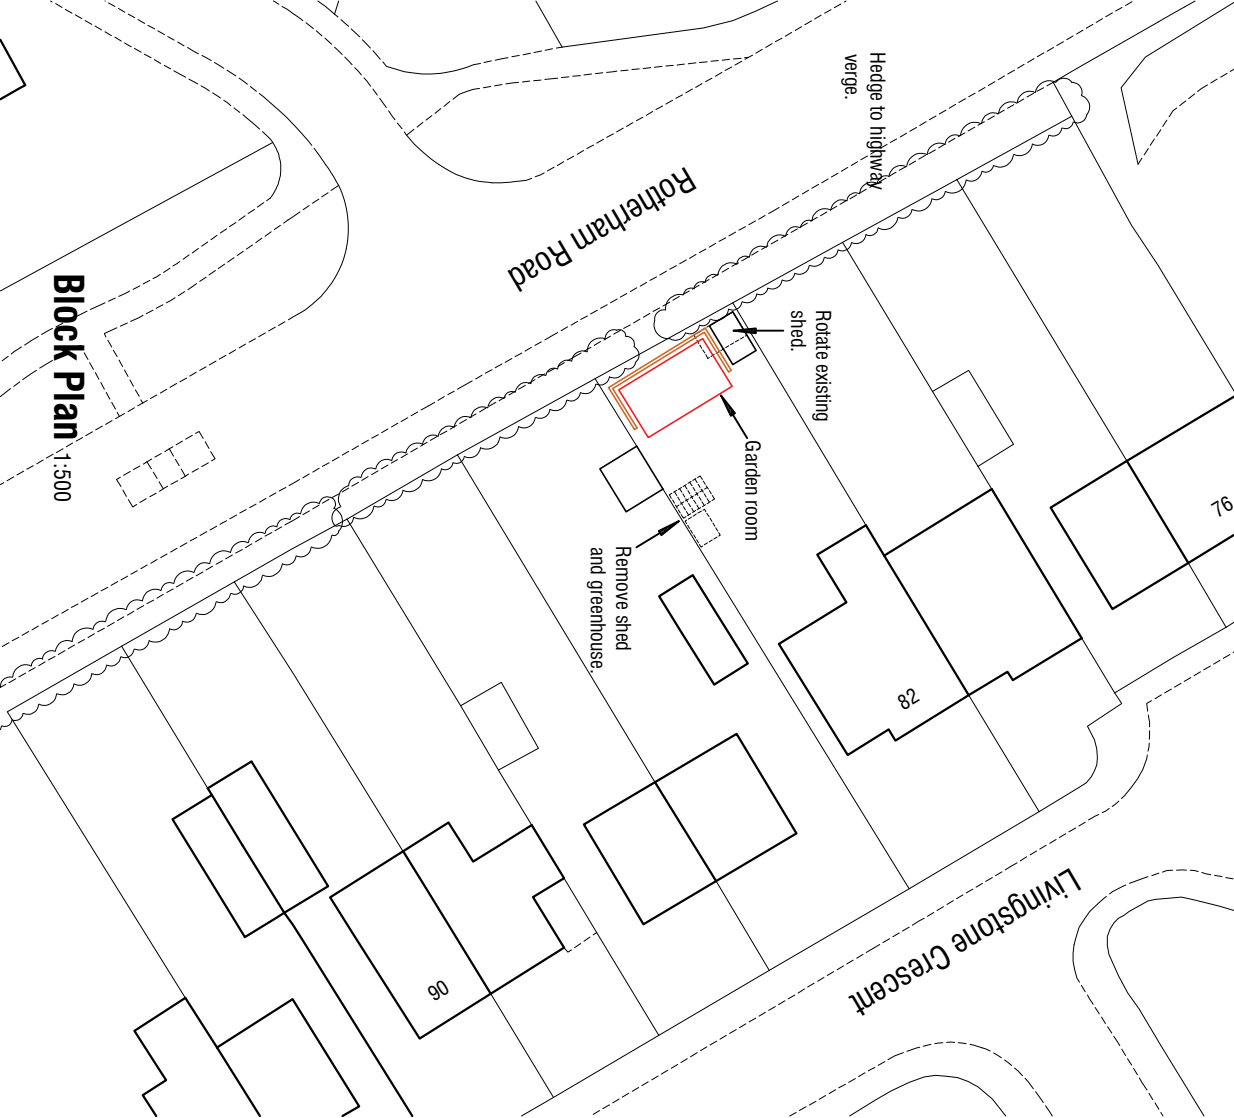

Block Plan 1:500

82 Livingstone Crescent
Monk Bretton
Barnsley

AS PROPOSED

PLANS & ELEVATIONS

mboothdesign

architectural design and building consultants

Fairfield House
Berneslai Close Barnsley
S70 2FL
T: 01226 286256
M: 07881898300
E: mark@mboothdesign.co.uk

Scale As shown @ A2 Drawn MJB

Date FEB 2021 Ref. 21.08

Dwg No. P1 Rev. A

Copyright mboothdesign. All dimensions in millimeters unless otherwise stated.
Dimensions for setting out in existing buildings are to be checked and verified on site.

Rev A - 23.02.2021 Amend height of Outbuilding.