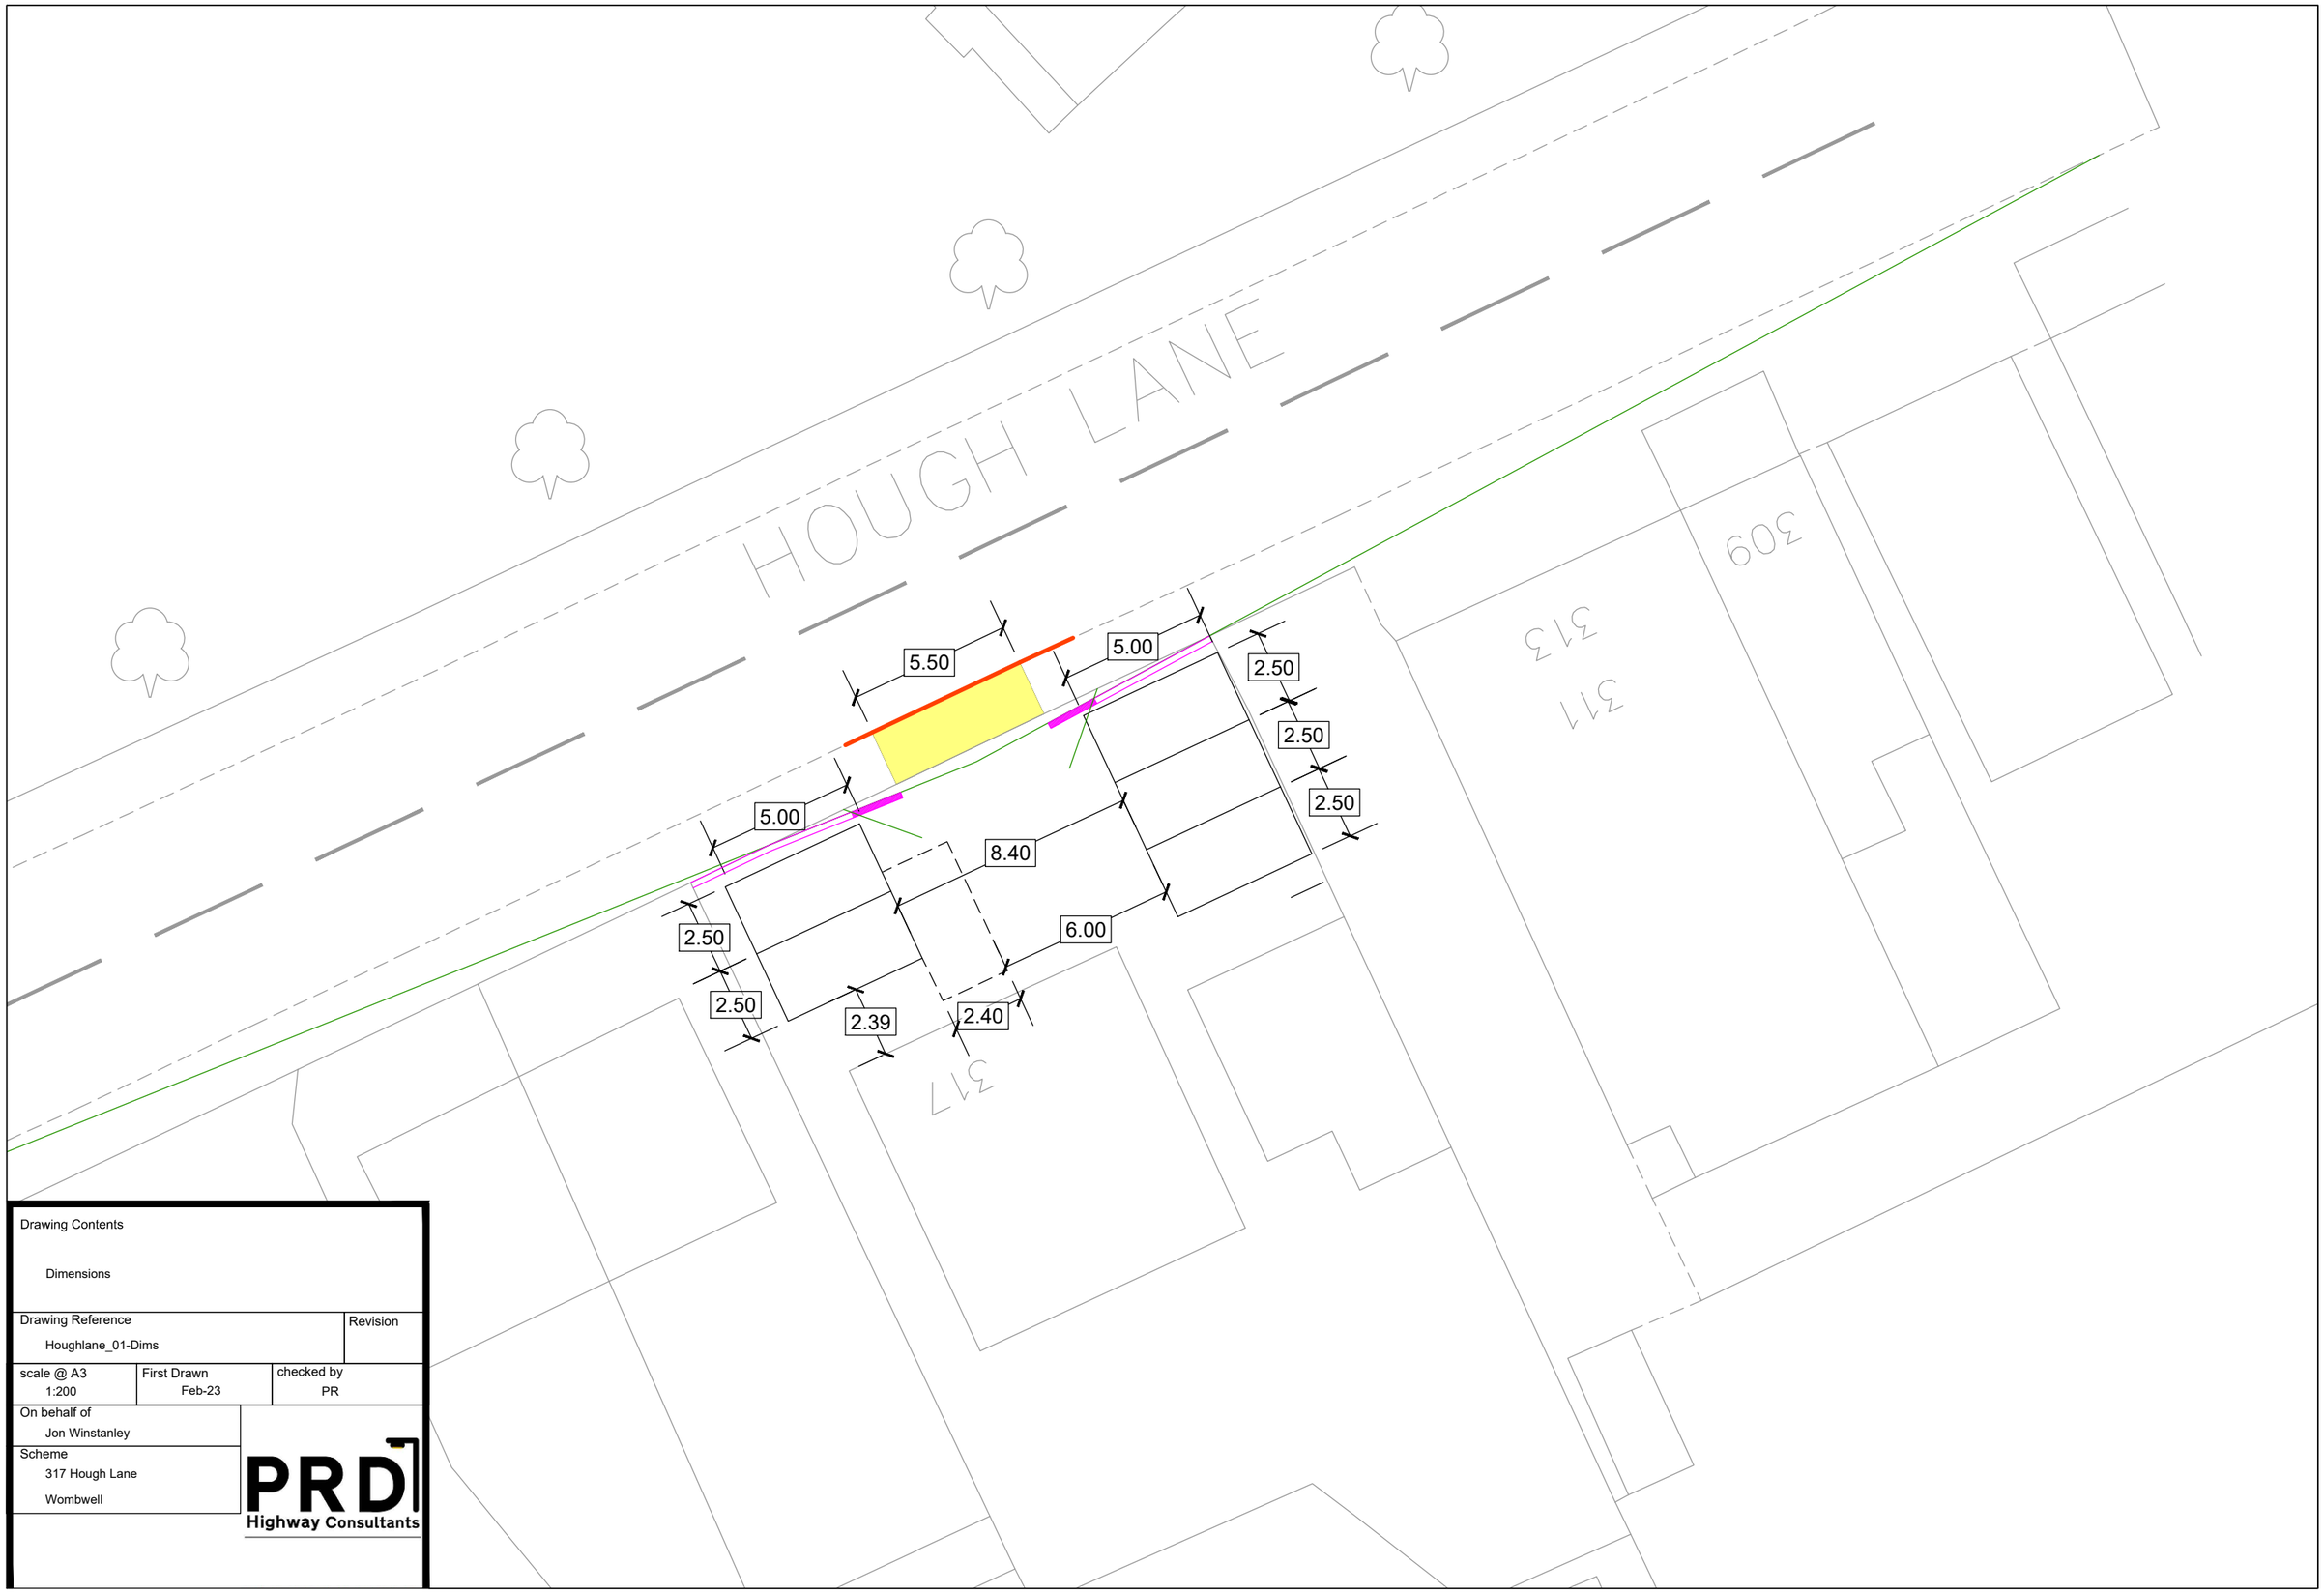


Drawing Contents

Dimensions

Drawing Reference	Revision
Houghlane_01-Dims	

scale @ A3	First Drawn	checked by
1:200	Feb-23	PR

On behalf of
Jon Winstanley

Scheme
317 Hough Lane
Wombwell

PRD
Highway Consultants