
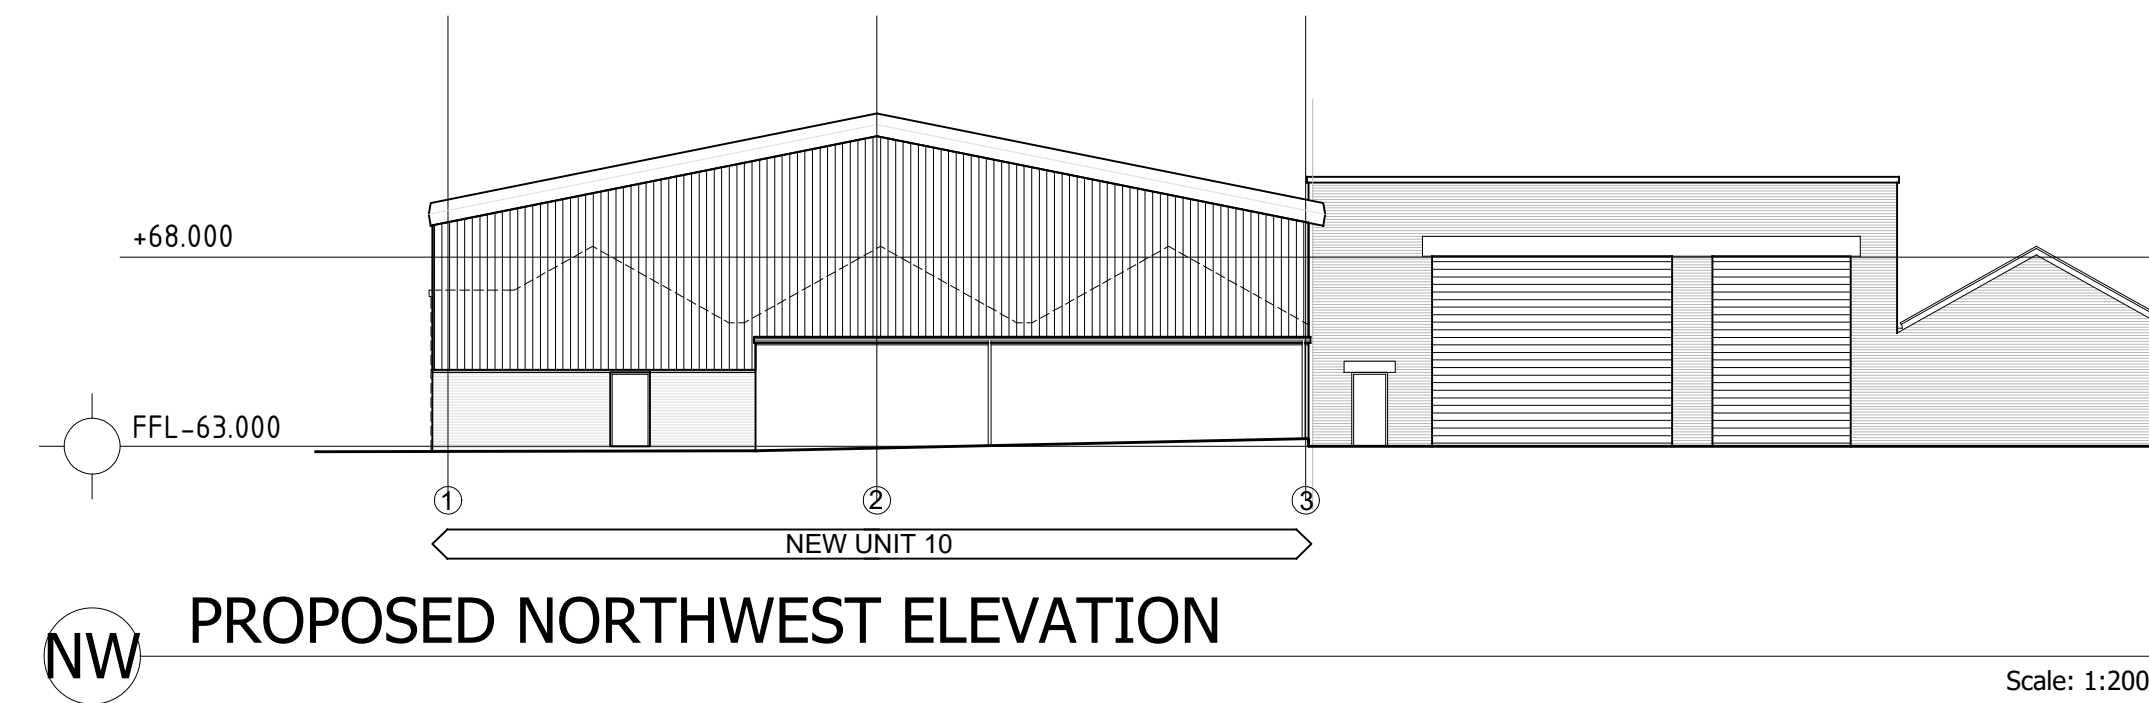
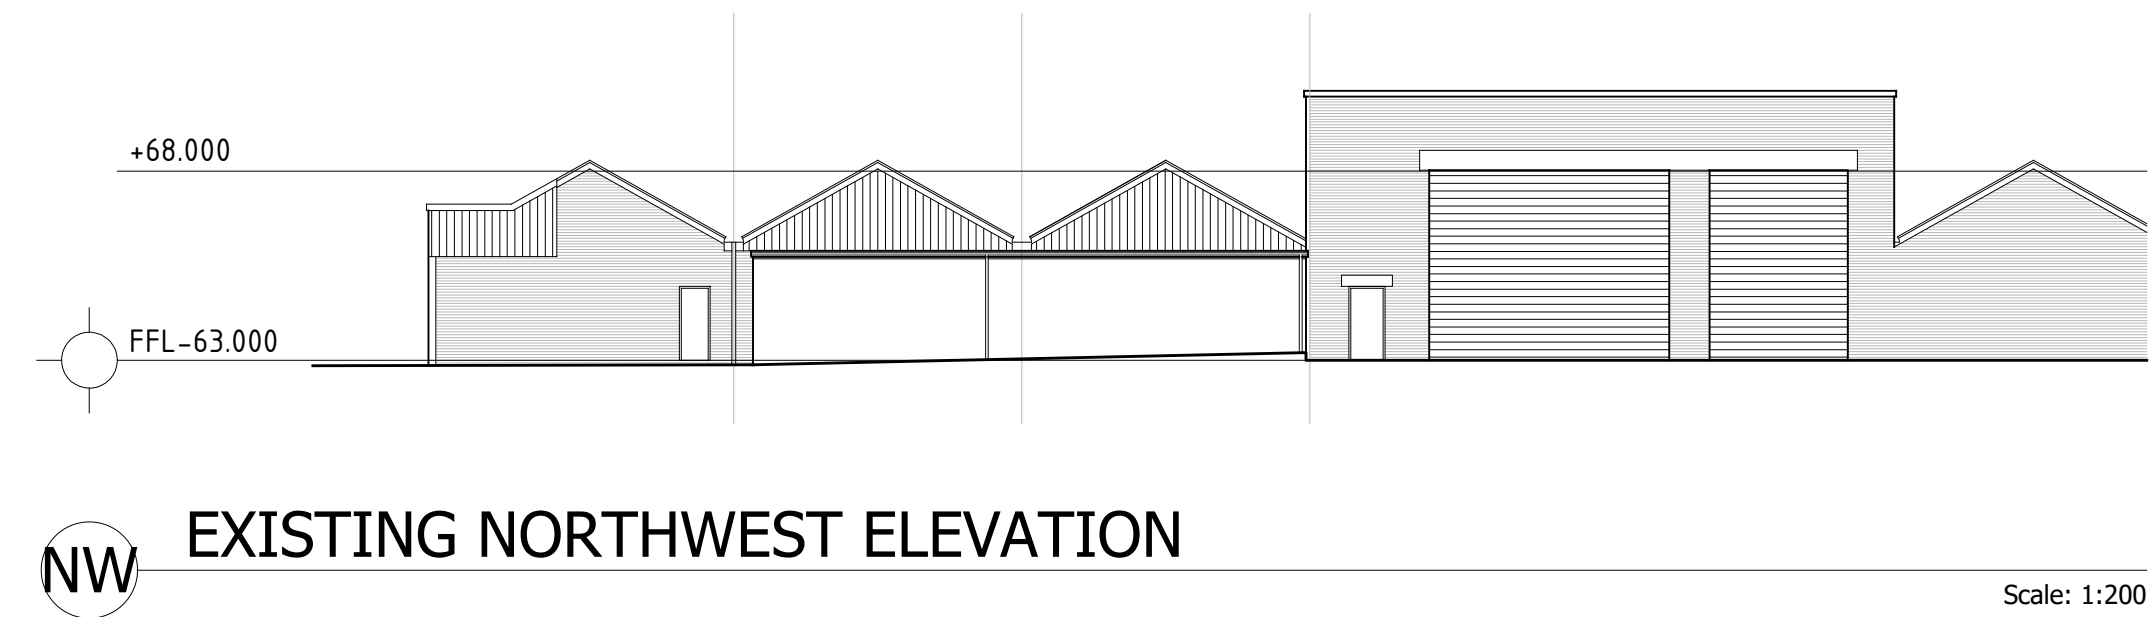
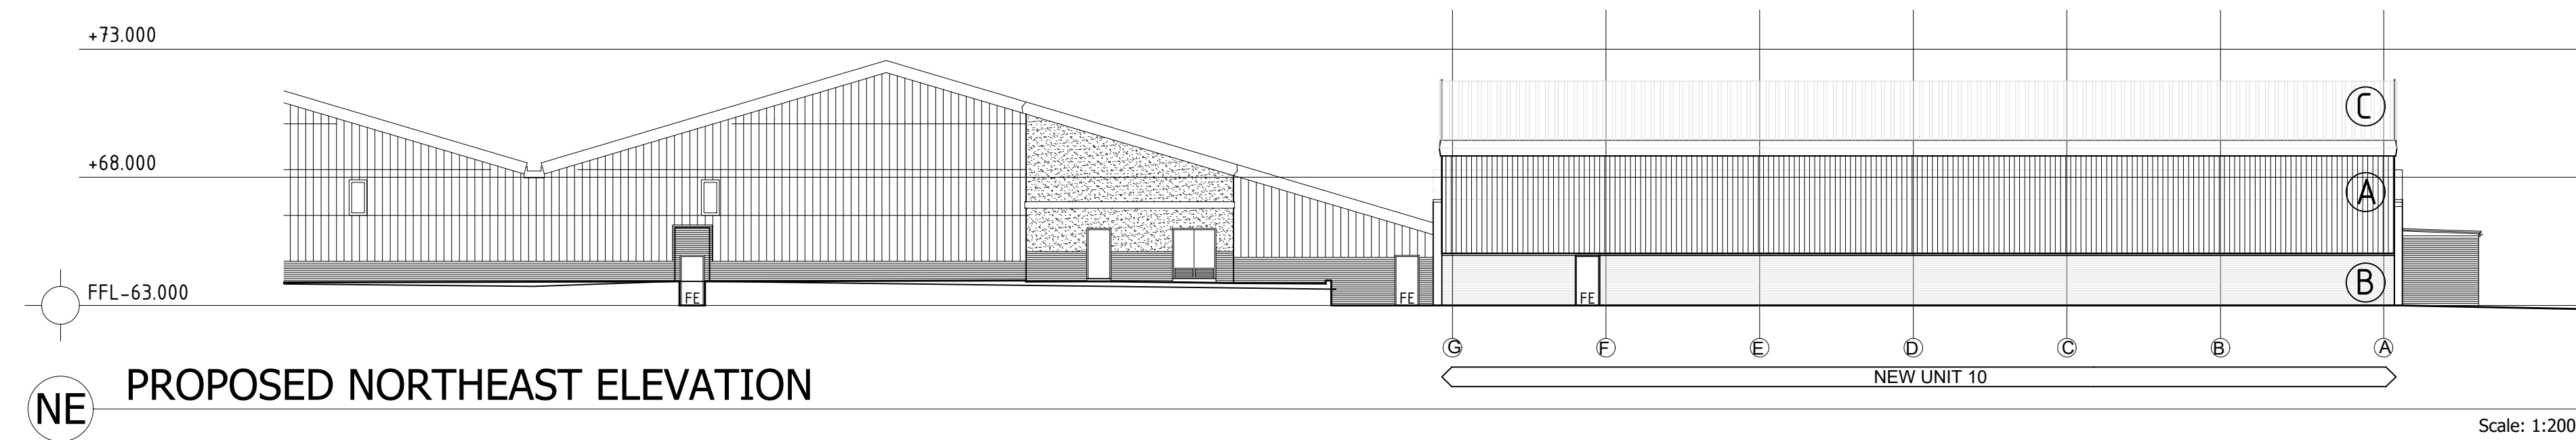


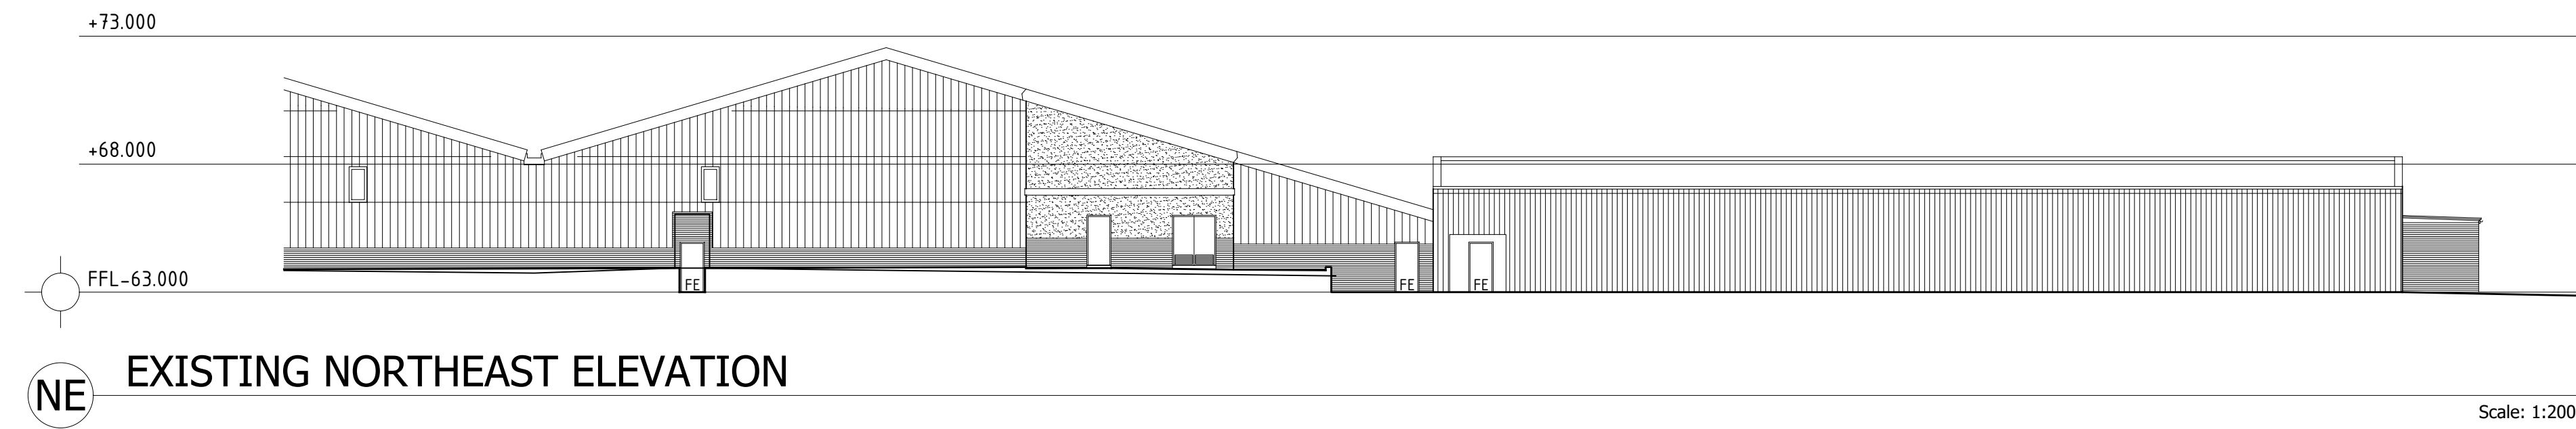

SCHEDULE OF MATERIALS

A- Corrugated profile composite metal cladding, colour to match existing.

B- Brickwork to match existing

C- Standing Seam metal roof

Rev	By	Date	Revision Note
Pearce Bottomley architects			
Pearce Bottomley LLP Roman Ridge, Main Street, Aberford, Leeds LS25 3AW T: 0113 281 2000 F: 0113 281 2911 E: pbp@pbarchitects.co.uk www.pbarchitects.co.uk			

Client/ Project
D PADGETT

DARTON BUSINESS PARK, BARNSELY
S75 5QX
UNIT 10 REBUILD

Drawing ELEVATIONS			
Scale	Drawn	Checked	Date
1:200@A1	DJM	CMD	MARCH 18
Status PLANNING			
Project No.	Drawing No.	Rev.	
4913	A(00)03	-	

Copyright Pearce Bottomley LLP.