
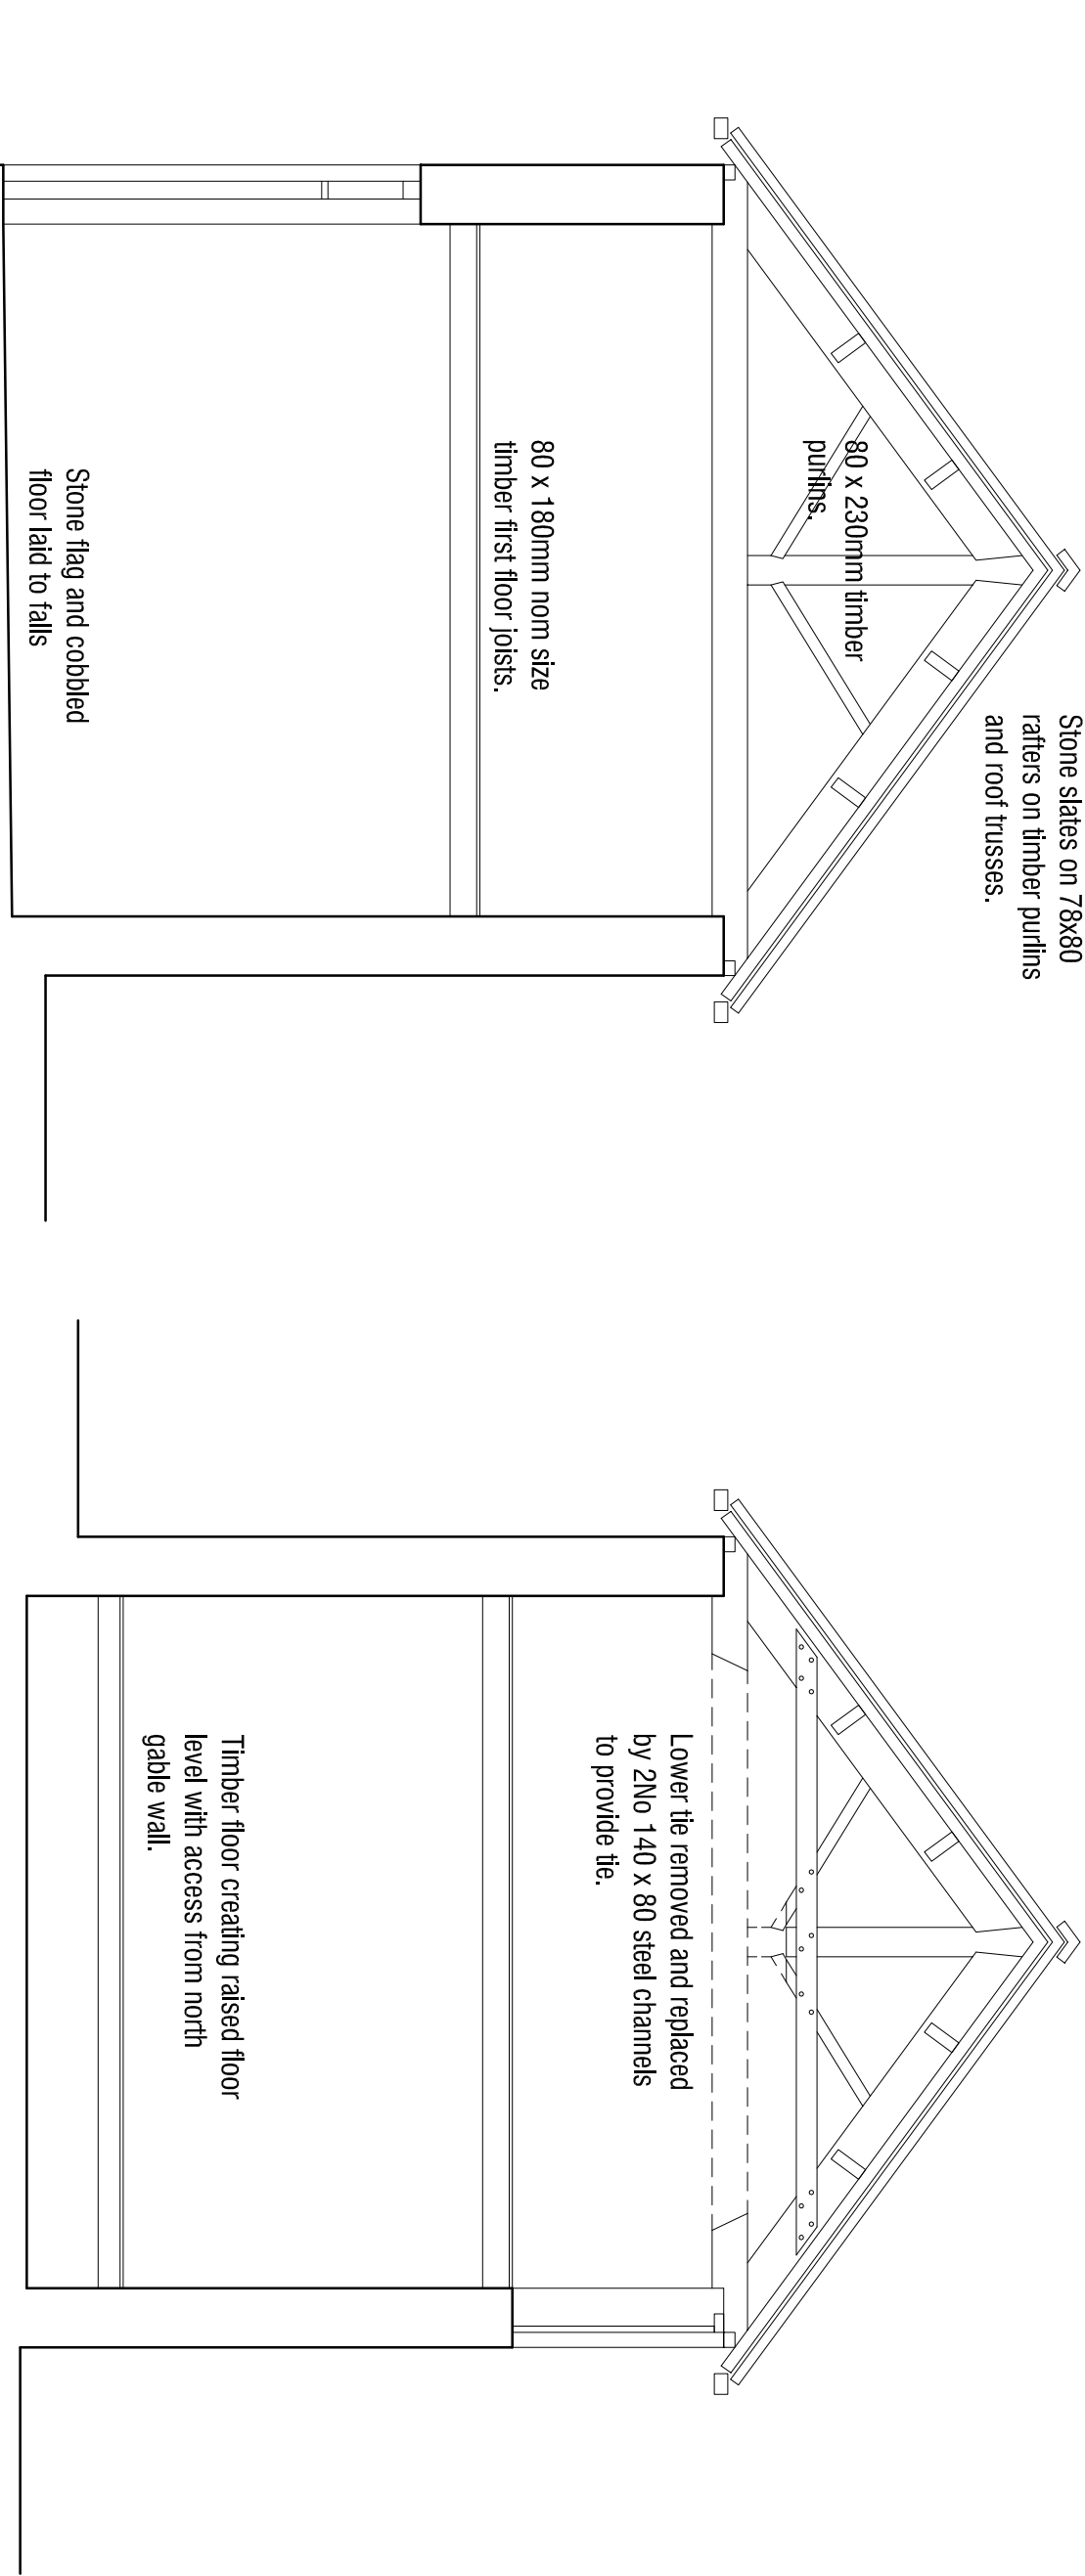
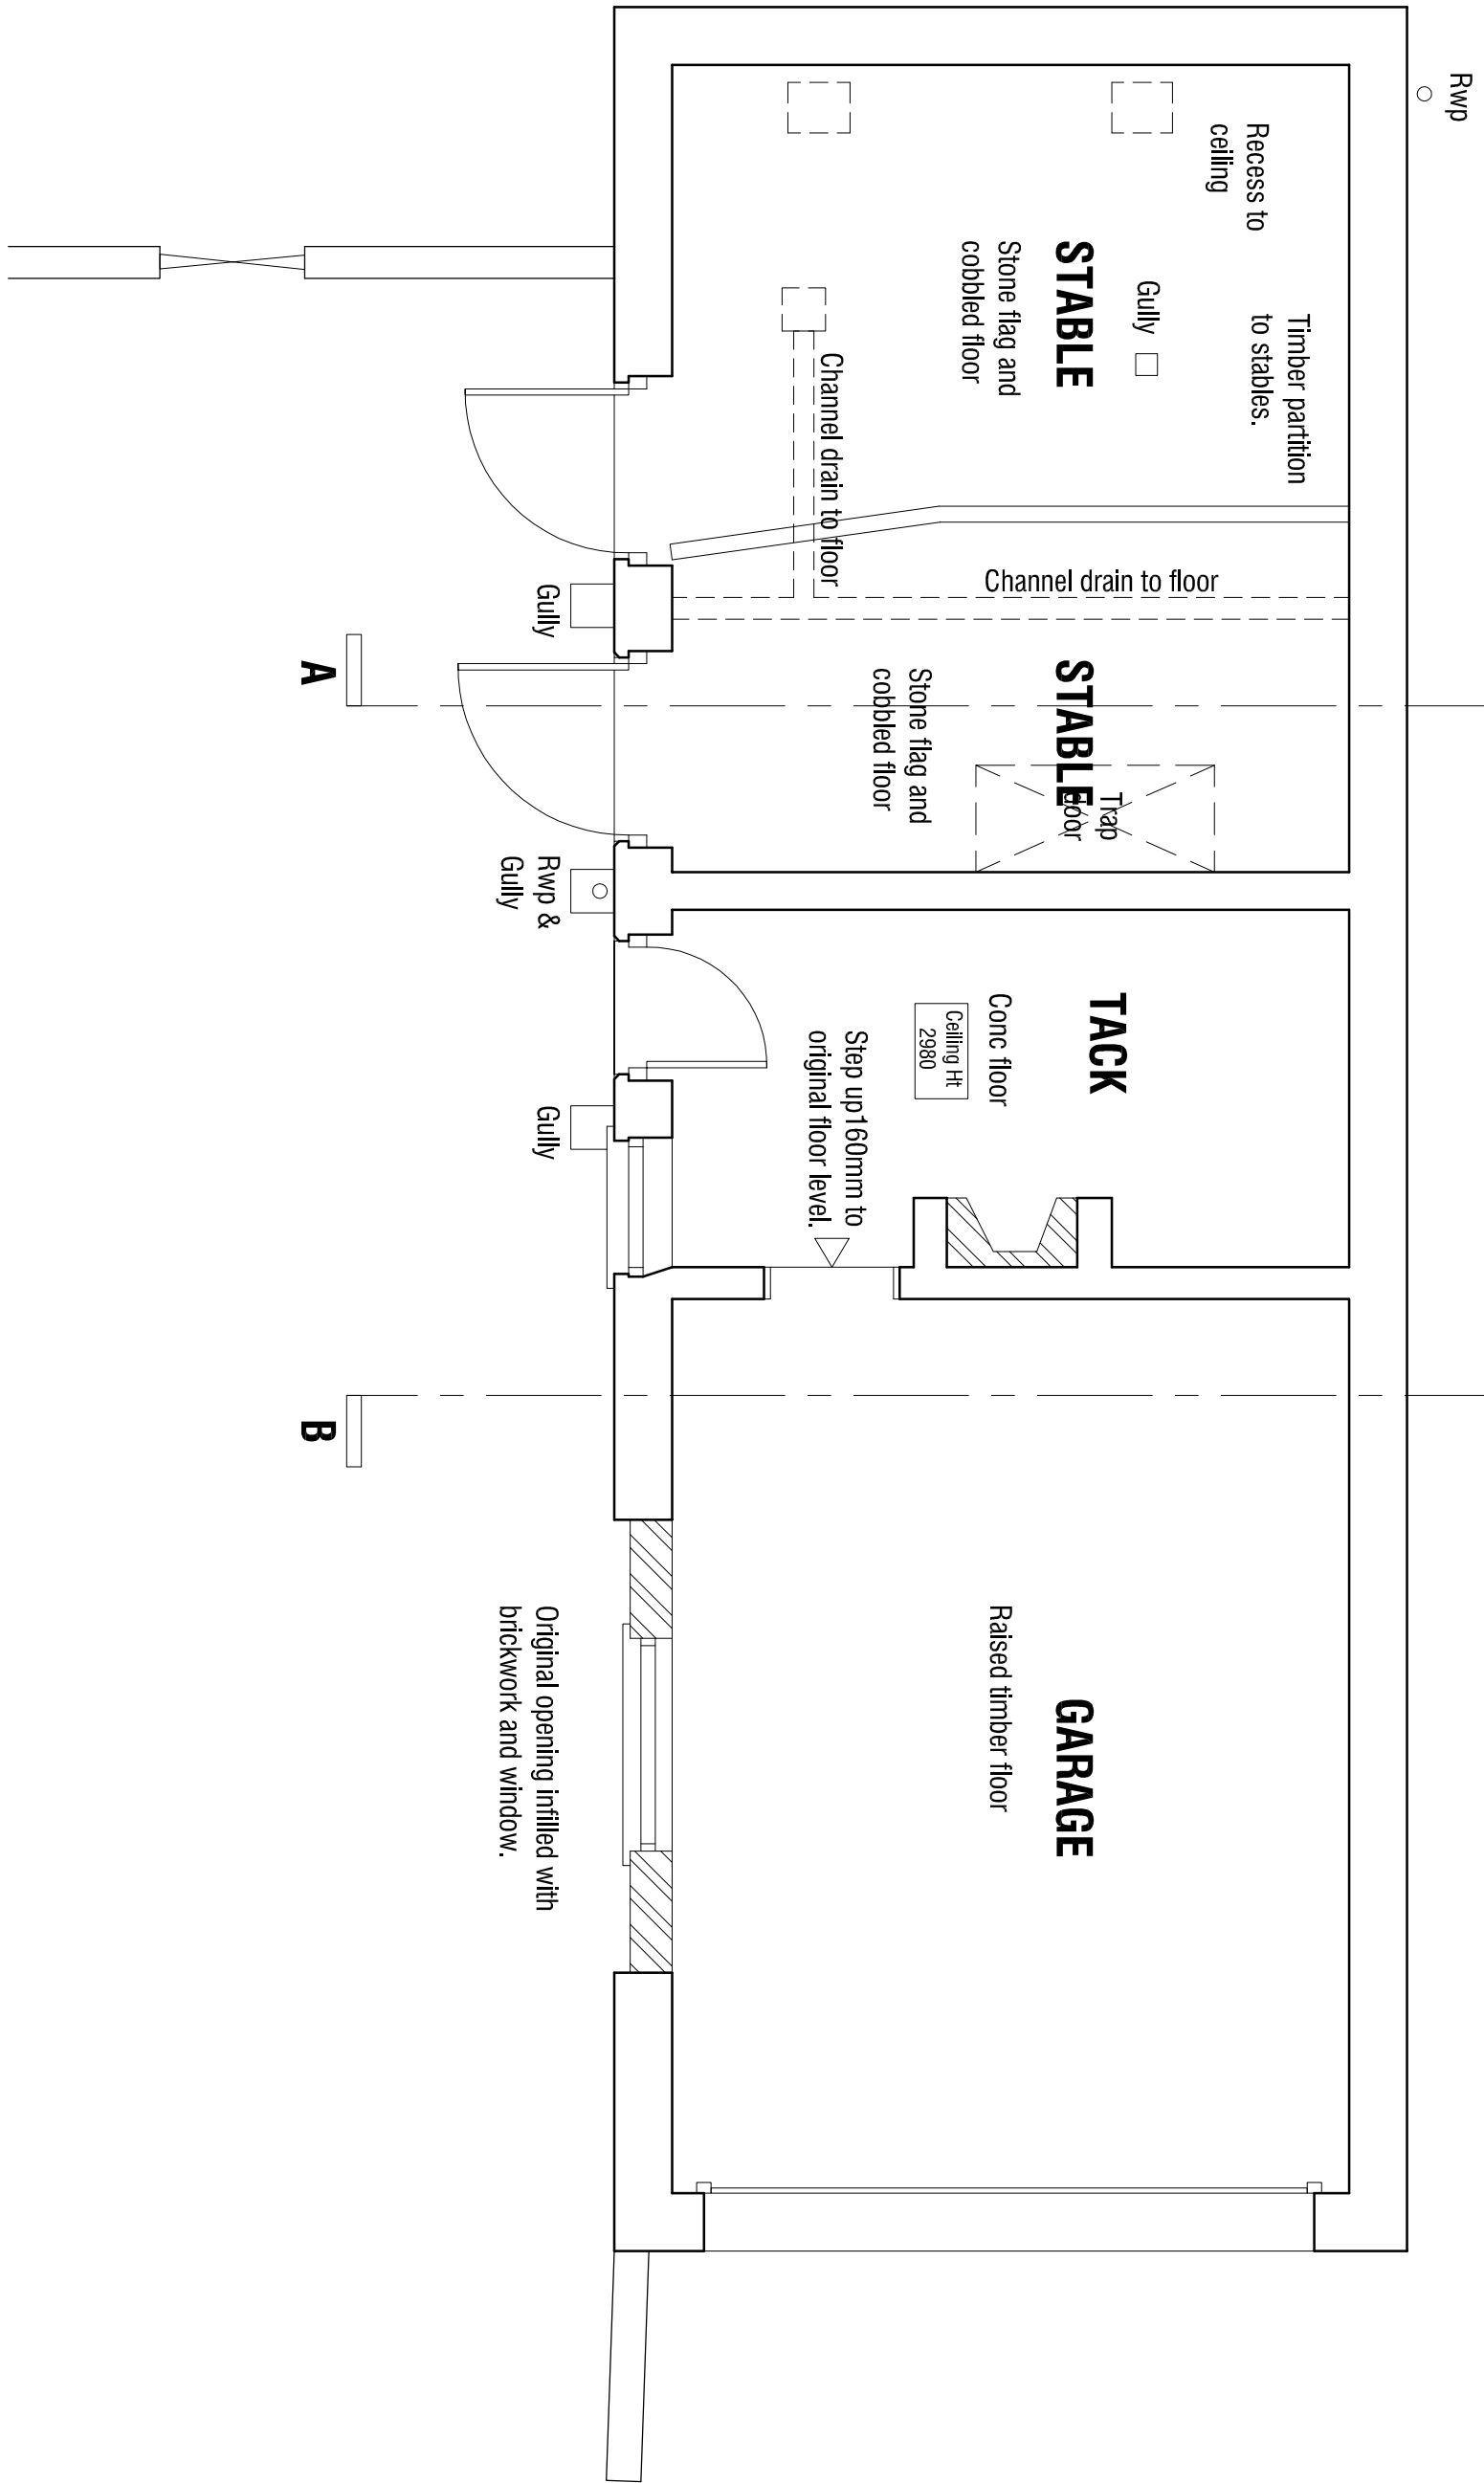
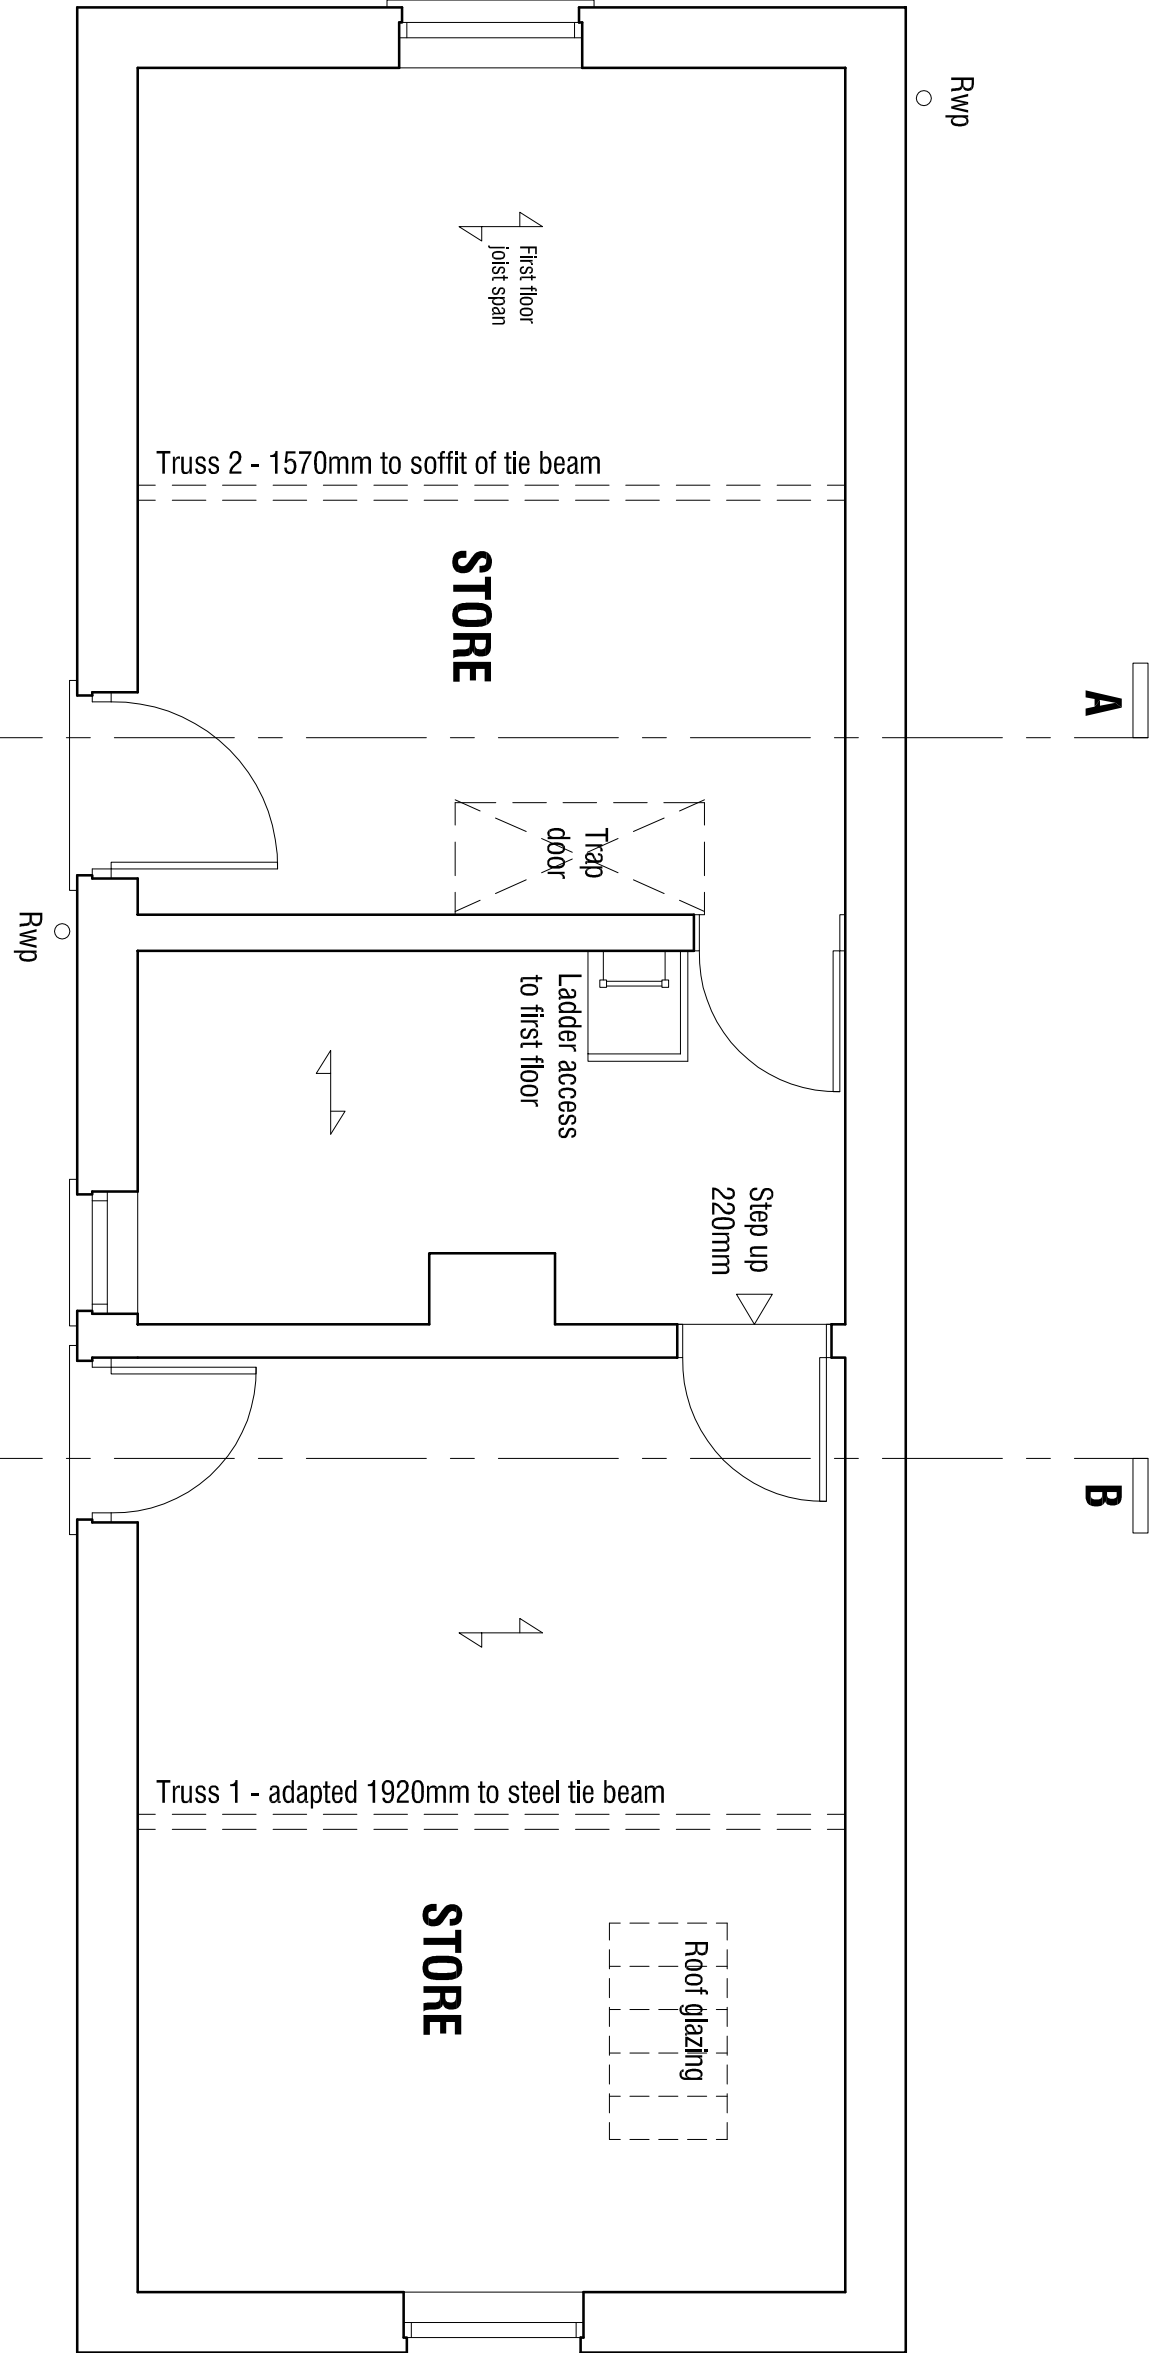


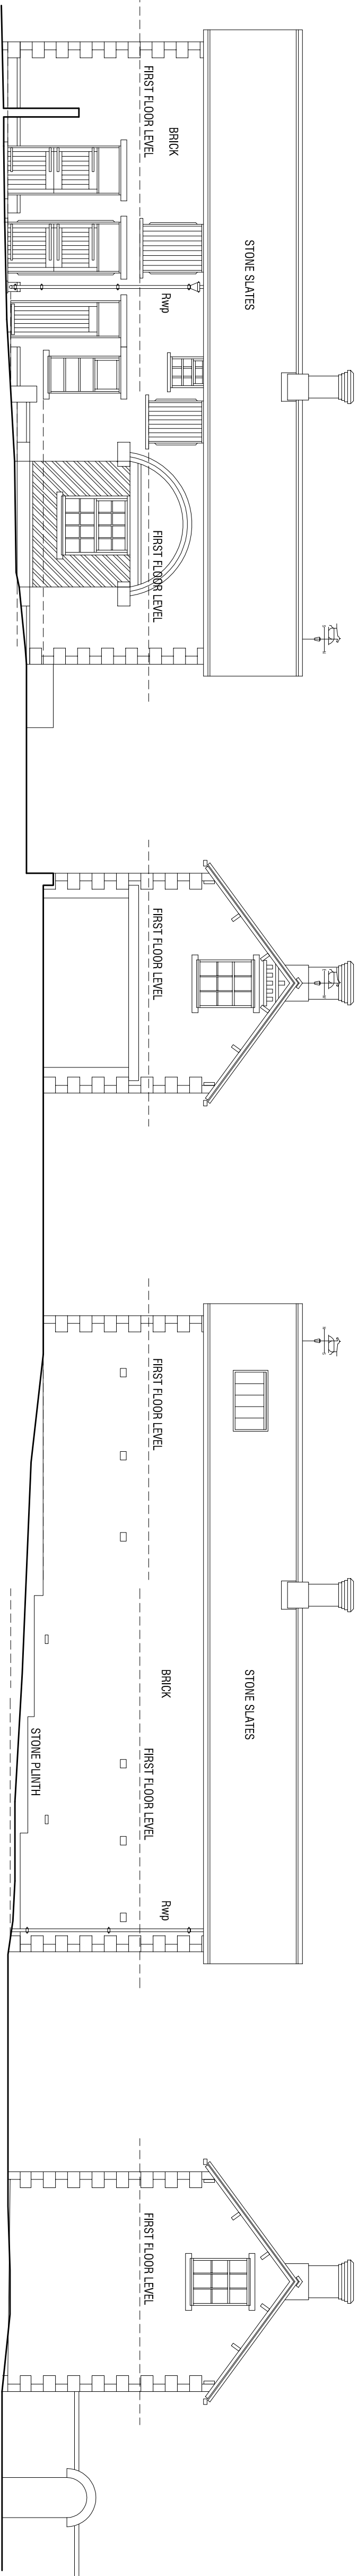

DALE HOUSE TIVY DALE CAWTHORNE BARNLEY			
SURVEY			
BARN			
☐ ☐ mboothdesign			
architectural design and building consultants			
English House Barnfield Close Barnley T. 01228 286235 M. 01228 286235 E. mboothdesign@btconnect.com			
Scale 1:50 & 1:100 @A1	Drawn MAB		
Date AUG 2012	Ref. 12.21		
Dwg No. 52	Rev.		
0mm	20mm	40mm	60mm
Copyright mboothdesign. All dimensions in millimetres unless otherwise stated. Drawings to which this notice is attached are not to be reproduced or used in any way without the written permission of mboothdesign.			