


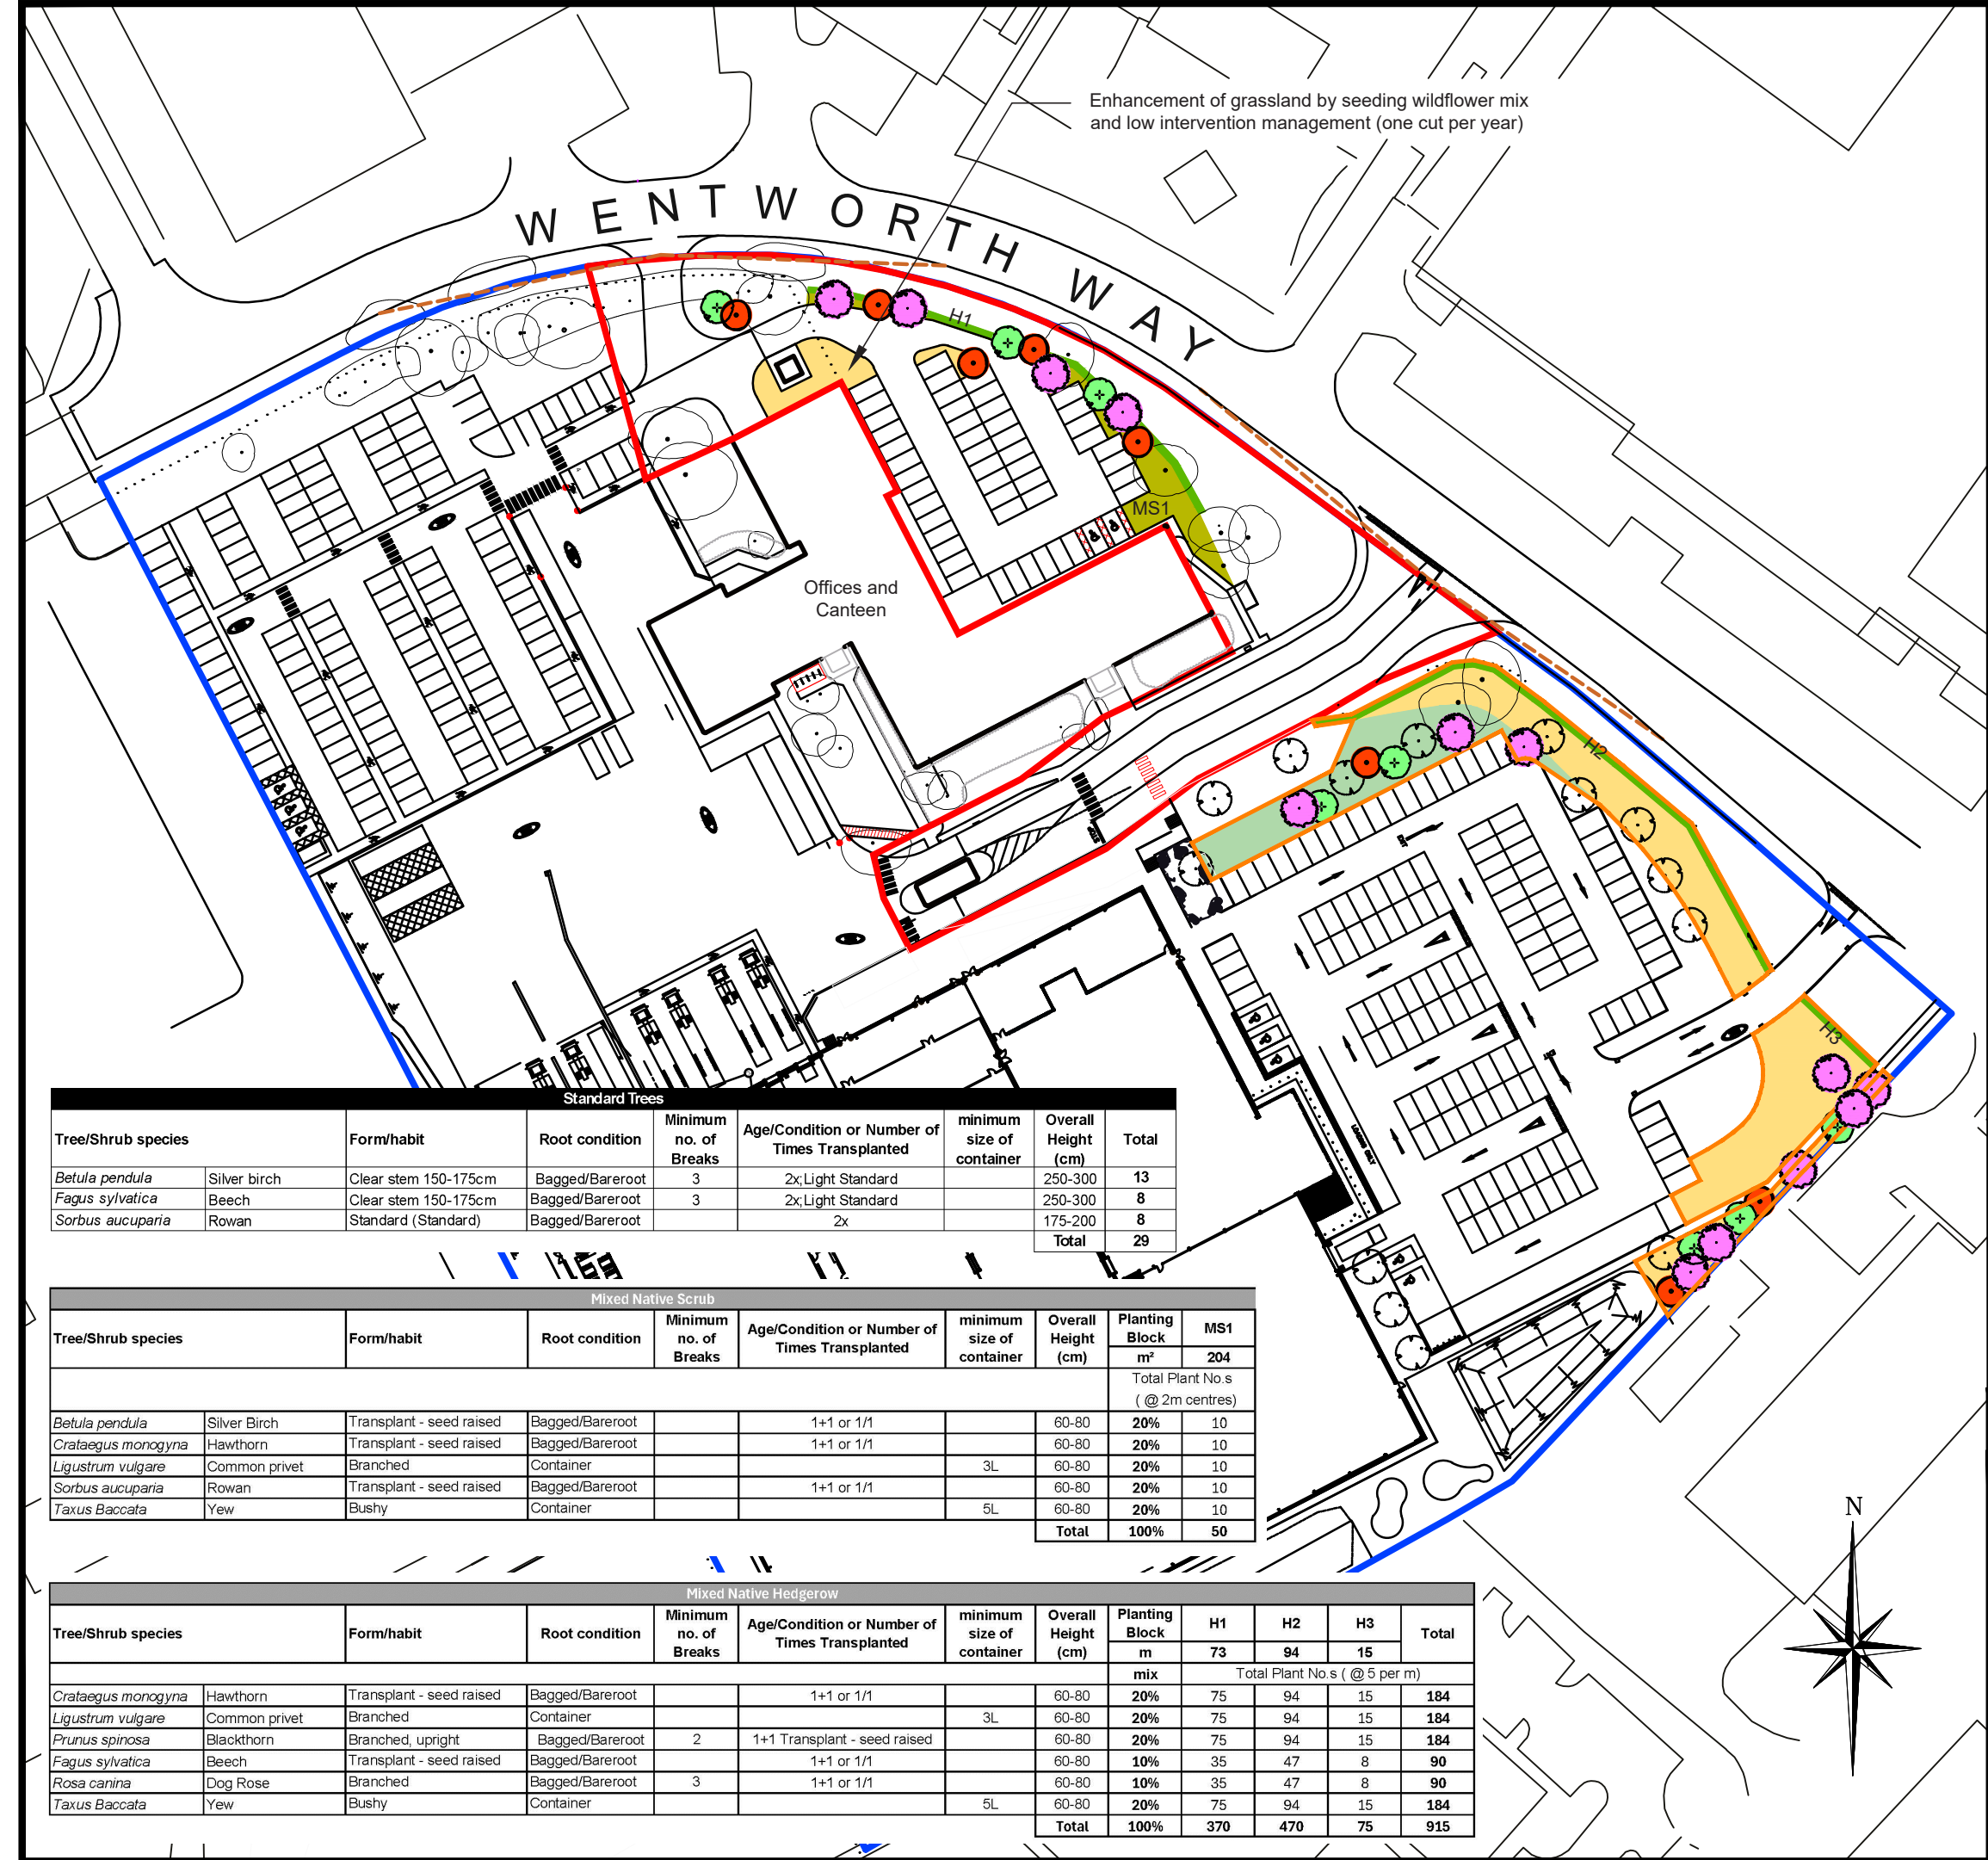

- Application Site
- Other land in control of the applicant
- Off site boundary (for BNG)
- Visibility Splays
- Proposed Standard Tree
Fagus sylvatica (8 Trees)
- Proposed Standard Tree
Betula pendula (12 Trees)
- Proposed Standard Tree
Sorbus aucuparia (8 Trees)
- Proposed Mixed Native Scrub (205m²)
- H1

Proposed Mixed Native Hedgerow (182m)
- Existing Grassland to be Enhanced (1133m²)
- Modified Grassland

Note: 1) Refer to AWA Arboricultural Report and Impact Assessment to BS 5837:2012, April 2024
2) Tree planting location indicative only, subject to surveys

Reproduced from Superplan Data © (scale-free) by permission of Ordnance Survey © on behalf of The Controller of Her Majesty's Stationery Office. © Crown copyright 2006 all rights reserved. Licence number 100036438.

REV.	DATE	DRAWN	DESCRIPTION
THIS INFORMATION IS CONFIDENTIAL AND THE PROPERTY OF BIFFA WASTE SERVICES LTD. AND IS RELEASED ON CONDITION THAT NONE OF THE INFORMATION SHALL BE DISCLOSED TO ANY THIRD PARTY OR REPRODUCED IN WHOLE OR PART WITHOUT THE PRIOR CONSENT IN WRITING OF BIFFA WASTE SERVICES LTD.			
		Biffa Waste Services Ltd Poplars Landfill site Lichfield Road Cannock Staffordshire WS11 8NQ Mob: 07834992155 e-mail michelle.saunders@biffa.co.uk	
PROJECT		Wentworth Way	
LOCATION		Wentworth Way Industrial Estate	
DRAWING TITLE		Landscaping	
DRAWING No. D.004		COMPUTER REF. BAB030400	
DRAWN SM		DATE Oct 24	SCALE(S) 1:1,000@A3