The **co-operative** food

Version	Date	Version Notes	Drawn by
V1	19/12/17	Original Issue	R.B
V2	20/12/17	Changing layout of Dibond panels items 5:8	R.B

115794
The Bush Inn,
Keresforth Hill Road,
Barnsley
S70 6NE

Blaze signs


www.blazesigns.co.uk

T +44 (0) 121 4577715
F +44 (0) 121 4539355

Sales Executive: Jon Daniels
Email: JonD@blazesigns.co.uk
Phone: 07825 713531

General Manager: Kieran Mulkerrins
Email: KieranM@blazesigns.co.uk
Phone: 07826 552396

© THE COPYRIGHT OF THIS DRAWING IS OWNED BY BLAZE SIGNS LIMITED AND IS NOT TO BE DISCLOSED TO OTHER PERSONS OR TO BE USED FOR MANUFACTURING PURPOSES WITHOUT PERMISSION.
DRAWING SHOWN FOR VISUAL PURPOSES ONLY. ACTUAL SIGNAGE CONSTRUCTION (MANUFACTURE, MATERIALS & TECHNIQUES) MAY DIFFER TO THOSE SHOWN & ARE SUBJECT TO FINAL SITE CONDITIONS

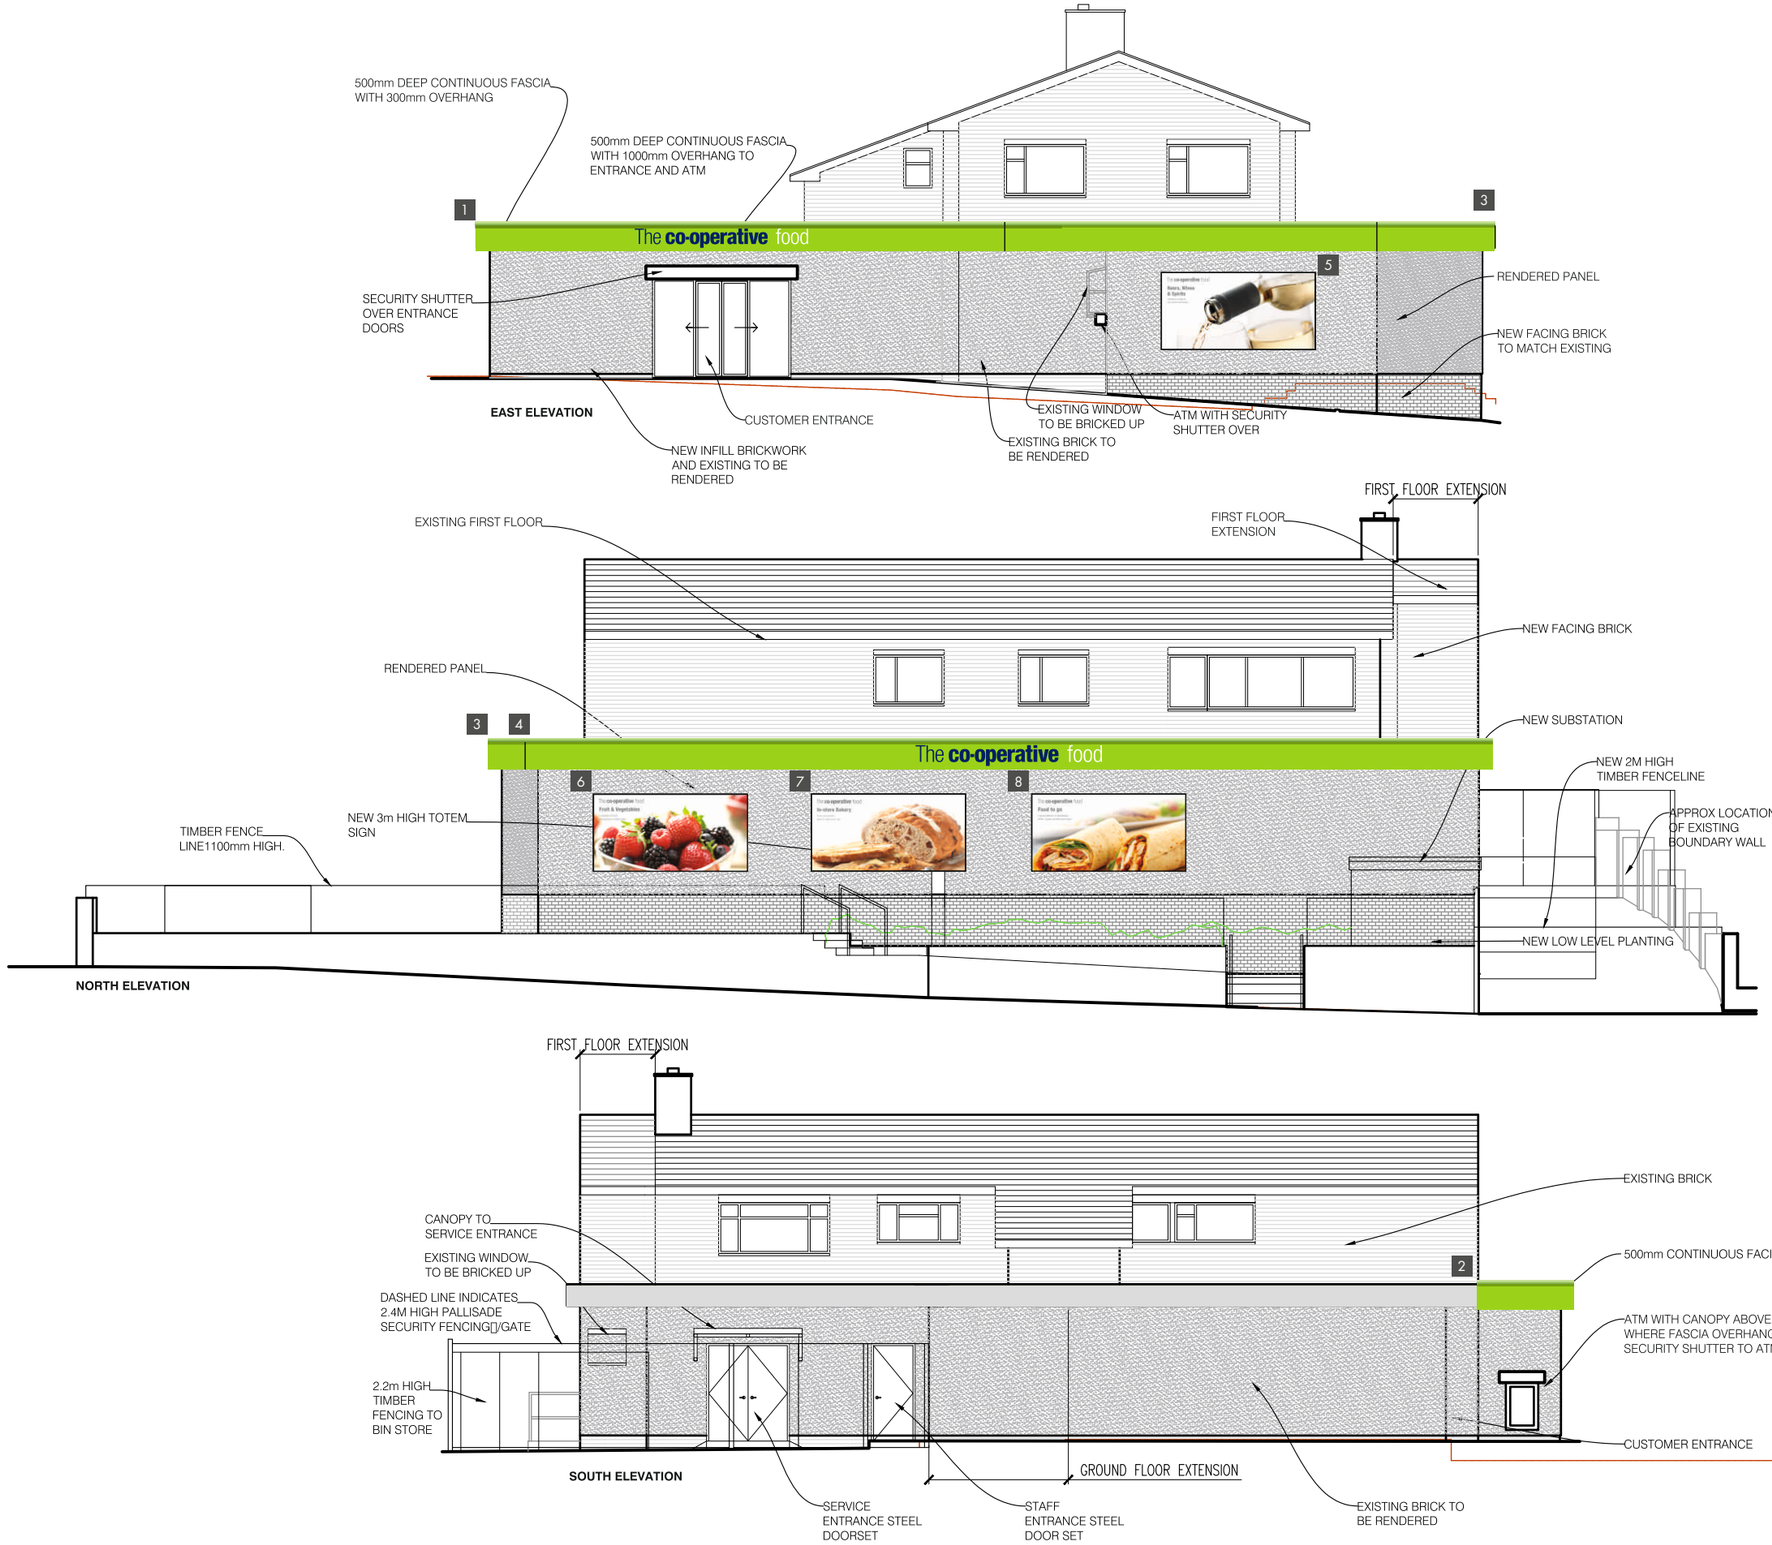

Office:	Copyright:	Client:	Design Scheme:	Job Number:	Date:	Page:	Scale:	Version:
Blaze signs Unit 3-4 Arden Park, Arden Road, Frankley, Birmingham, B45 0JA. T +44 (0) 121 4577715 F +44 (0) 121 4539355 www.blazesigns.co.uk	DRAWING SHOWN FOR VISUAL PURPOSES ONLY. ACTUAL SIGNAGE CONSTRUCTION (MANUFACTURE, MATERIALS & TECHNIQUES) MAY DIFFER TO THOSE SHOWN & ARE SUBJECT TO FINAL SITE CONDITIONS BLAZE STANDARD PAINT FINISH IS **60% SEMI GLOSS.** CLIENT TO ADVISE PRIOR TO APPROVAL IF ANY SPECIAL FINISHES ARE REQUIRED © THE COPYRIGHT OF THIS DRAWING IS OWNED BY BLAZE SIGNS LIMITED AND IS NOT TO BE DISCLOSED TO OTHER PERSONS OR TO BE USED FOR MANUFACTURING PURPOSES WITHOUT PERMISSION.	The co-operative food	Barnsley	**115794**	20.12.17	1 / 8	1:20 @ A3	V2

Item 1


1 off externally illuminated fascia sign with M4 letters - Scale 1:40

Shallow folded 2mm 14swg aluminium panel(s) sprayed green VLO-479 with 40mm returns. Text '**co-operative**' moulded from silver acrylic with 25mm returns & radiused corners to face, having full foamex backtrays & applied blue (Ref: Imageperfect 5750 cobalt) vinyl to faces leaving a 3mm keyline, all mounted direct to fascia. Text '**The**' fret cut from 5mm thk blue 744 acrylic & text '**food**' fret cut from 5mm thk dense white acrylic, all mounted direct to fascia. Externally illuminated via Eco-Lux trough light also finished green to match panels.

Note: Text to be centred above the door.



Section Detail 1:8

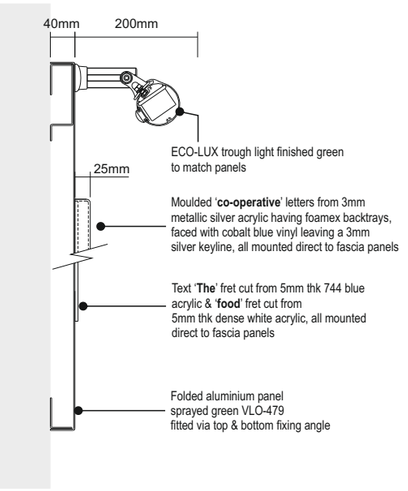


Office:	Copyright:	Client:	Design Scheme:	Job Number:	Date:	Page:	Scale:	Version:
Blaze signs Unit 3-4 Arden Park, Arden Road, Frankley, Birmingham, B45 0JA. T +44 (0) 121 4577715 F +44 (0) 121 4539355 www.blazesigns.co.uk	DRAWING SHOWN FOR VISUAL PURPOSES ONLY. ACTUAL SIGNAGE CONSTRUCTION (MANUFACTURE, MATERIALS & TECHNIQUES) MAY DIFFER TO THOSE SHOWN & ARE SUBJECT TO FINAL SITE CONDITIONS BLAZE STANDARD PAINT FINISH IS **60% SEMI GLOSS.** CLIENT TO ADVISE PRIOR TO APPROVAL IF ANY SPECIAL FINISHES ARE REQUIRED © THE COPYRIGHT OF THIS DRAWING IS OWNED BY BLAZE SIGNS LIMITED AND IS NOT TO BE DISCLOSED TO OTHER PERSONS OR TO BE USED FOR MANUFACTURING PURPOSES WITHOUT PERMISSION.	The co-operative food	Barnsley	**115794**	19.12.17	2 / 8	1:40 @ A3	V2


Item 2

1 off externally illuminated fascia blank sign - Scale 1:20

Shallow folded 2mm 14swg aluminium panel(s) sprayed green VLO-479 with 40mm returns. Externally illuminated via Eco-Lux trough light also finished green to match panels.

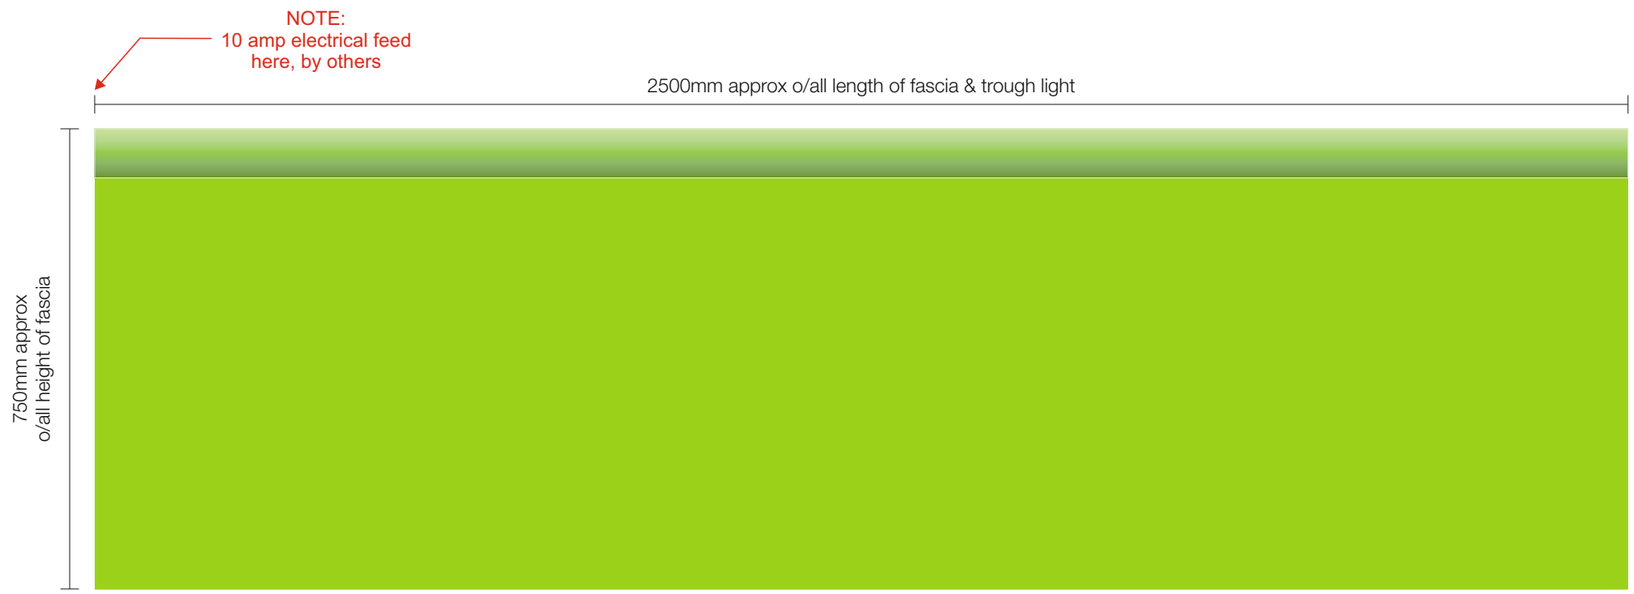

Section Detail 1:8

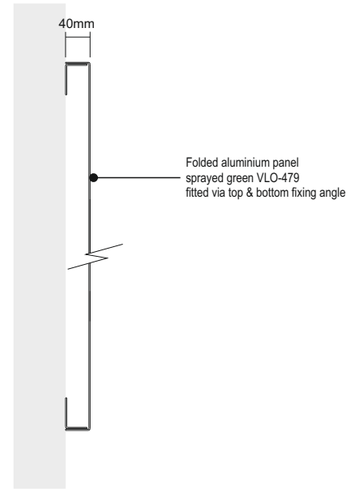


Office:	Copyright:	Client:	Design Scheme:	Job Number:	Date:	Page:	Scale:	Version:
Blaze signs Unit 3-4 Arden Park, Arden Road, Frankley, Birmingham, B45 0JA. T +44 (0) 121 4577715 F +44 (0) 121 4539355 www.blazesigns.co.uk	DRAWING SHOWN FOR VISUAL PURPOSES ONLY. ACTUAL SIGNAGE CONSTRUCTION (MANUFACTURE, MATERIALS & TECHNIQUES) MAY DIFFER TO THOSE SHOWN & ARE SUBJECT TO FINAL SITE CONDITIONS BLAZE STANDARD PAINT FINISH IS **60% SEMI GLOSS.** CLIENT TO ADVISE PRIOR TO APPROVAL IF ANY SPECIAL FINISHES ARE REQUIRED © THE COPYRIGHT OF THIS DRAWING IS OWNED BY BLAZE SIGNS LIMITED AND IS NOT TO BE DISCLOSED TO OTHER PERSONS OR TO BE USED FOR MANUFACTURING PURPOSES WITHOUT PERMISSION.	The co-operative food	Barnsley	**115794**	19.12.17	3 / 8	1:20 @ A3	V2


Item 3

1 off externally illuminated fascia blank sign - Scale 1:30

Shallow folded 2mm 14swg aluminium panel(s) sprayed green VLO-479 with 40mm returns. Externally illuminated via Eco-Lux trough light also finished green to match panels.

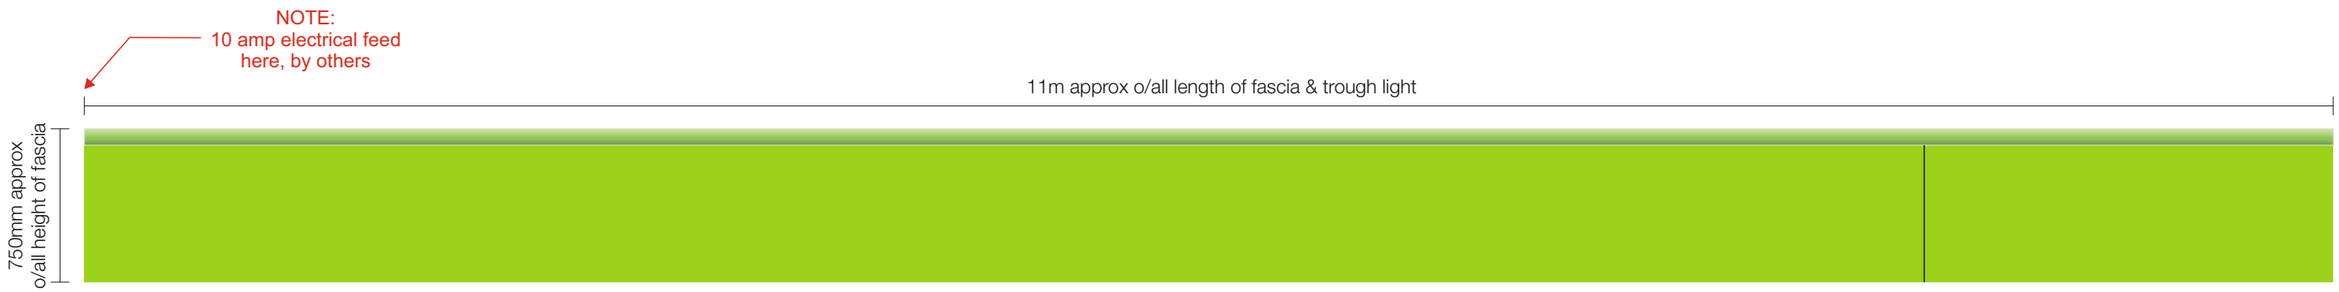

Section Detail 1:8

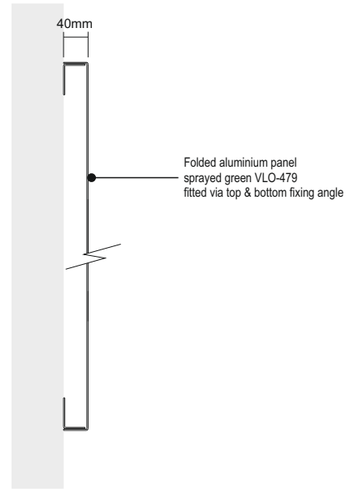

Office:

Blaze signs

Unit 3-4 Arden Park, Arden Road,
Frankley, Birmingham, B45 0JA.
T +44 (0) 121 4577715
F +44 (0) 121 4539355
www.blazesigns.co.uk

Copyright:

DRAWING SHOWN FOR VISUAL PURPOSES ONLY. ACTUAL SIGNAGE CONSTRUCTION (MANUFACTURE, MATERIALS & TECHNIQUES) MAY DIFFER TO THOSE SHOWN & ARE SUBJECT TO FINAL SITE CONDITIONS
BLAZE STANDARD PAINT FINISH IS **60% SEMI GLOSS.**
CLIENT TO ADVISE PRIOR TO APPROVAL IF ANY SPECIAL FINISHES ARE REQUIRED

© THE COPYRIGHT OF THIS DRAWING IS OWNED BY BLAZE SIGNS LIMITED AND IS NOT TO BE DISCLOSED TO OTHER PERSONS OR TO BE USED FOR MANUFACTURING PURPOSES WITHOUT PERMISSION.

Client: The co-operative food

Design Scheme:	Job Number:	Date:	Page:	Scale:	Version:
Barnsley	**115794**	19.12.17	4 / 8	1:30 @ A3	V2


Item 4

1 off externally illuminated fascia sign with M4 letters - Scale 1:40

Shallow folded 2mm 14swg aluminium panel(s) sprayed green VLO-479 with 40mm returns. Text '**co-operative**' moulded from silver acrylic with 25mm returns & radiused corners to face, having full foamex backtrays & applied blue (Ref: Imageperfect 5750 cobalt) vinyl to faces leaving a 3mm keyline, all mounted direct to fascia. Text '**The**' fret cut from 5mm thk blue 744 acrylic & text '**food**' fret cut from 5mm thk dense white acrylic, all mounted direct to fascia. Externally illuminated via Eco-Lux trough light also finished green to match panels.



Section Detail 1:8

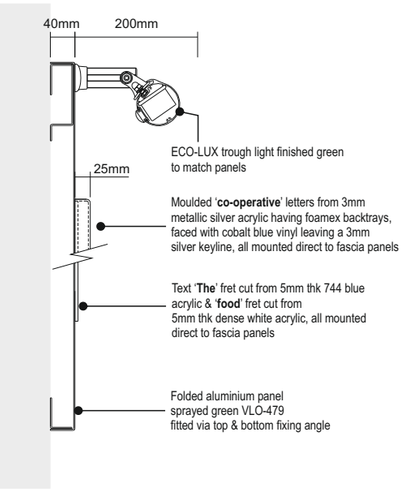

Office:

Blaze signs

Unit 3-4 Arden Park, Arden Road,
Frankley, Birmingham, B45 0JA.
T +44 (0) 121 4577715
F +44 (0) 121 4539355
www.blazesigns.co.uk

Copyright:

DRAWING SHOWN FOR VISUAL PURPOSES ONLY. ACTUAL SIGNAGE CONSTRUCTION (MANUFACTURE, MATERIALS & TECHNIQUES) MAY DIFFER TO THOSE SHOWN & ARE SUBJECT TO FINAL SITE CONDITIONS
BLAZE STANDARD PAINT FINISH IS **60% SEMI GLOSS.**
CLIENT TO ADVISE PRIOR TO APPROVAL IF ANY SPECIAL FINISHES ARE REQUIRED

© THE COPYRIGHT OF THIS DRAWING IS OWNED BY BLAZE SIGNS LIMITED AND IS NOT TO BE DISCLOSED TO OTHER PERSONS OR TO BE USED FOR MANUFACTURING PURPOSES WITHOUT PERMISSION.

Client:	Design Scheme:	Job Number:	Date:	Page:	Scale:	Version:
The co-operative food	Barnsley	**115794**	19.12.17	5 / 8	1:60 @ A3	V2

Item 5:8


Dibond panels

Dibond panels with DTM print, in frames sprayed grey RAL 7016

Item 5 - East Elevation



Item 6 - North Elevation

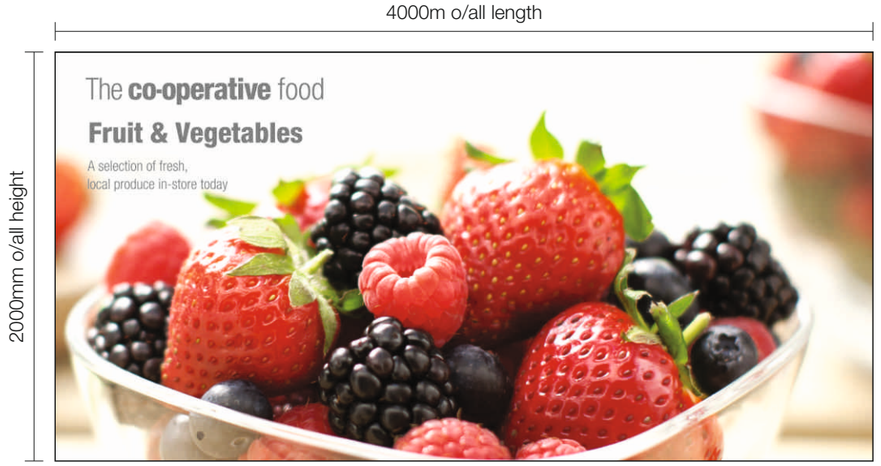

Item 7 - North Elevation



Item 8 - North Elevation





Office:	Copyright:	Client:	Design Scheme:	Job Number:	Date:	Page:	Scale:	Version:
Blaze signs Unit 3-4 Arden Park, Arden Road, Frankley, Birmingham, B45 0JA. T +44 (0) 121 4577715 F +44 (0) 121 4539355 www.blazesigns.co.uk	DRAWING SHOWN FOR VISUAL PURPOSES ONLY. ACTUAL SIGNAGE CONSTRUCTION (MANUFACTURE, MATERIALS & TECHNIQUES) MAY DIFFER TO THOSE SHOWN & ARE SUBJECT TO FINAL SITE CONDITIONS BLAZE STANDARD PAINT FINISH IS 60% SEMI GLOSS. CLIENT TO ADVISE PRIOR TO APPROVAL IF ANY SPECIAL FINISHES ARE REQUIRED © THE COPYRIGHT OF THIS DRAWING IS OWNED BY BLAZE SIGNS LIMITED AND IS NOT TO BE DISCLOSED TO OTHER PERSONS OR TO BE USED FOR MANUFACTURING PURPOSES WITHOUT PERMISSION.	The co-operative food	Barnsley	115794	20.12.17	6 / 8	1:30 @ A3	V2


Item 9

EXTERNALLY ILLUMINATED TOTEM SIGN - Scale 1:15

Folded 2mm 14swg aluminium panels finished standard green, silver and white, ' The co-operative' letters applied cobalt blue vinyl (Ref: Imageperfect 5750) Text 'food' to be applied matt white vinyl. Opening hours section: To be sprayed standard silver with text to be applied in matt black vinyl. Cash machine section: to be sprayed white with text Cash machine applied colbalt blue vinyl (Ref: Imageperfect 5750) Logo section: To be sprayed white with logos: 'Lottery' 'Pay point' 'Collect+' digitally printed and contour cut. Externally illuminated via ECO Lux trough light sprayed green to match fascia.

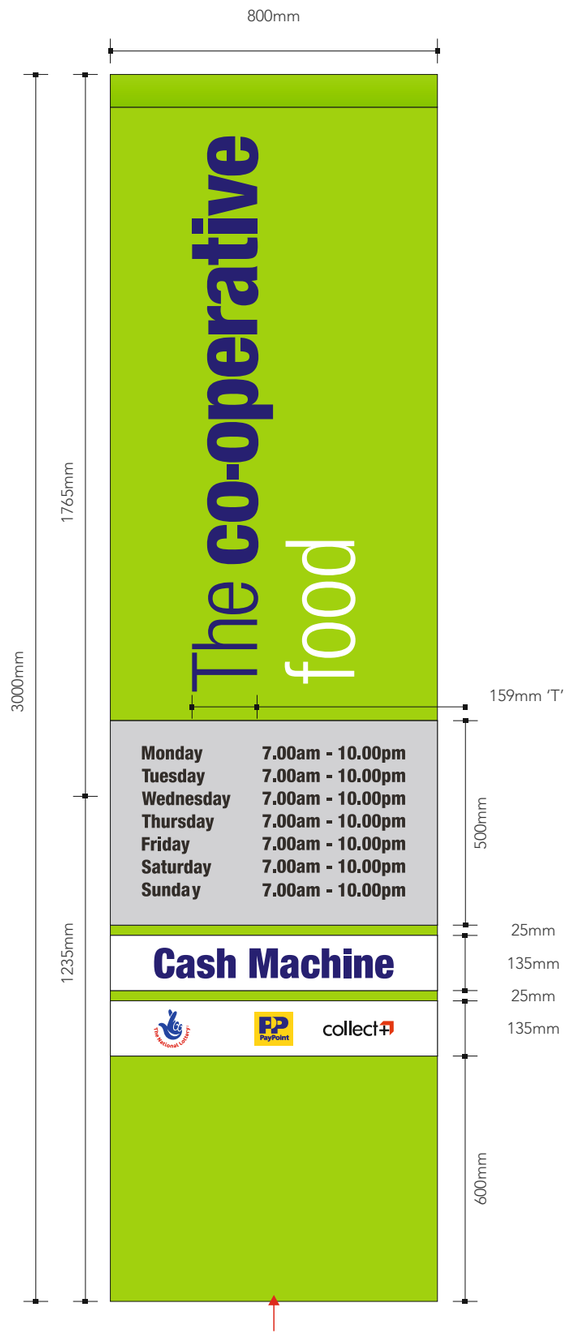

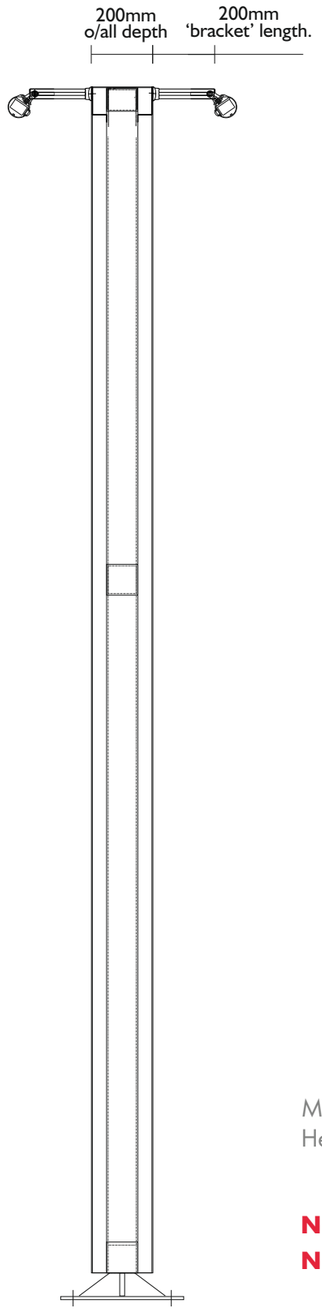

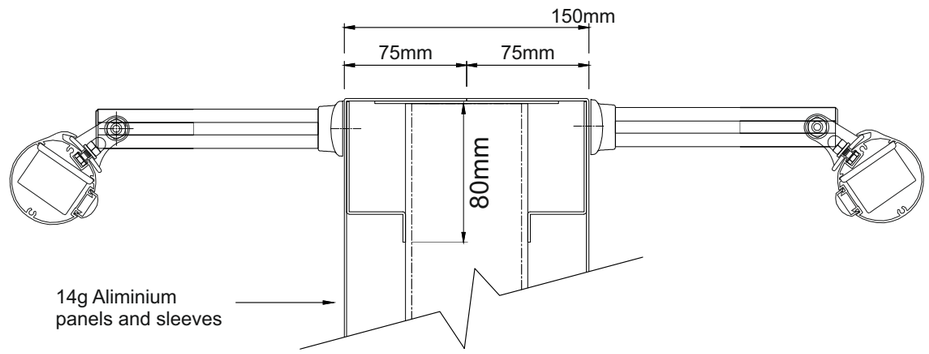



NOTE: Electrical supply by others made off into waterproof lockable rotary isolator switch

Maximum illumination = approx 109 candella per linier metre
Height from floor to underside of sign = ground level

Note: Opening hours, Cash machine and Logo sections TBC
Note: Times on Opening hours TBC


Section Detail 1:8

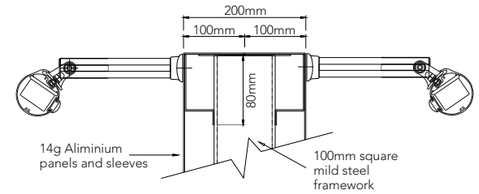

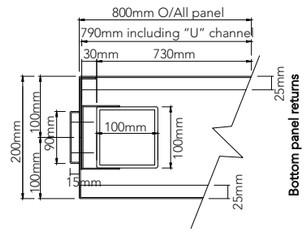

Office:	Copyright:	Client:	Design Scheme:	Job Number:	Date:	Page:	Scale:	Version:
Blaze signs Unit 3-4 Arden Park, Arden Road, Frankley, Birmingham, B45 0JA. T +44 (0) 121 4577715 F +44 (0) 121 4539355 www.blazesigns.co.uk	DRAWING SHOWN FOR VISUAL PURPOSES ONLY. ACTUAL SIGNAGE CONSTRUCTION (MANUFACTURE, MATERIALS & TECHNIQUES) MAY DIFFER TO THOSE SHOWN & ARE SUBJECT TO FINAL SITE CONDITIONS BLAZE STANDARD PAINT FINISH IS **60% SEMI GLOSS.** CLIENT TO ADVISE PRIOR TO APPROVAL IF ANY SPECIAL FINISHES ARE REQUIRED © THE COPYRIGHT OF THIS DRAWING IS OWNED BY BLAZE SIGNS LIMITED AND IS NOT TO BE DISCLOSED TO OTHER PERSONS OR TO BE USED FOR MANUFACTURING PURPOSES WITHOUT PERMISSION.	The co-operative food	Barnsley	**115794**	19.12.17	7 / 8	1:15 @ A3	V2

- Item 5:8 — Dibond panels
- Item 4 — Externally illuminated fascia sign with M4 letters
- Item 9 — Externally illuminated Totem

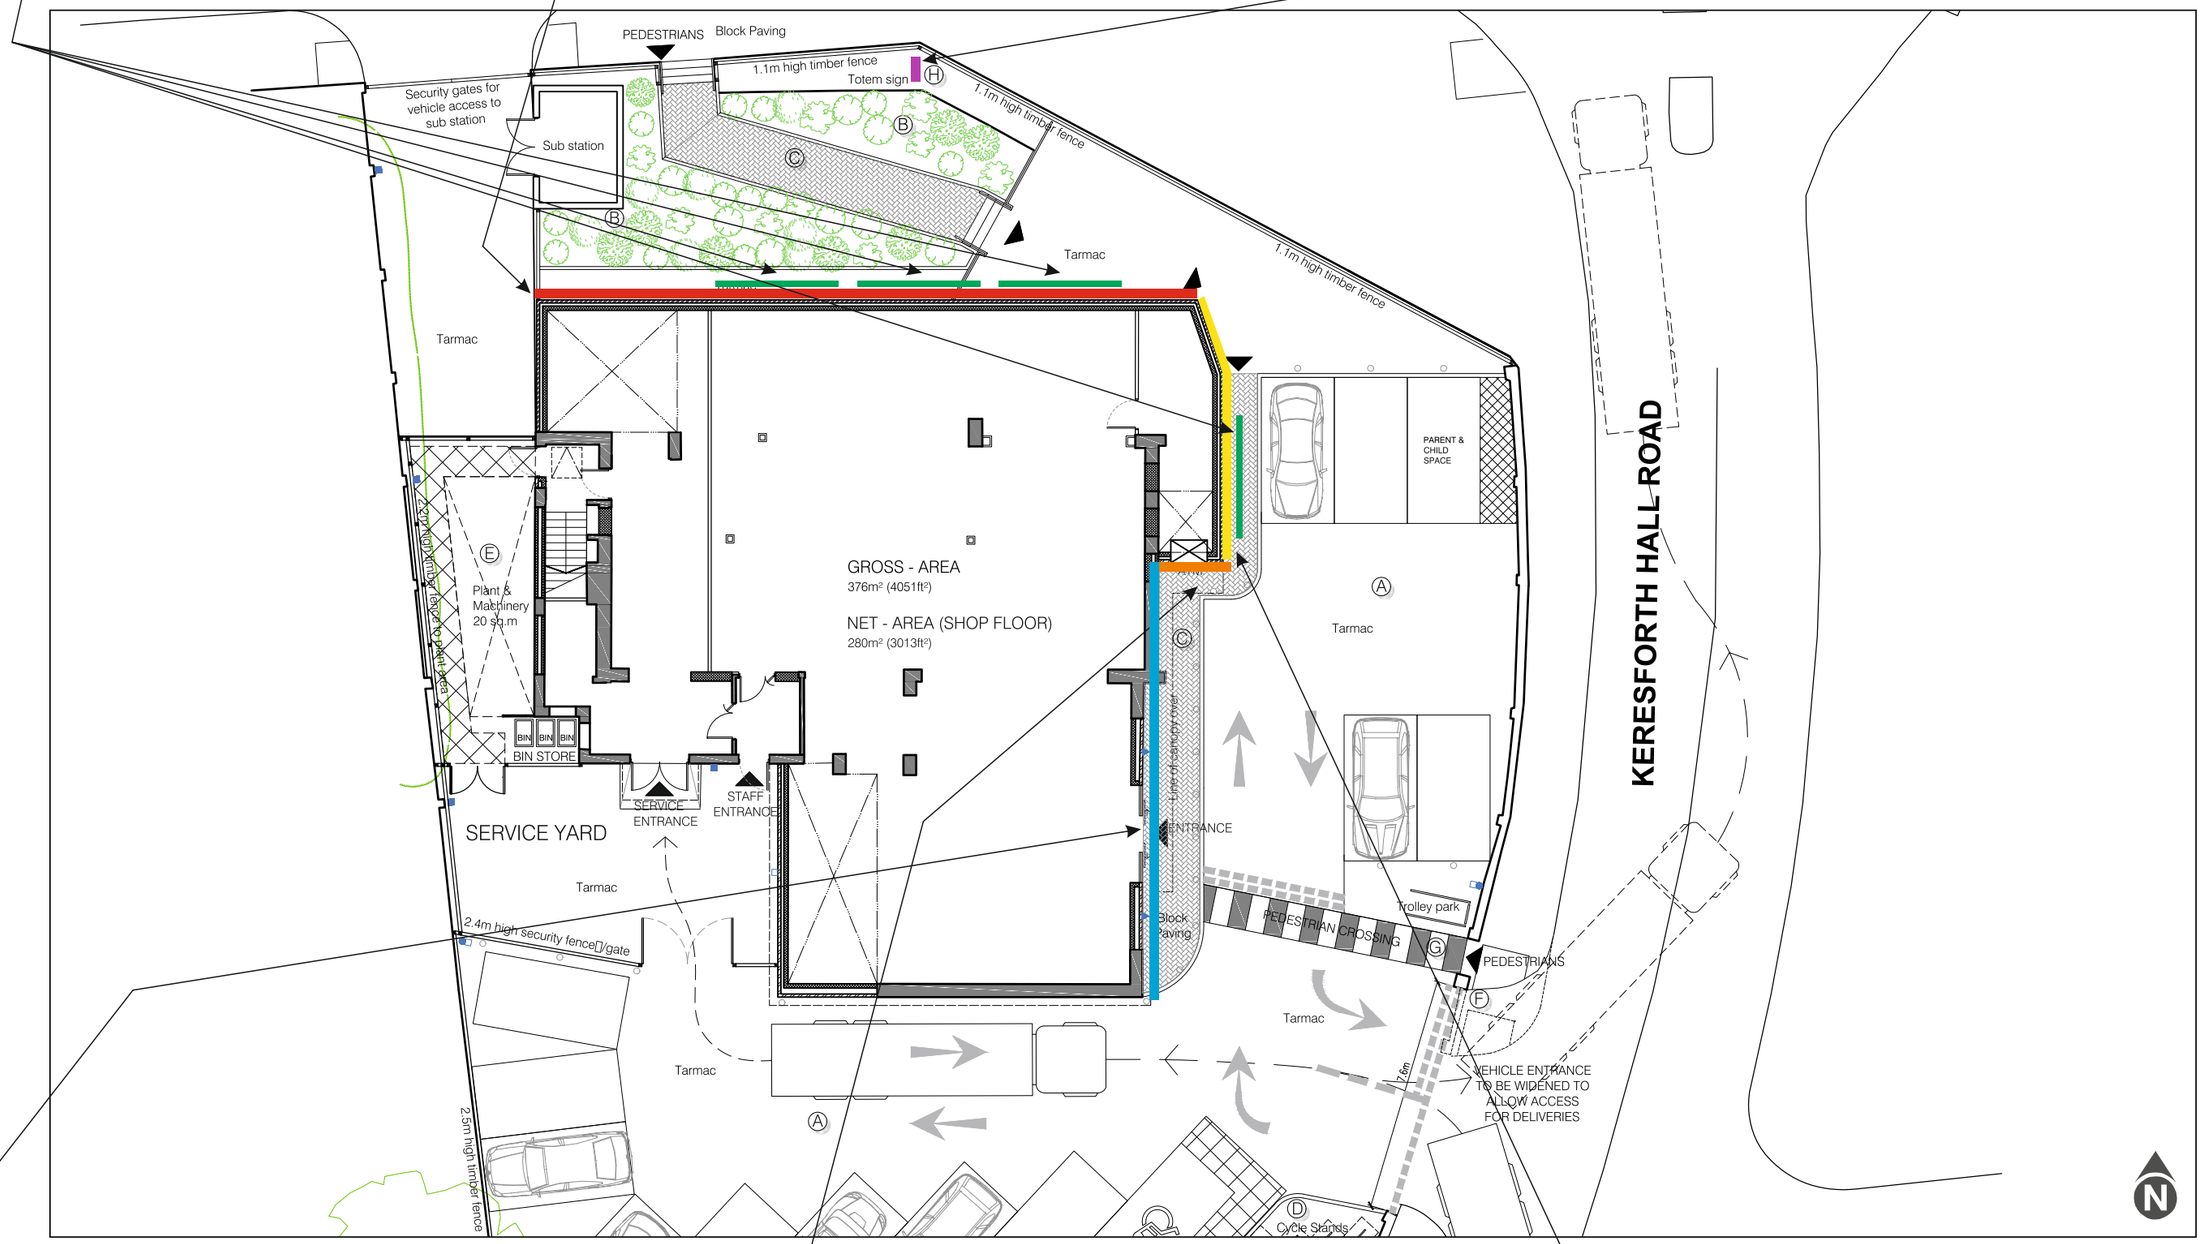

- Item 1 — Externally illuminated fascia sign with M4 letters
- Item 2 — Externally illuminated fascia blank sign
- Item 3 — Externally illuminated fascia blank sign

Office:	Copyright:	Client:	Design Scheme:	Job Number:	Date:	Page:	Scale:	Version:
Blaze signs Unit 3-4 Arden Park, Arden Road, Frankley, Birmingham, B45 0JA. T +44 (0) 121 4577715 F +44 (0) 121 4539355 www.blazesigns.co.uk	DRAWING SHOWN FOR VISUAL PURPOSES ONLY. ACTUAL SIGNAGE CONSTRUCTION (MANUFACTURE, MATERIALS & TECHNIQUES) MAY DIFFER TO THOSE SHOWN & ARE SUBJECT TO FINAL SITE CONDITIONS BLAZE STANDARD PAINT FINISH IS **60% SHEEN GLOSS**. CLIENT TO ADVISE PRIOR TO APPROVAL IF ANY SPECIAL FINISHES ARE REQUIRED © THE COPYRIGHT OF THIS DRAWING IS OWNED BY BLAZE SIGNS LIMITED AND IS NOT TO BE DISCLOSED TO, OTHER PERSONS OR TO BE USED FOR MANUFACTURING PURPOSES WITHOUT PERMISSION.	The co-operative food	Barnsley	**115794**	20.12.17	8 / 8	1:200 @ A3	V2