



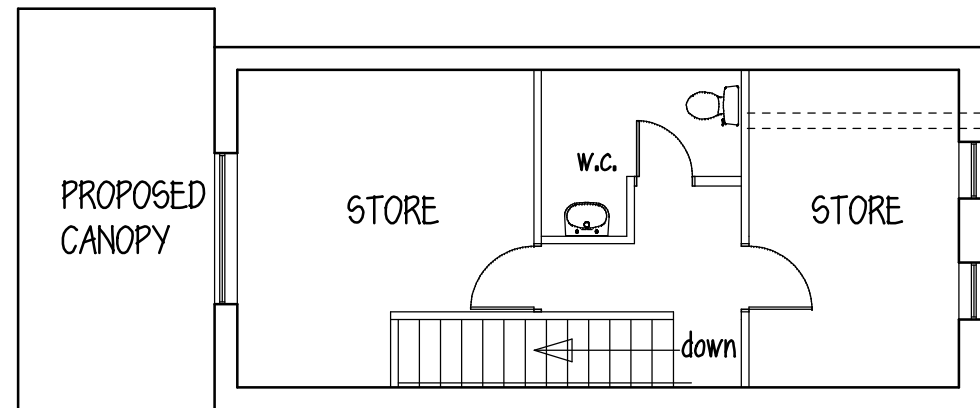


FIRST FLOOR


ROOF - translucent sheeting
POSTS - ms posts painted black

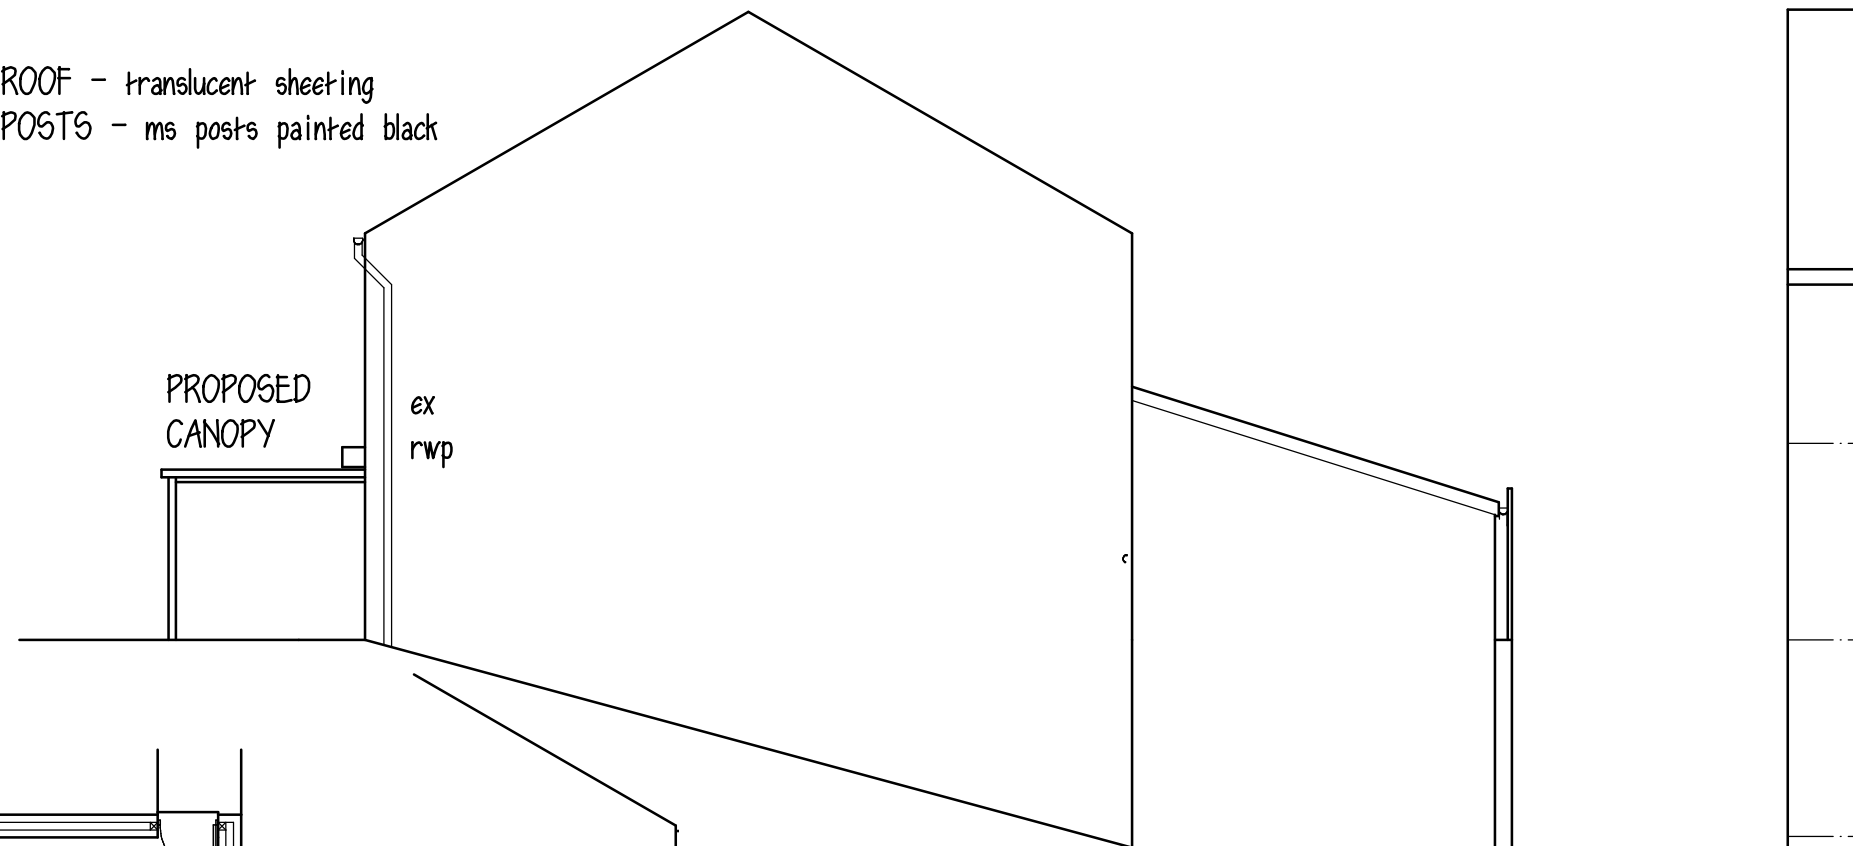


SIDE ELEVATION

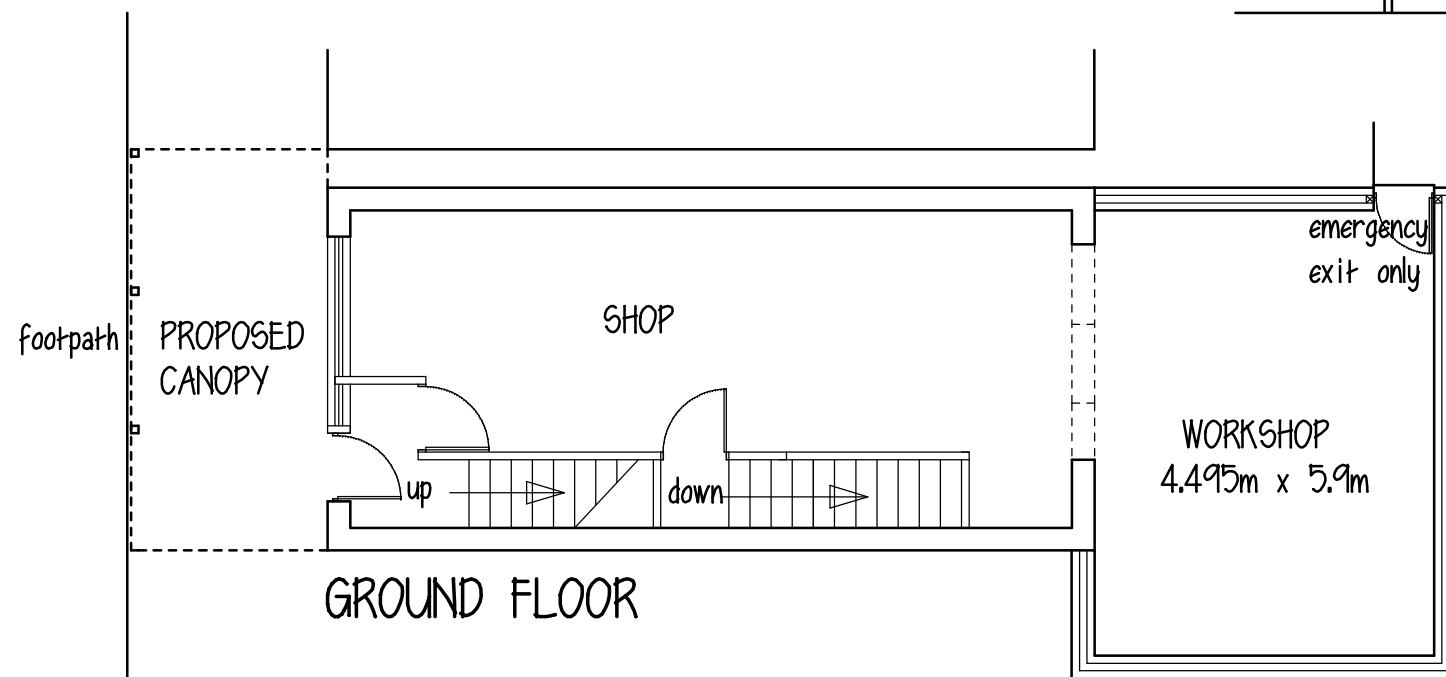


GROUND FLOOR

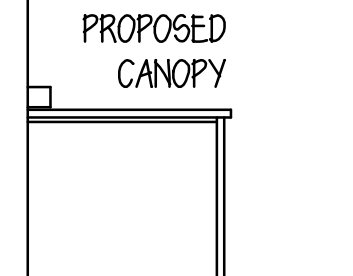

SIDE ELEVATION

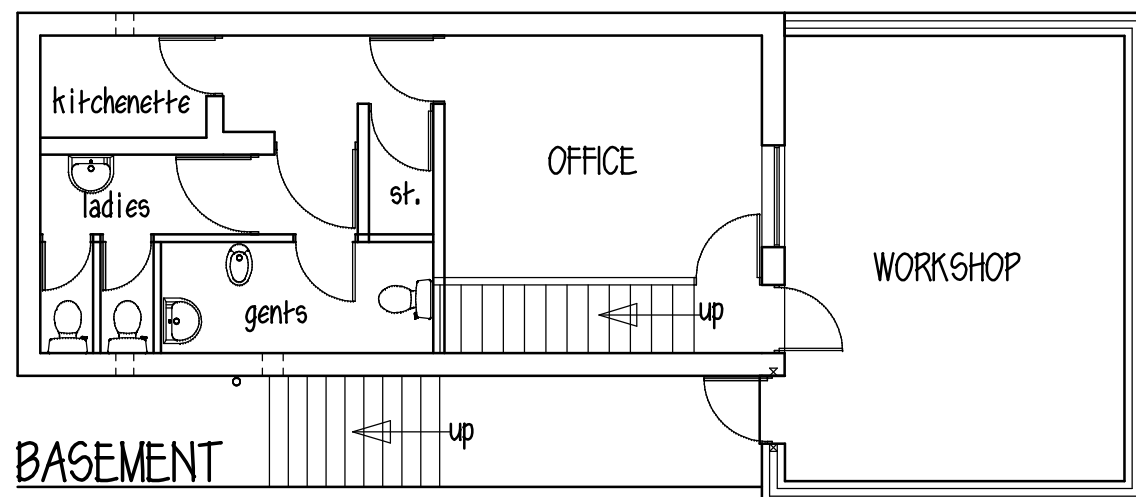

BASEMENT

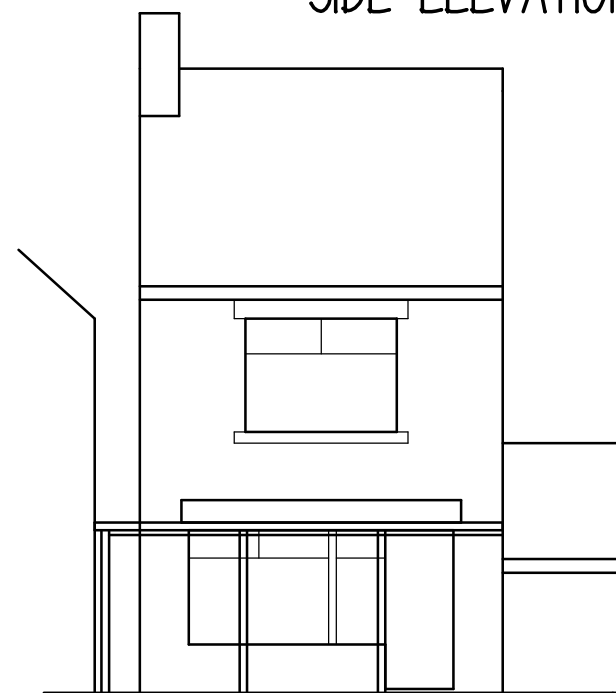

FRONT ELEVATION

BIKEBYKE

PROPOSED OPEN CANOPY
65 PARK ROAD
WORSBROUGH

PROPOSED PLANS & ELEVATIONS

1:100@A3 SEPT 20 Rev A

Peter Thompson


"Linwood"

Barnsley Road

Dodworth

Barnsley S75 3JR m. 07973251730

e-mail peter-thompson@hotmail.co.uk

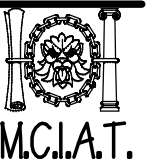

t&f. 01226 201391