
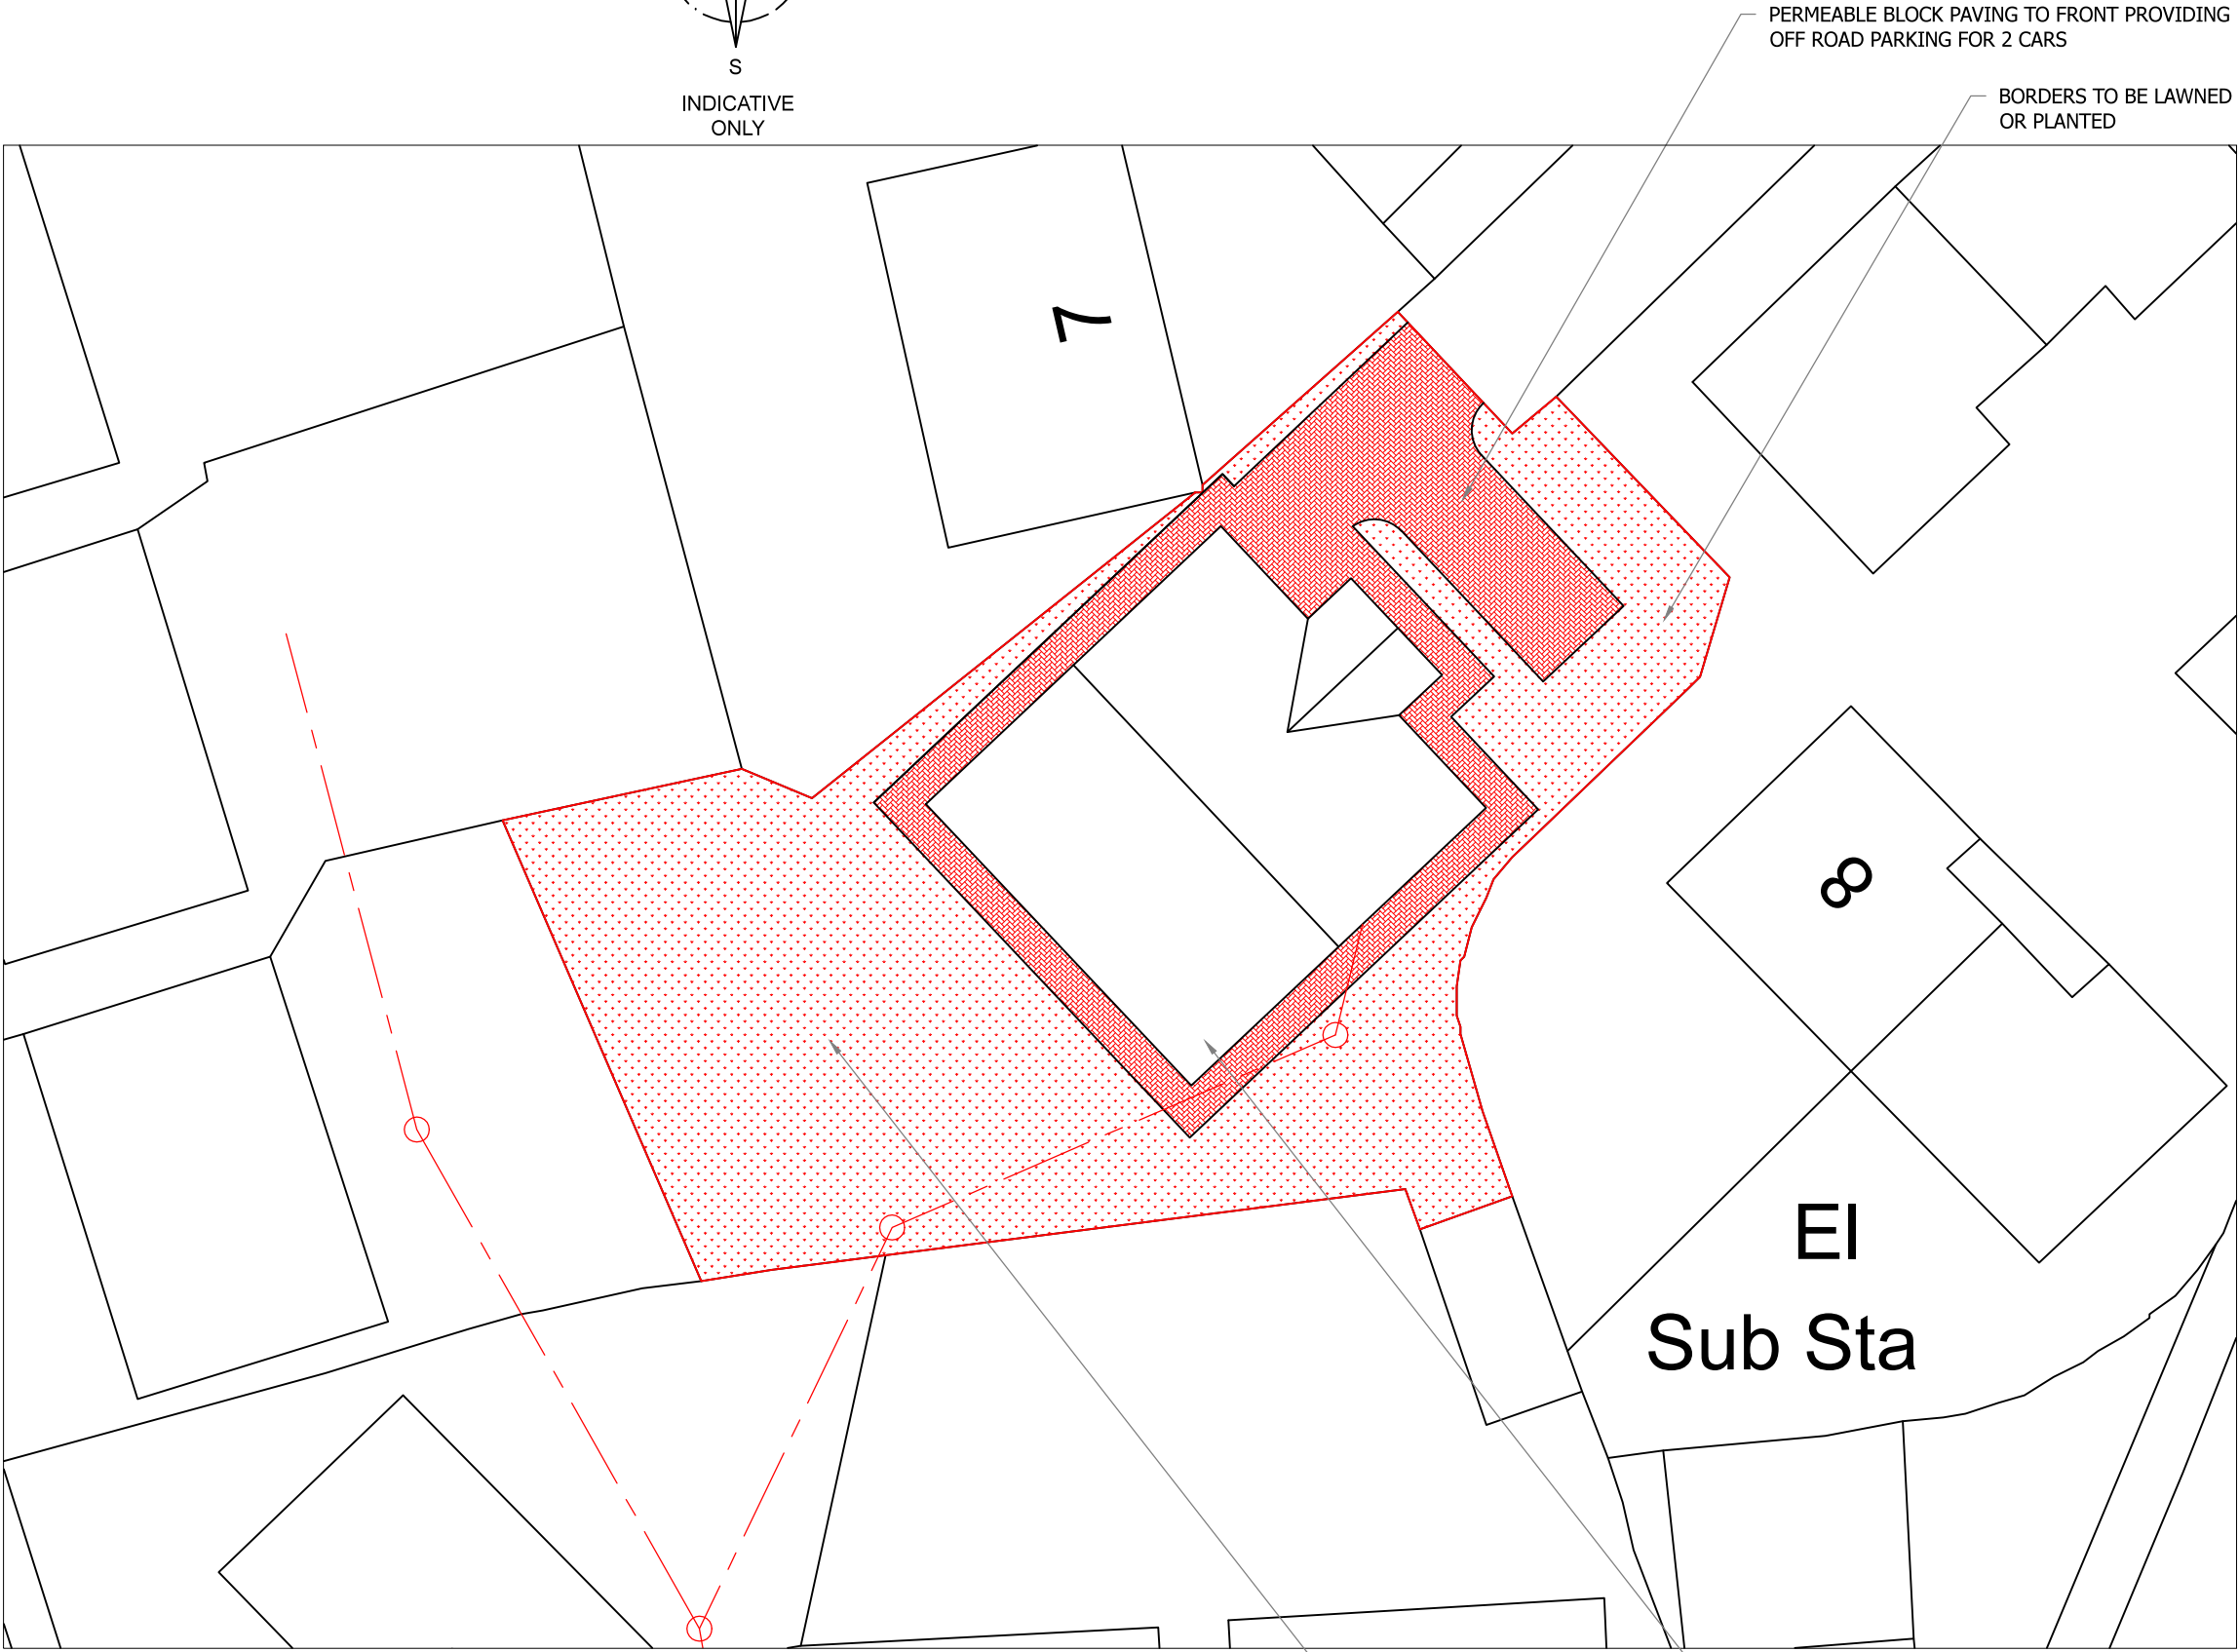


Drawing No.	Rev No.
MNF001 -005	A

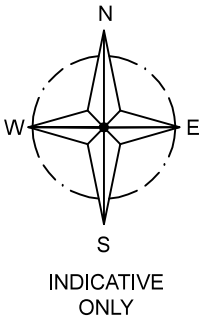

BLOCK PLAN
SCALE 1:200 AT A3

DO NOT SCALE: Contractor to check all dimensions and report any omissions or errors

NOTES

A	Dormer removed	JRB			03/03/16
Rev	Description	By	Chk	App	Date

JRB DESIGNS Ltd
1 Saville Road
Cudworth
Barnsley
S72 8LT
Tel: 01226 383542
Fax: 01226 380078
Mob: 07970 541192
Email: john@jrbdesigns.co.uk

This drawing is copyright. © jrbdesigns Ltd.

Client
MR. N FISHER
152A CHURCHFIELD LANE
DARTON
BARNSELY

Drawing Title
BLOCK PLAN

Address
LAND OFF THE CLOSE
CARLTON
BARNSELY
S71 3LA

Project Title:
PROPOSED NEW DETACHED BUNGALOW

Purpose of Issue:
PLANNING

Drawing Status
FIRST ISSUE

Scale at A3 AS SHOWN	Drawn By JRB	Date 13/01/2016
Checked By	Date 13/01/2016	Approved By Date 13/01/2016

Project No. MNF001	Drawing No. 005	Revision A
------------------------------	---------------------------	----------------------

APPROVAL ☒ INFORMATION ☐ TENDER ☐ CONTRACT ☐ CONSTRUCTION ☐