

BLOCK	UNIT	AREA
A	UNIT 1	125M.SQ / 1345FT.SQ
A	UNIT 2	125M.SQ / 1345FT.SQ
A	UNIT 3	125M.SQ / 1345FT.SQ
A	UNIT 4	125M.SQ / 1345FT.SQ
A	UNIT 5	125M.SQ / 1345FT.SQ
B	UNIT 6	125M.SQ / 1345FT.SQ
B	UNIT 7	125M.SQ / 1345FT.SQ
B	UNIT 8	125M.SQ / 1345FT.SQ
B	UNIT 9	125M.SQ / 1345FT.SQ
B	UNIT 10	125M.SQ / 1345FT.SQ
C	UNIT 11	125M.SQ / 1345FT.SQ
C	UNIT 12	125M.SQ / 1345FT.SQ
D	UNIT 16	125M.SQ / 1345FT.SQ
D	UNIT 17	125M.SQ / 1345FT.SQ
D	UNIT 18	125M.SQ / 1345FT.SQ
D	UNIT 19	125M.SQ / 1345FT.SQ
D	UNIT 20	190M.SQ / 2045FT.SQ
D	UNIT 21	125M.SQ / 1345FT.SQ
D	UNIT 22	125M.SQ / 1345FT.SQ
D	UNIT 23	125M.SQ / 1345FT.SQ
D	UNIT 24	125M.SQ / 1345FT.SQ
D	UNIT 25	190M.SQ / 2045FT.SQ
E	UNIT 26	125M.SQ / 1345FT.SQ
E	UNIT 27	125M.SQ / 1345FT.SQ
E	UNIT 28	125M.SQ / 1345FT.SQ
E	UNIT 29	125M.SQ / 1345FT.SQ
E	UNIT 30	157M.SQ / 1690FT.SQ
E	UNIT 31	125M.SQ / 1345FT.SQ
E	UNIT 32	125M.SQ / 1345FT.SQ
E	UNIT 33	125M.SQ / 1345FT.SQ
E	UNIT 34	125M.SQ / 1345FT.SQ
E	UNIT 35	157M.SQ / 1690FT.SQ
F	UNIT 36	125M.SQ / 1345FT.SQ
F	UNIT 37	125M.SQ / 1345FT.SQ
F	UNIT 38	125M.SQ / 1345FT.SQ
F	UNIT 39	125M.SQ / 1345FT.SQ
F	UNIT 40	125M.SQ / 1345FT.SQ
F	UNIT 41	125M.SQ / 1345FT.SQ
F	UNIT 42	125M.SQ / 1345FT.SQ
F	UNIT 43	125M.SQ / 1345FT.SQ
F	UNIT 44	125M.SQ / 1345FT.SQ
F	UNIT 45	125M.SQ / 1345FT.SQ
G	UNIT 46	125M.SQ / 1345FT.SQ
G	UNIT 47	125M.SQ / 1345FT.SQ
G	UNIT 48	125M.SQ / 1345FT.SQ
G	UNIT 49	228M.SQ / 2454FT.SQ
H	–	742M.SQ / 7988FT.SQ
J	–	558M.SQ / 6006FT.SQ

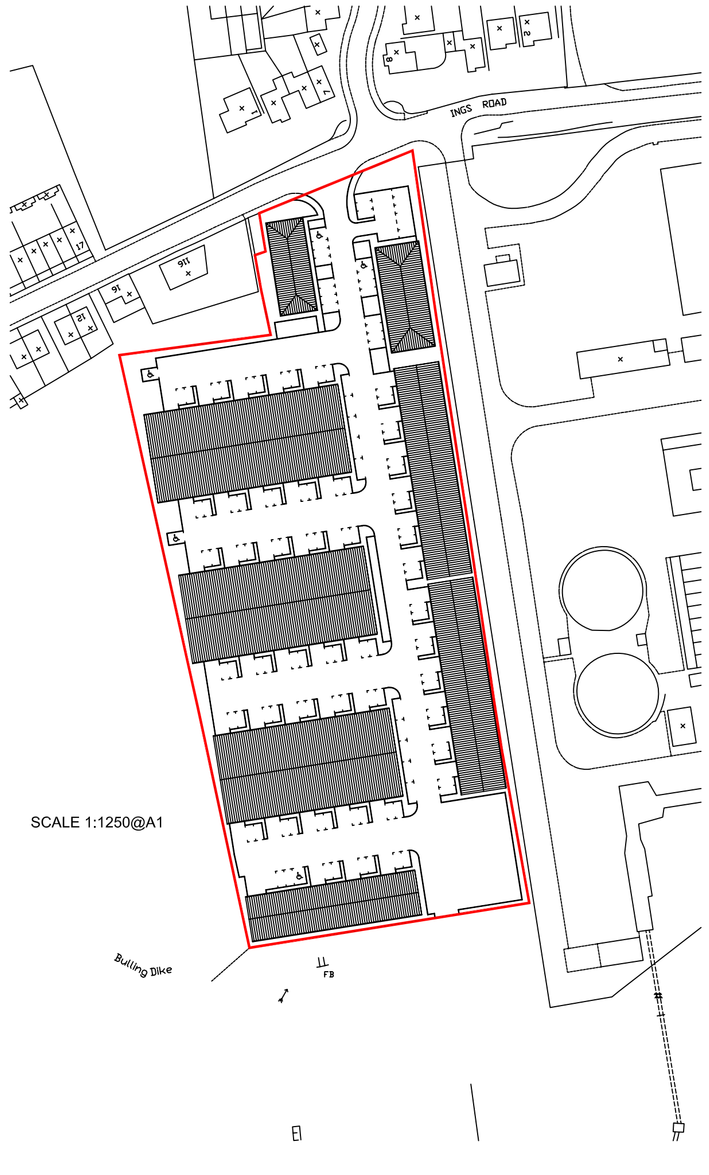

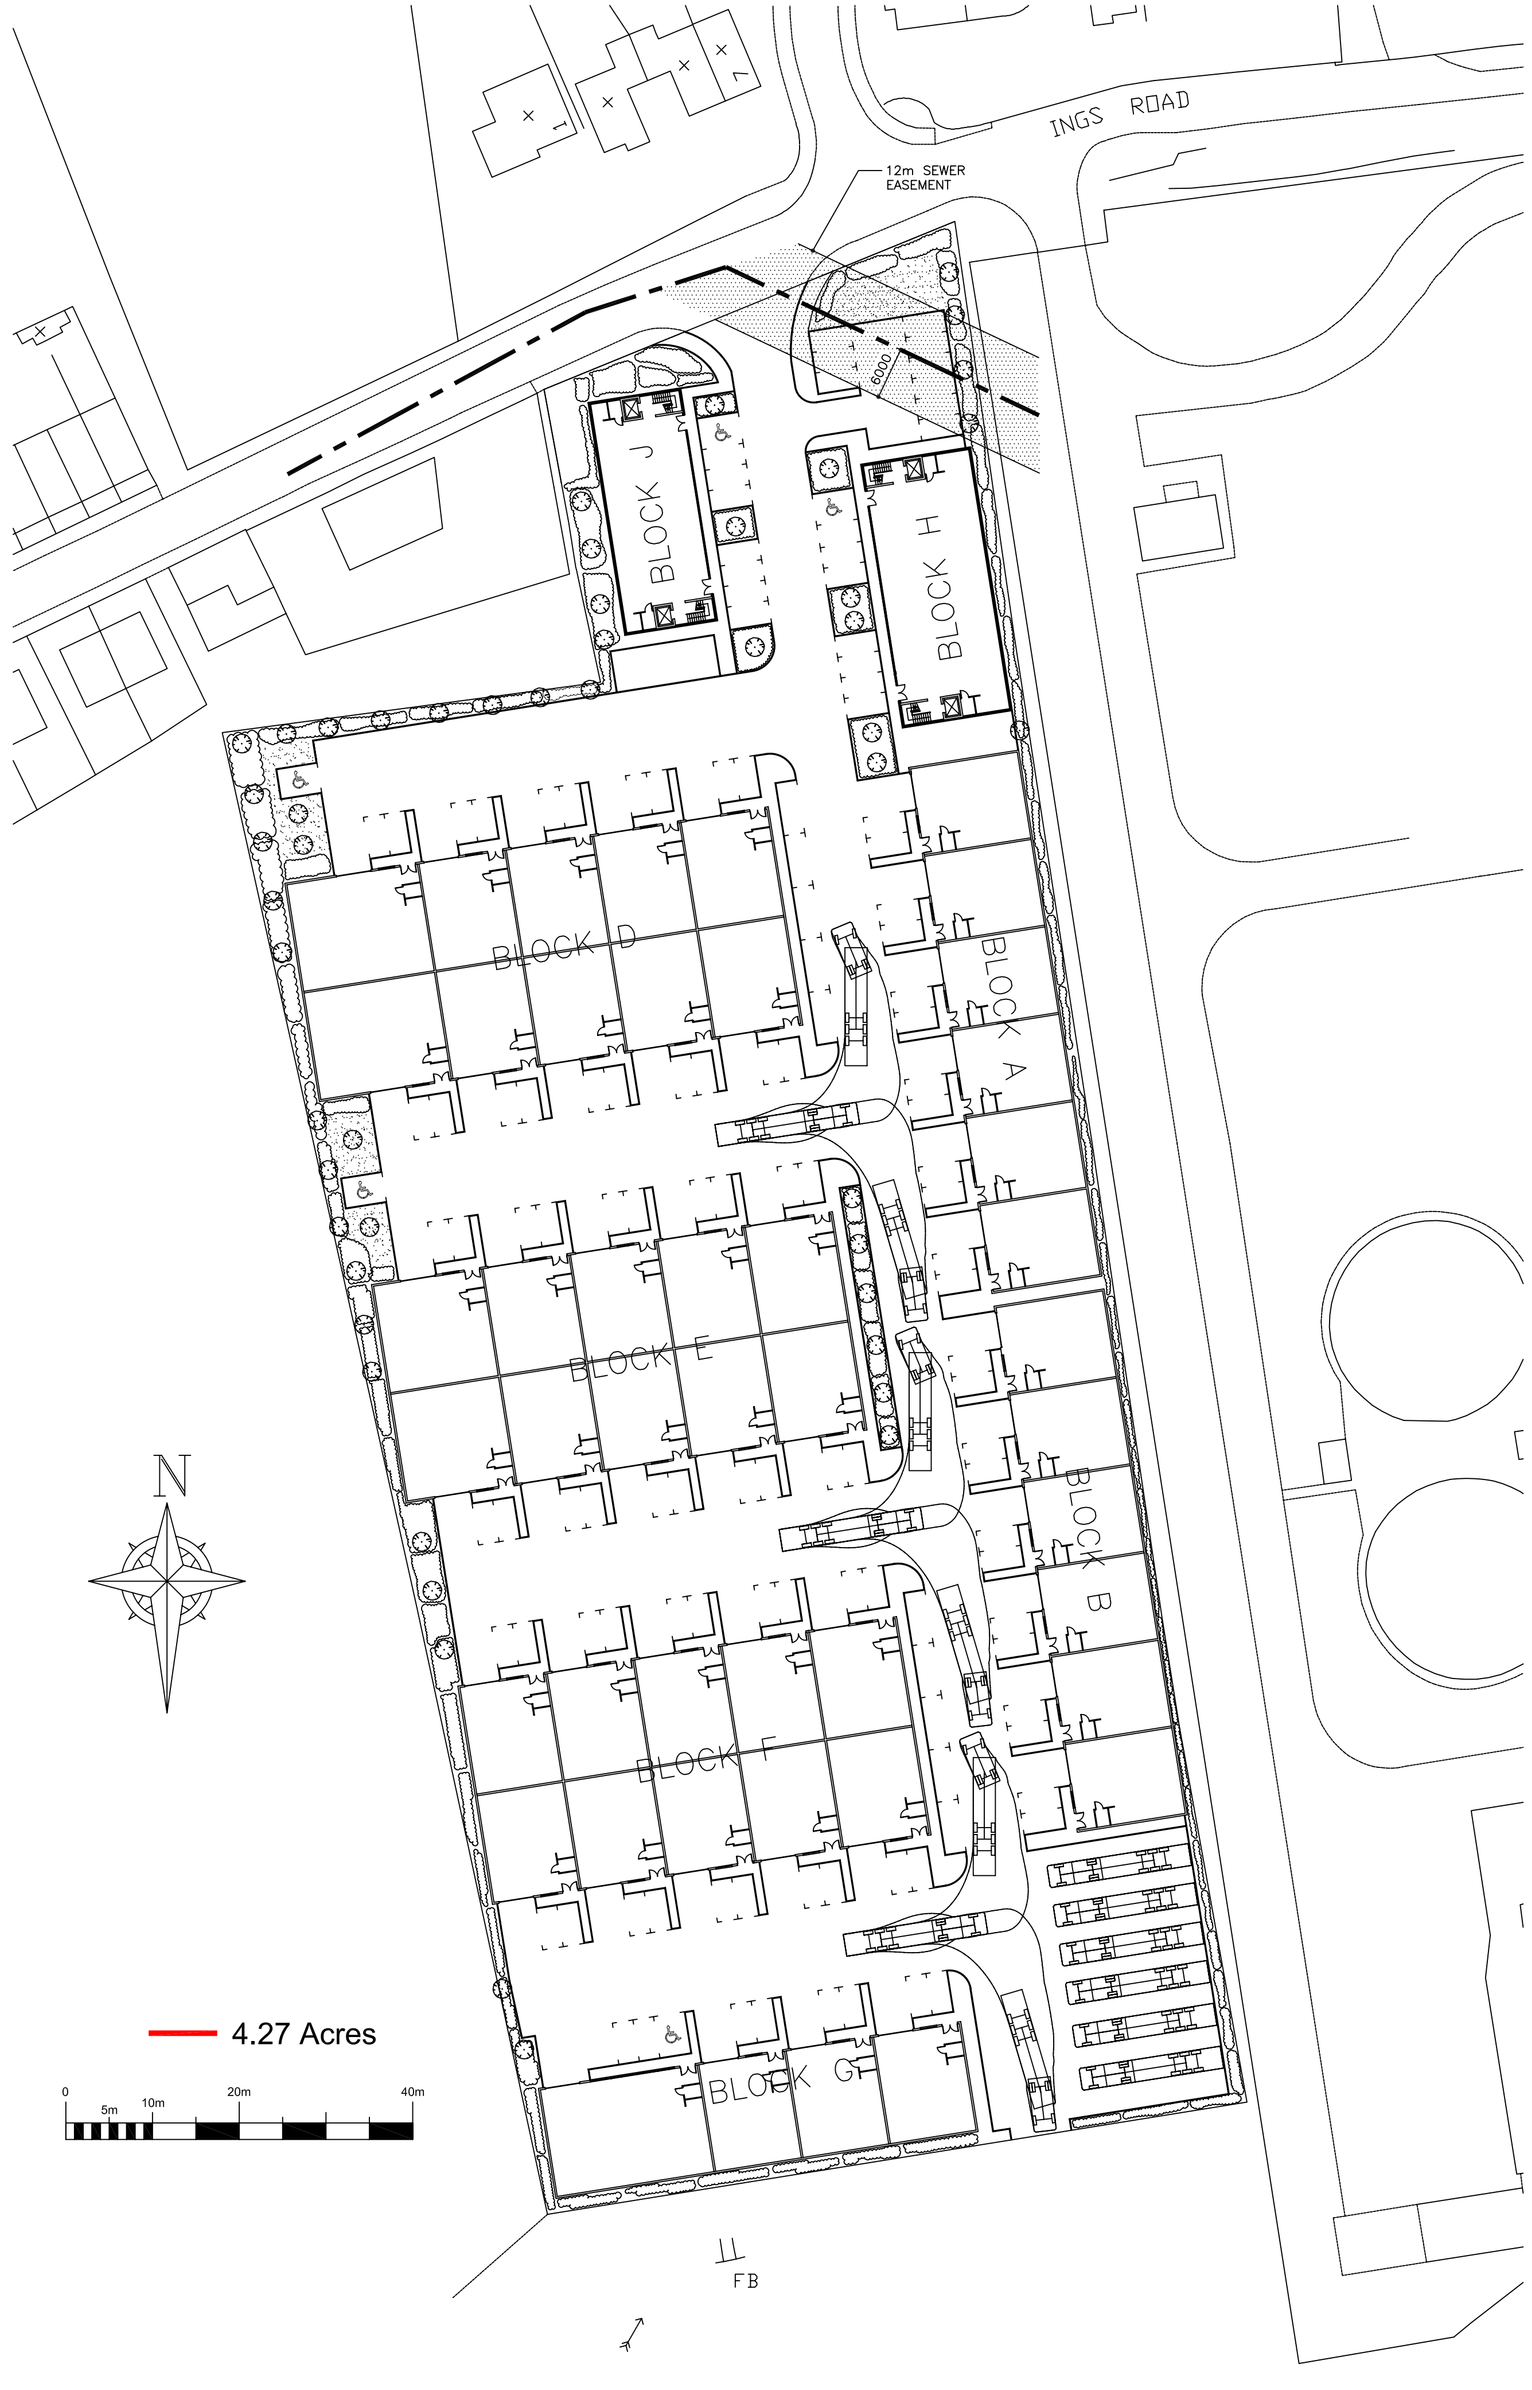



NOTES

1. DO NOT SCALE

2. ALL DIMENSIONS ARE TO BE CHECKED AND DISCREPENCIES REPORTED BEFORE CONSTRUCTION

3. TO BE READ IN CONJUNCTION WITH ALL RELEVANT ARCHITECT'S AND CONSULTANTS DRAWINGS

D	Sewer easement annotated	03/2012
C	Amended to accomodate landscaping and disabled bays	05/2009
B	Units C13, 14 & 15 removed, parking for 7No. HGVs added	03/2009
A		

REVISIONS

alpha group

Dallas Estates Ltd

Alpha House
140 to 143 Milton Road
Gravesend
Kent DA12 2RH
Tel : 01474 533 339
Fax : 01474 533 655

PROJECT
INGS ROAD DEPOT
INGS ROAD
WOMBWELL
BARNSLEY S73 0BP

TITLE
SITE LAYOUT AS PROPOSED

SCALE	DATE
A1 = 1:500 / A3 = 1:1000	MAR 2008
JOB No. DE-IR01	DRG. No. SK11

REVISION A B C D