



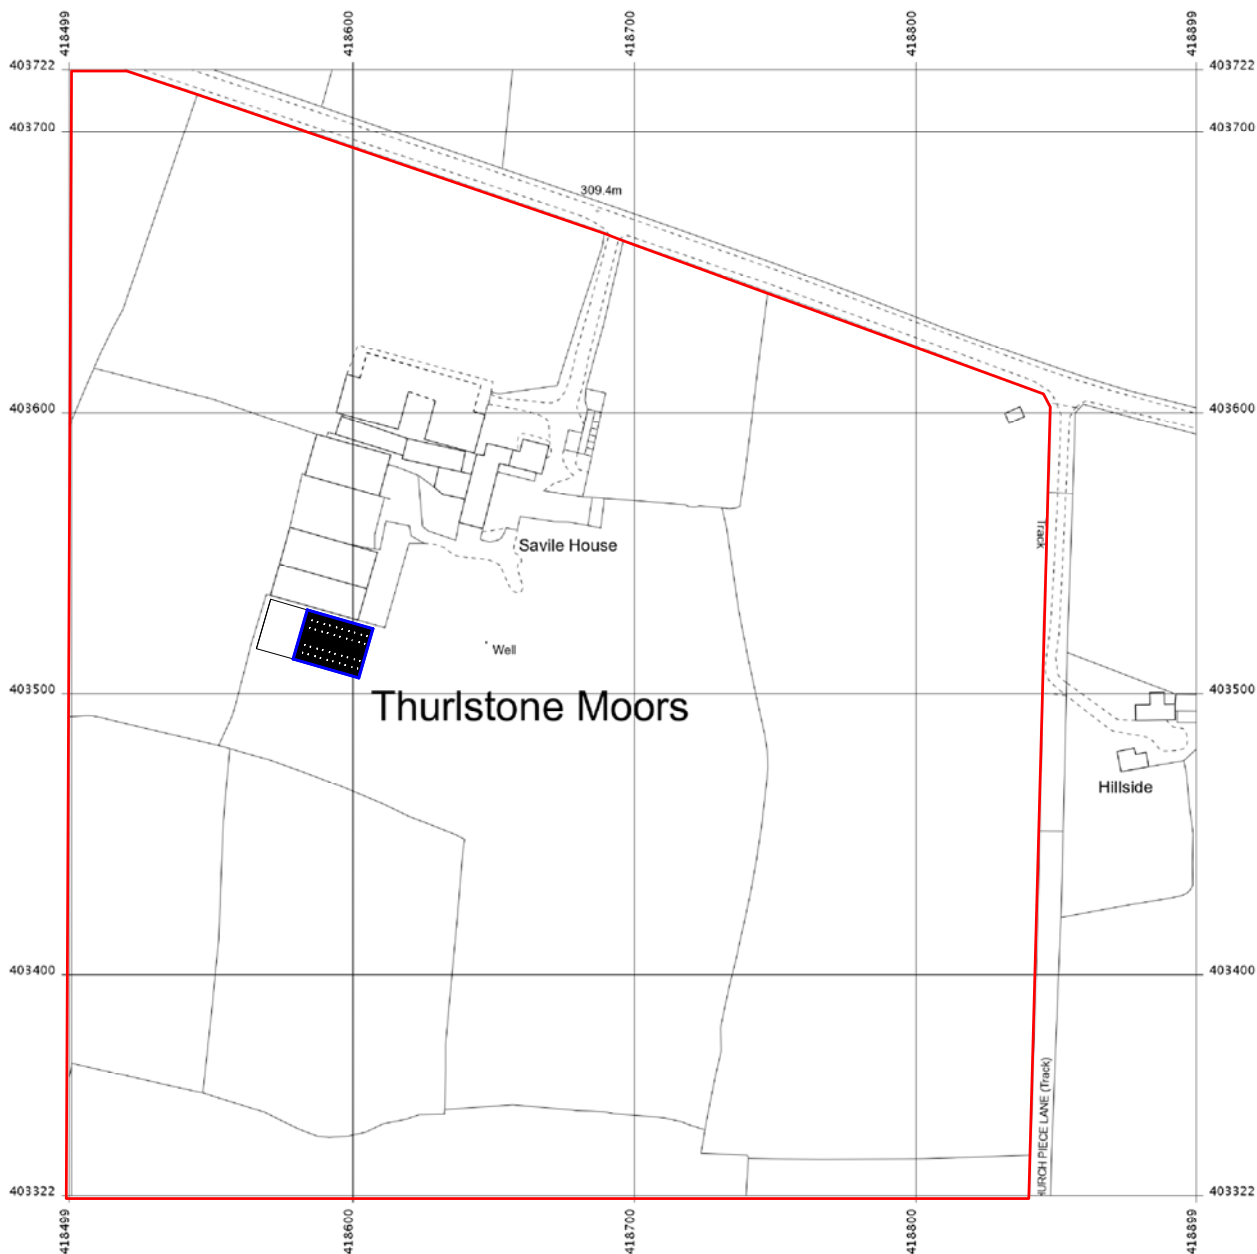

Produced 12 Apr 2015 from the Ordnance Survey National Geographic Database and incorporating surveyed revision available at this date. Reproduction in whole or part is prohibited without the prior permission of Ordnance Survey. © Crown Copyright 2015.

Ordnance Survey and the OS Symbol are registered trademarks of Ordnance Survey, the national mapping agency of Great Britain.

The representation of a road, track or path is no evidence of a right of way. The representation of features as lines is no evidence of a property boundary.

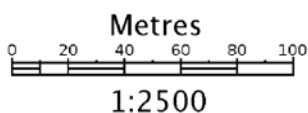

Savile House Farm, Hazle
S36 4HJ

Supplied by: Stanfords 12 Apr 2015
Stanfords Ordnance Survey Partner Licence: 100035409
Reference: OI841230
Centre coordinates: 418699 403522

Version 1.0 Unversioned directory PNG



Unit 9a Raleigh Hall Industrial Estate Eccleshall Staffordshire ST21 6JL
T:01785 851624 paul@industrialbuildings.info www.farmbuildings.info

Title	Location Plan		
Client Project	J & LM Wood GP Agricultural Building PP-04116032	Date: 10/04/15	
Drg Ref:	FB_99-01 Rev:	Drawn: PR	Scale: 1:2500