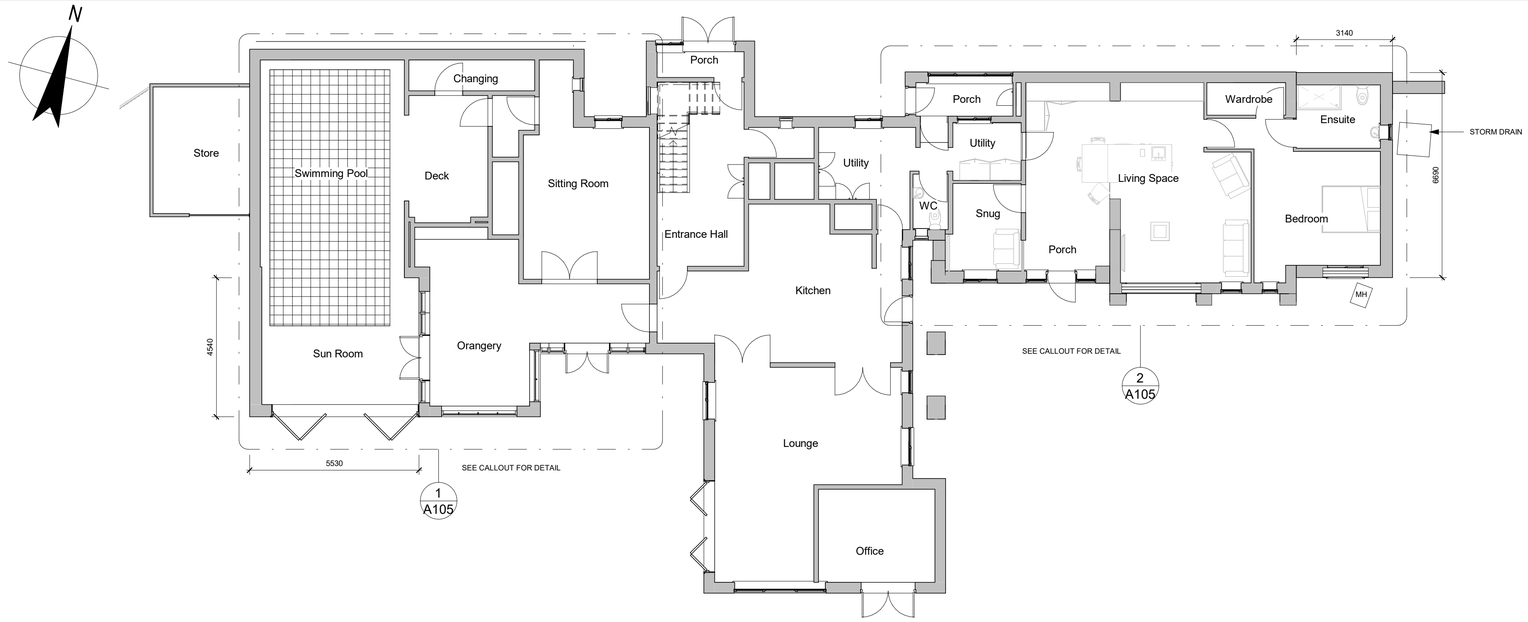

Ground Floor Plan
1 : 100

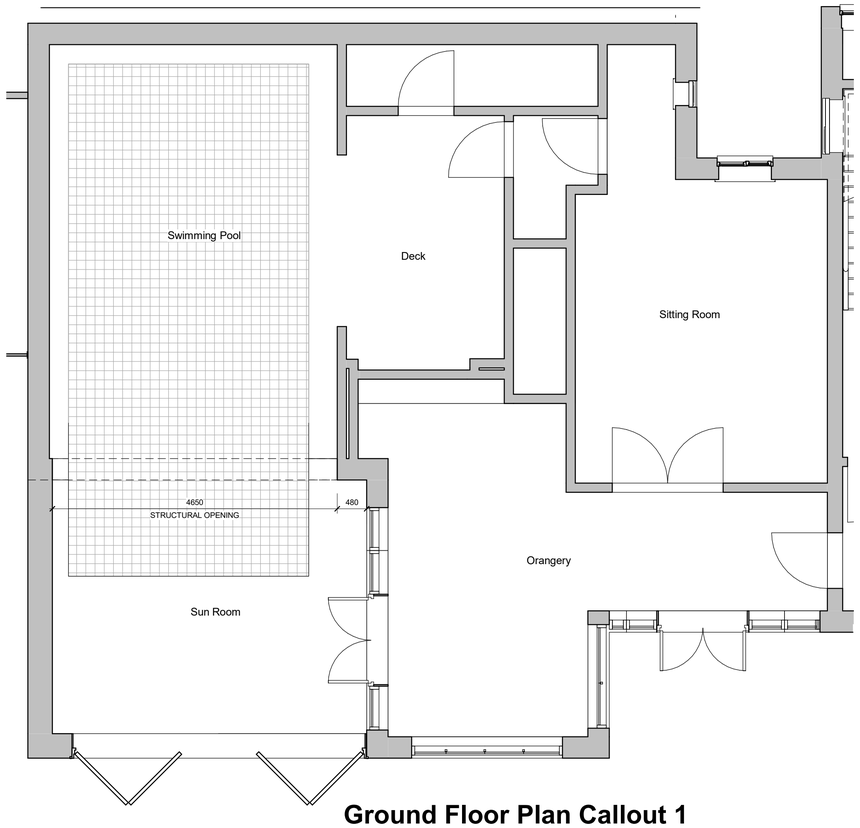

Ground Floor Plan Callout 1
1 : 50

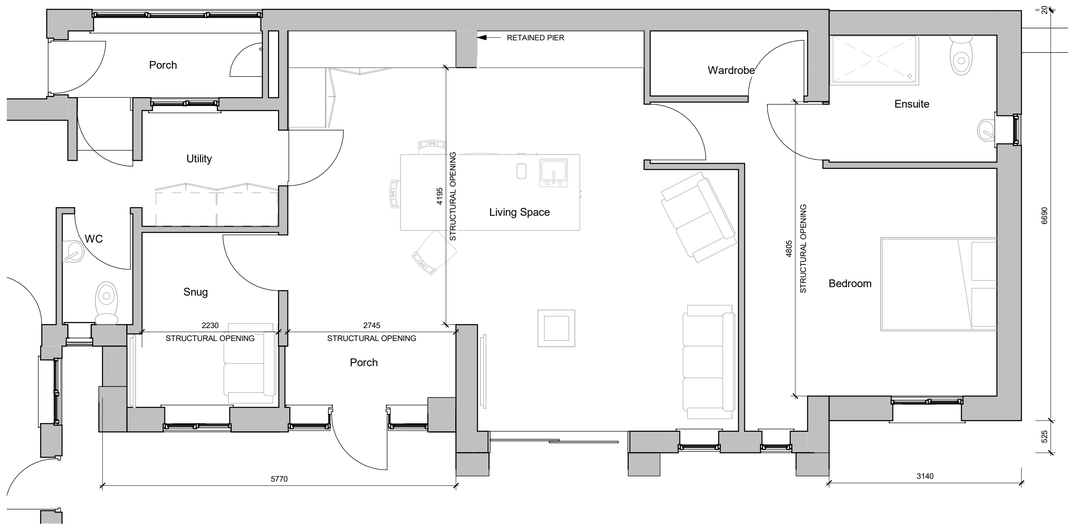

Ground Floor Plan Callout 2
1 : 50

Area Schedule (Proposed)
Total Habitable Area
539 m²

GRAPHIC SCALE: 1:100

GRAPHIC SCALE: 1:50

No.	DESCRIPTION	DATE
A	Issued for Information	24/01/24
B	Issued for Planning Permission	18/03/24
C	Issued for Building Control	03/06/24

NORTH CONSTRUCTION: DESIGN & BUILD
from conception to completion

26 Church St.
Gawber
S.Yorks
S75 2RH

Tel: 01226 828972
Mob: 07974116241
https://bennorth60.wixsite.com/ncdb

Project Title

MARK BILOUS

PROPOSED EXTENSION

MILL HOUSE, REDBROOKE RD. S75 2RS

Drawing Title

Proposed Ground Floor Plan

Scale	Drawn By	Checked By	Date
As indicated	BN	MB	03/06/24

Drawing Number	Revision
NCBD- MBL- A105	C

THIS DRAWING IS COPYRIGHT : CONTRACTORS MUST CHECK ALL DIMENSIONS ON SITE : USE WRITTEN DIMENSIONS ONLY : ANY DISCREPANCIES MUST BE REPORTED TO DESIGN OFFICE BEFORE PROCEEDING

Original Sheet Size A1