


16 LEES AVE  
PENISTONE  
S36 6BW


OS MasterMap 1250/2500/10000 scale  
04 August 2014, ID: BW1-00349138  
www.blackwellmapping.co.uk  
1:1250 scale print at A4, Centre: 424772 E, 403080 N  
©Crown Copyright Ordnance Survey. Licence no.  
100041040



**BLACKWELL'S**  
www.blackwellmapping.co.uk  
TEL: 0114 268 7658  
maps.sheffield@blackwell.co.uk

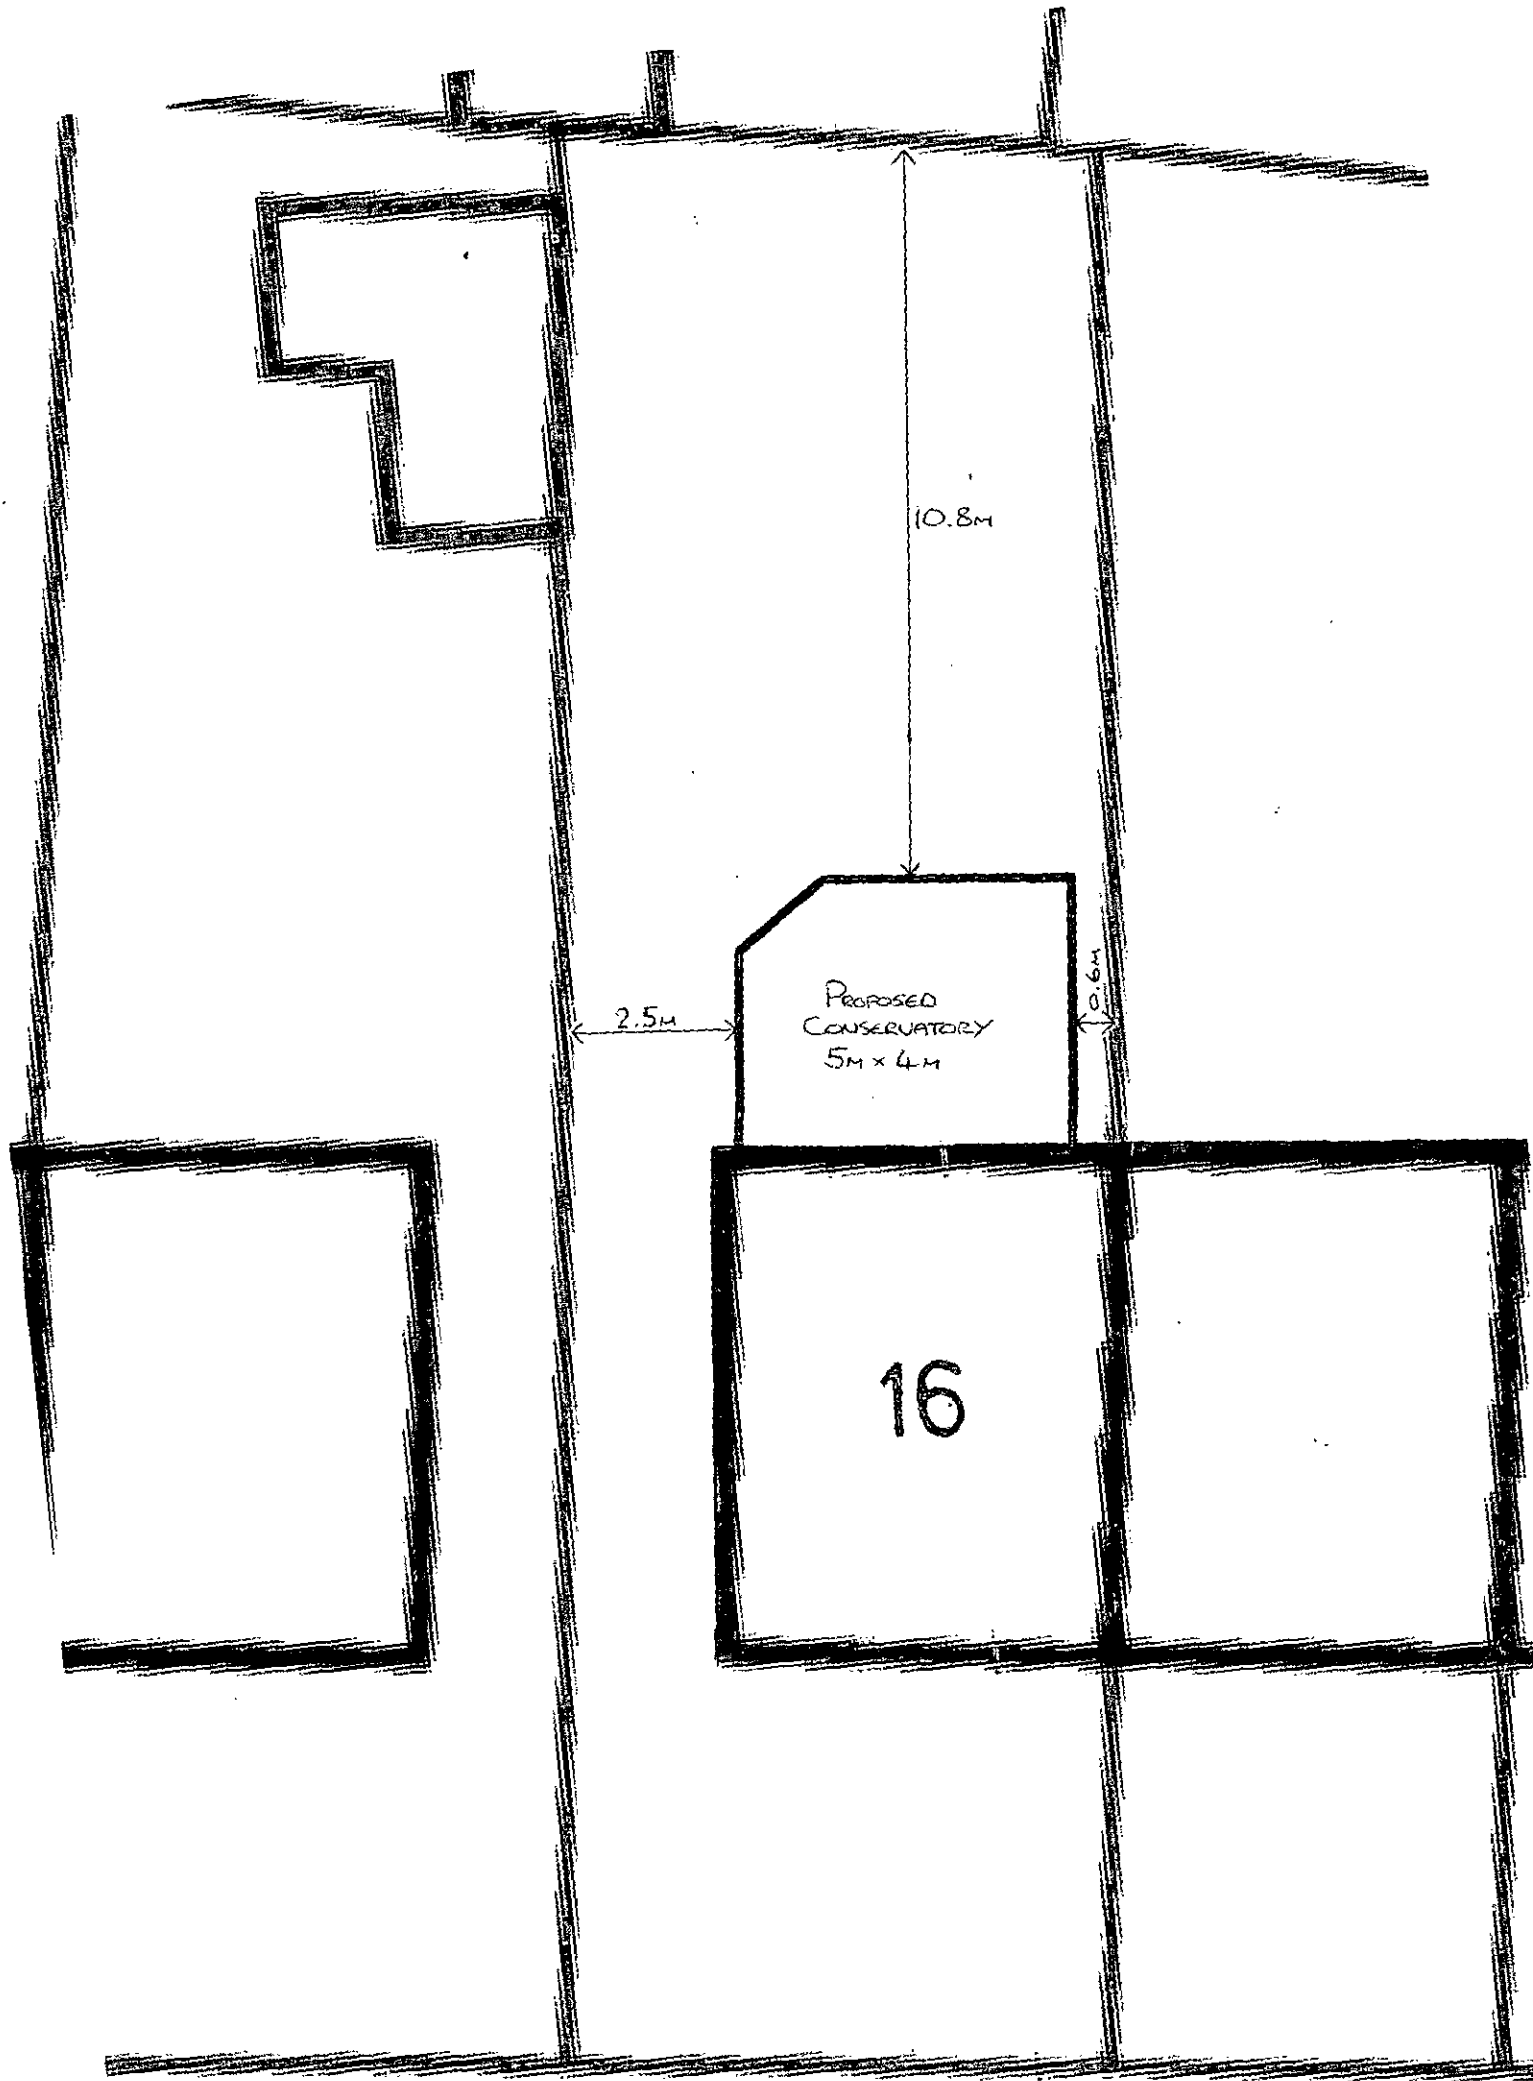


RIGHT SIDE ELEVATION  
SCALE - 1:50

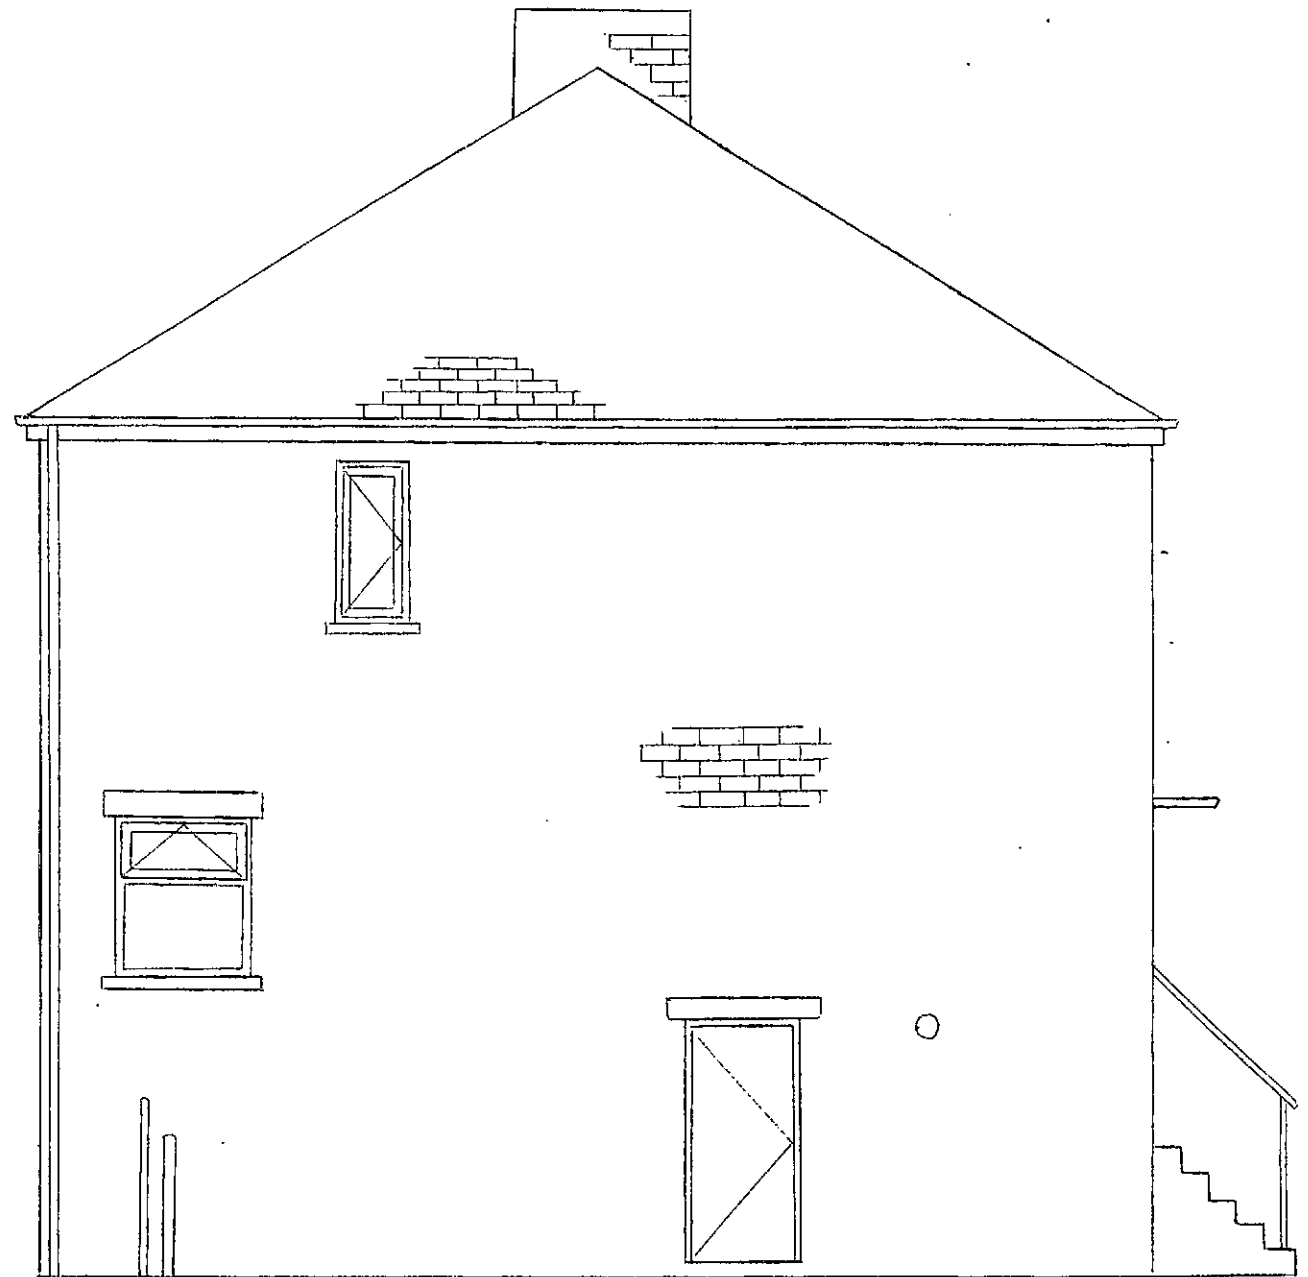


PROPOSED RIGHT SIDE ELEVATION

SCALE - 1:50

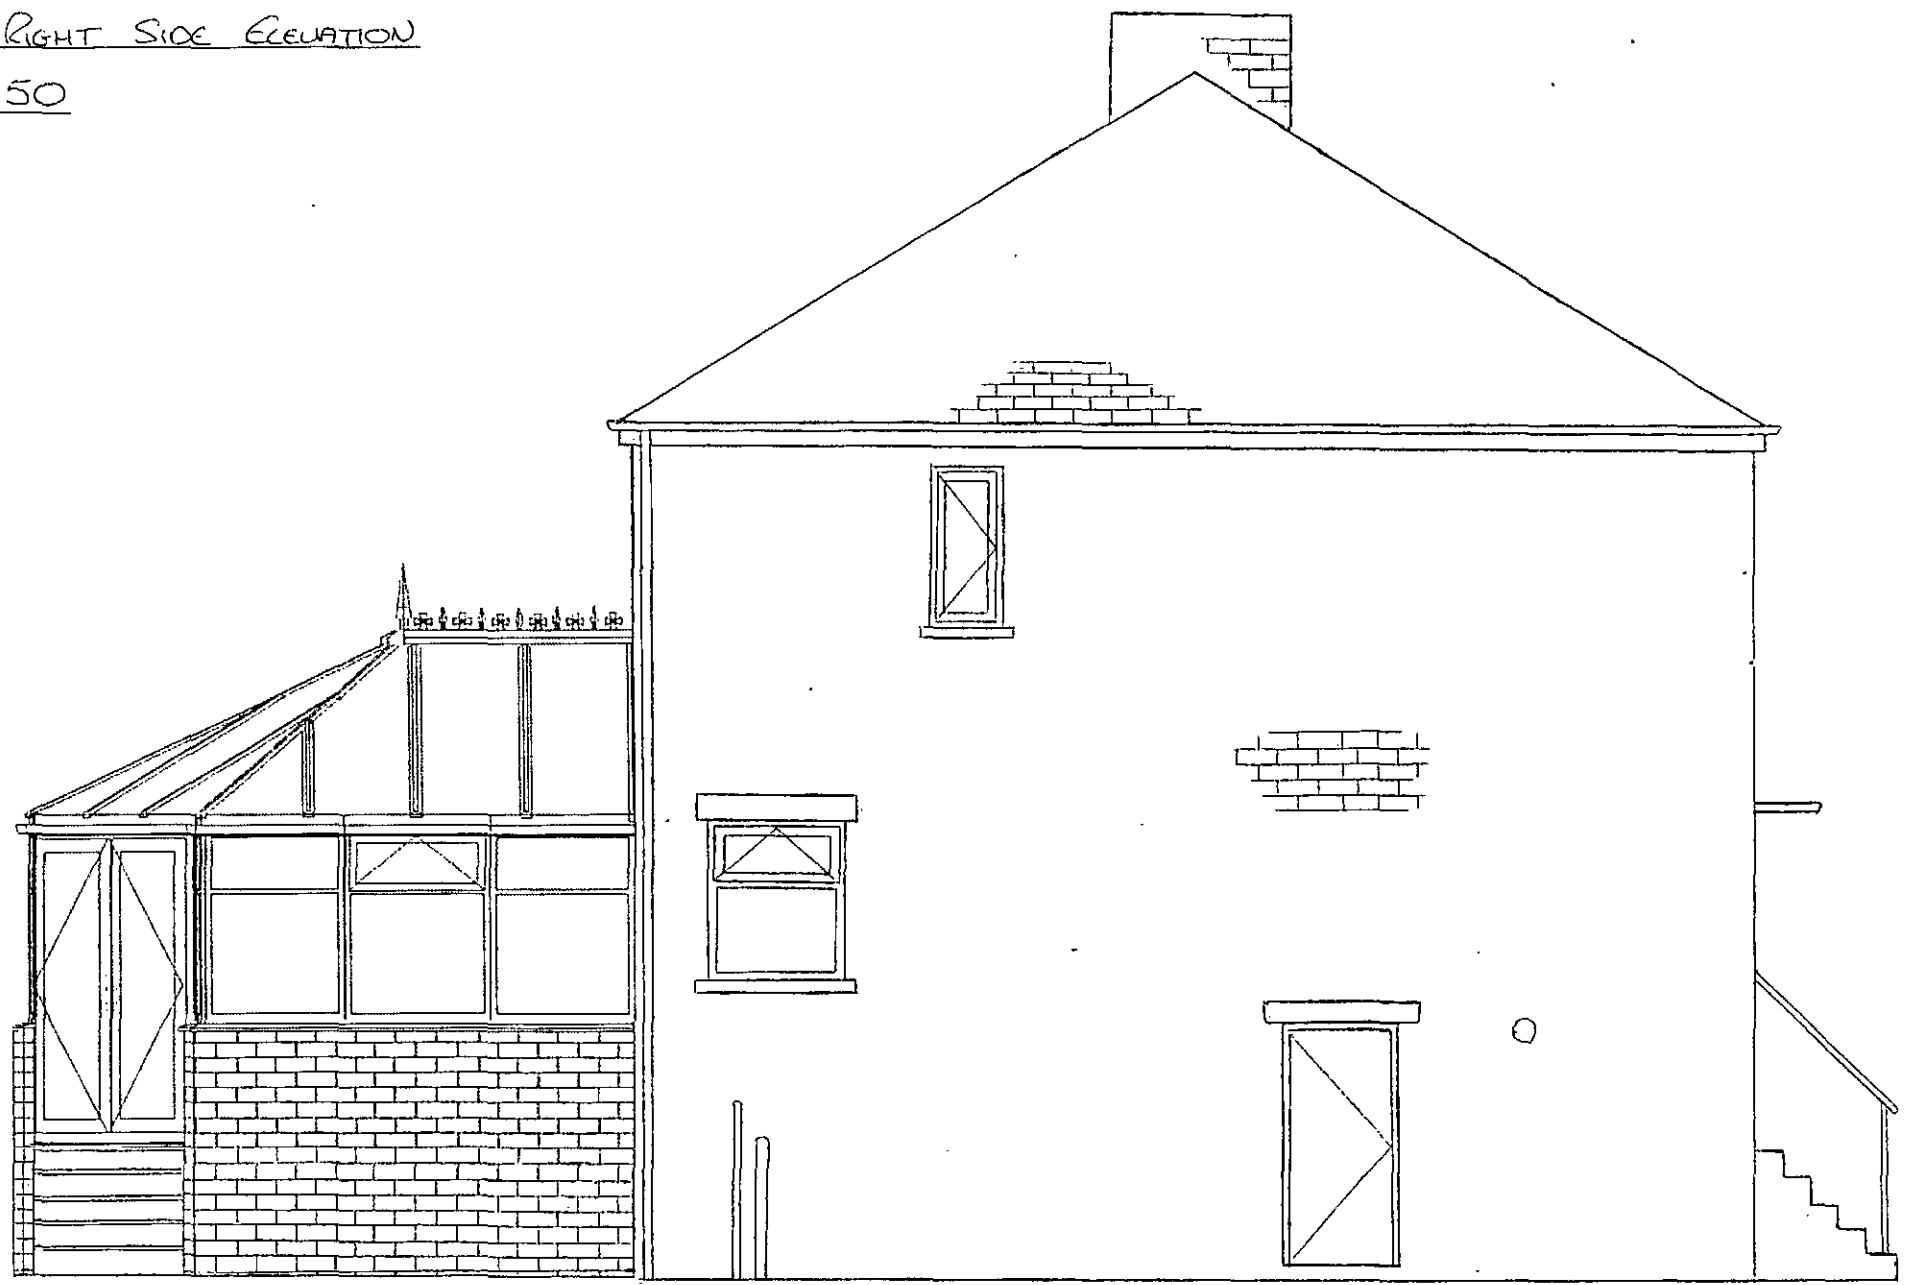


Back Elevation

Scale - 1:50

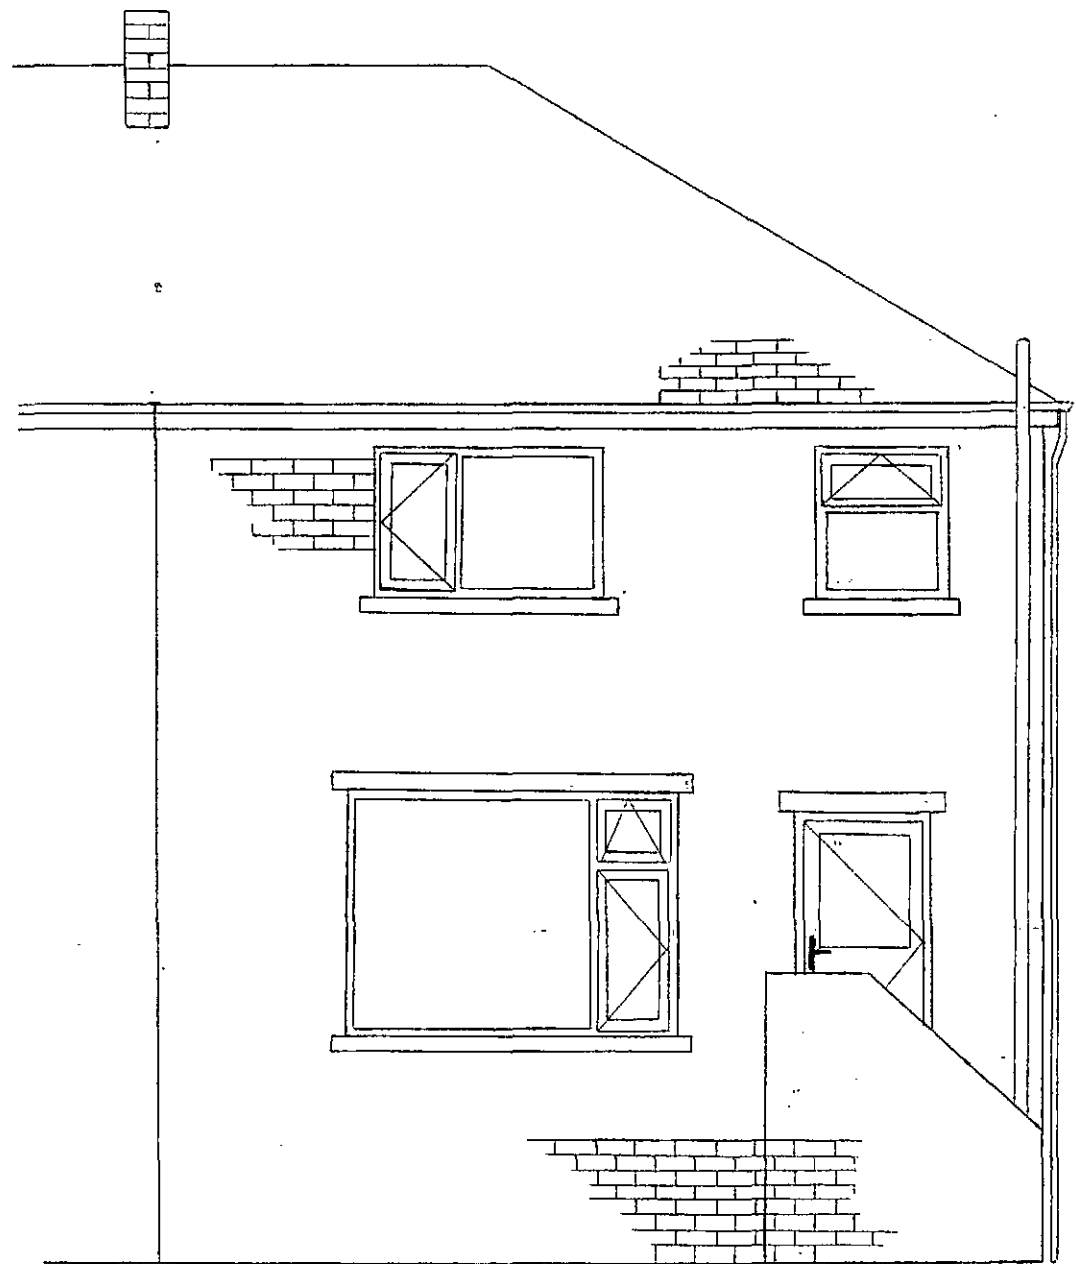


PROPOSED BACK ELEVATION

SCALE - 1:50

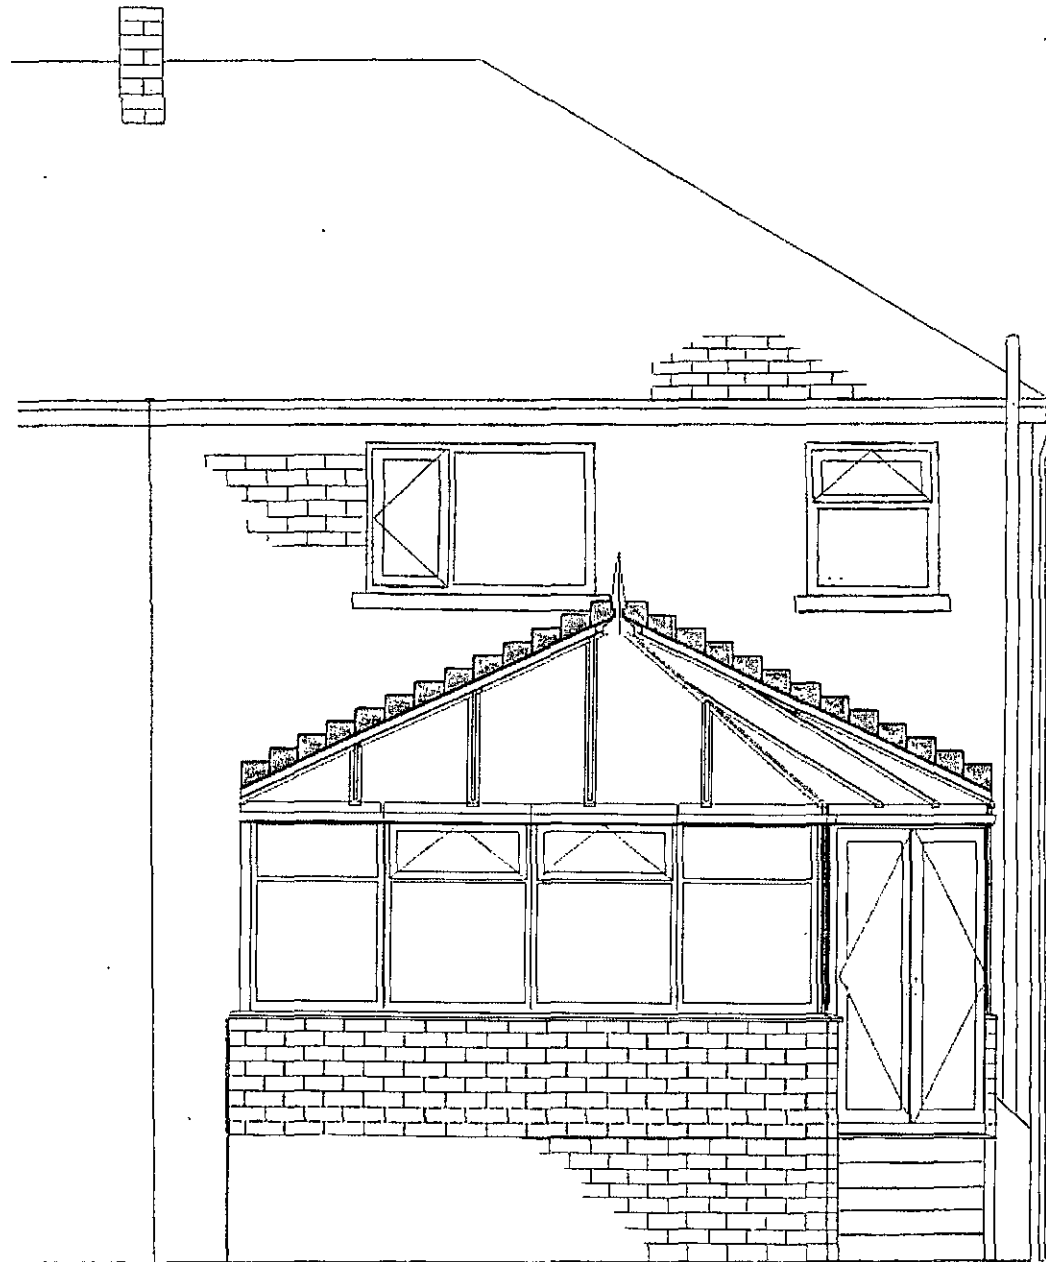

LEFT SIDE ELEVATION

SCALE - 1:50

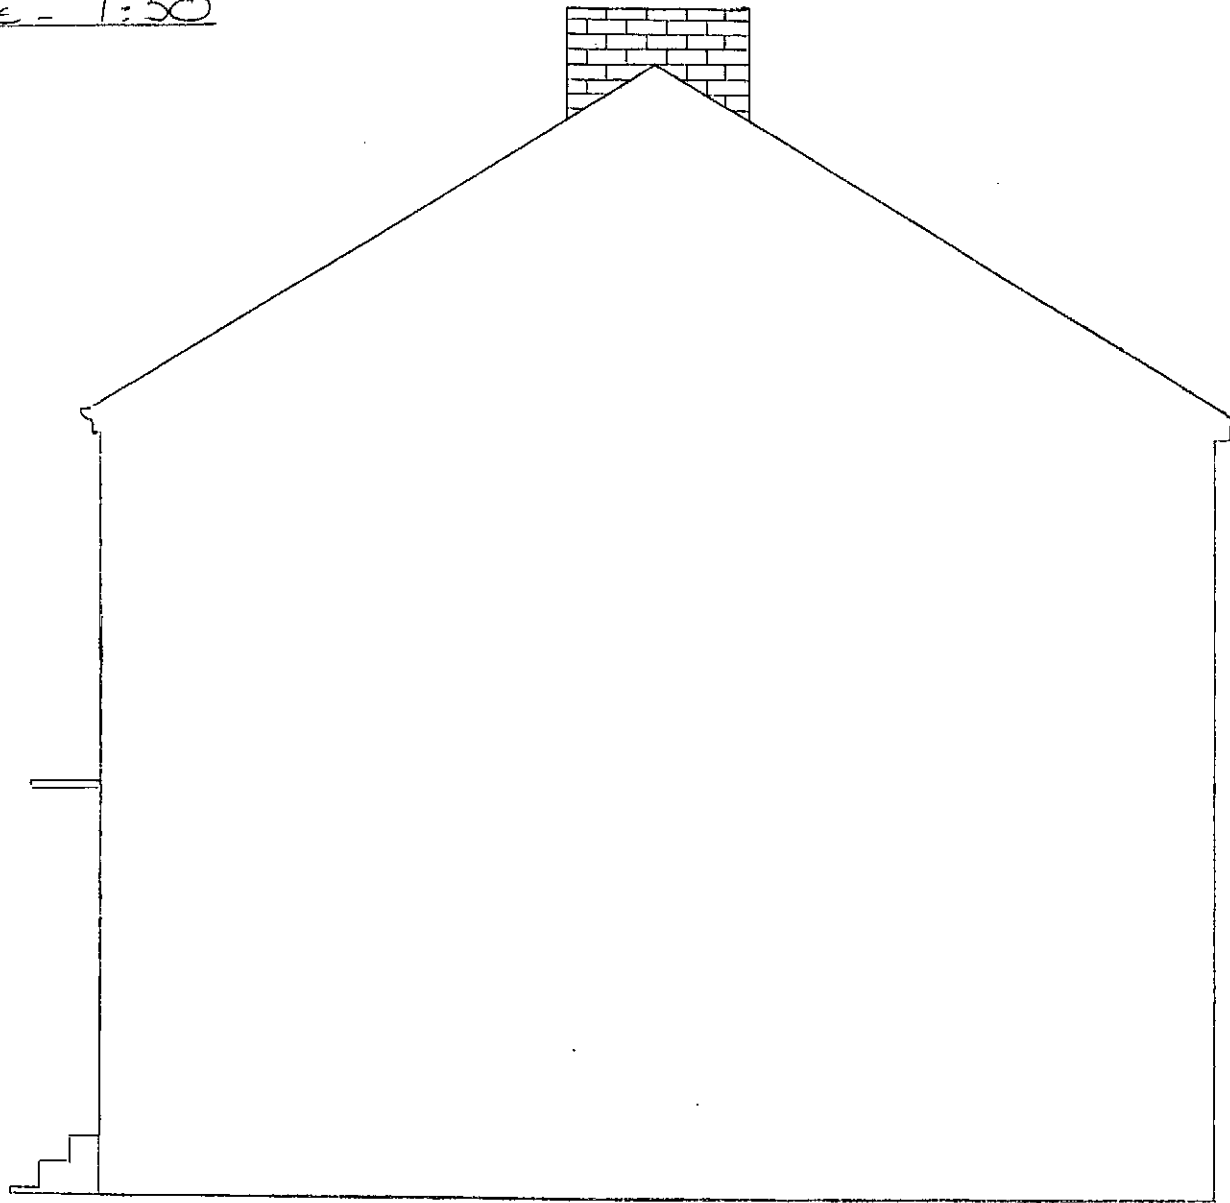

PROPOSED LEFT SIDE ELEVATION

SCALE - 1:50

